
Ordnance Survey®

OS Sitemap®

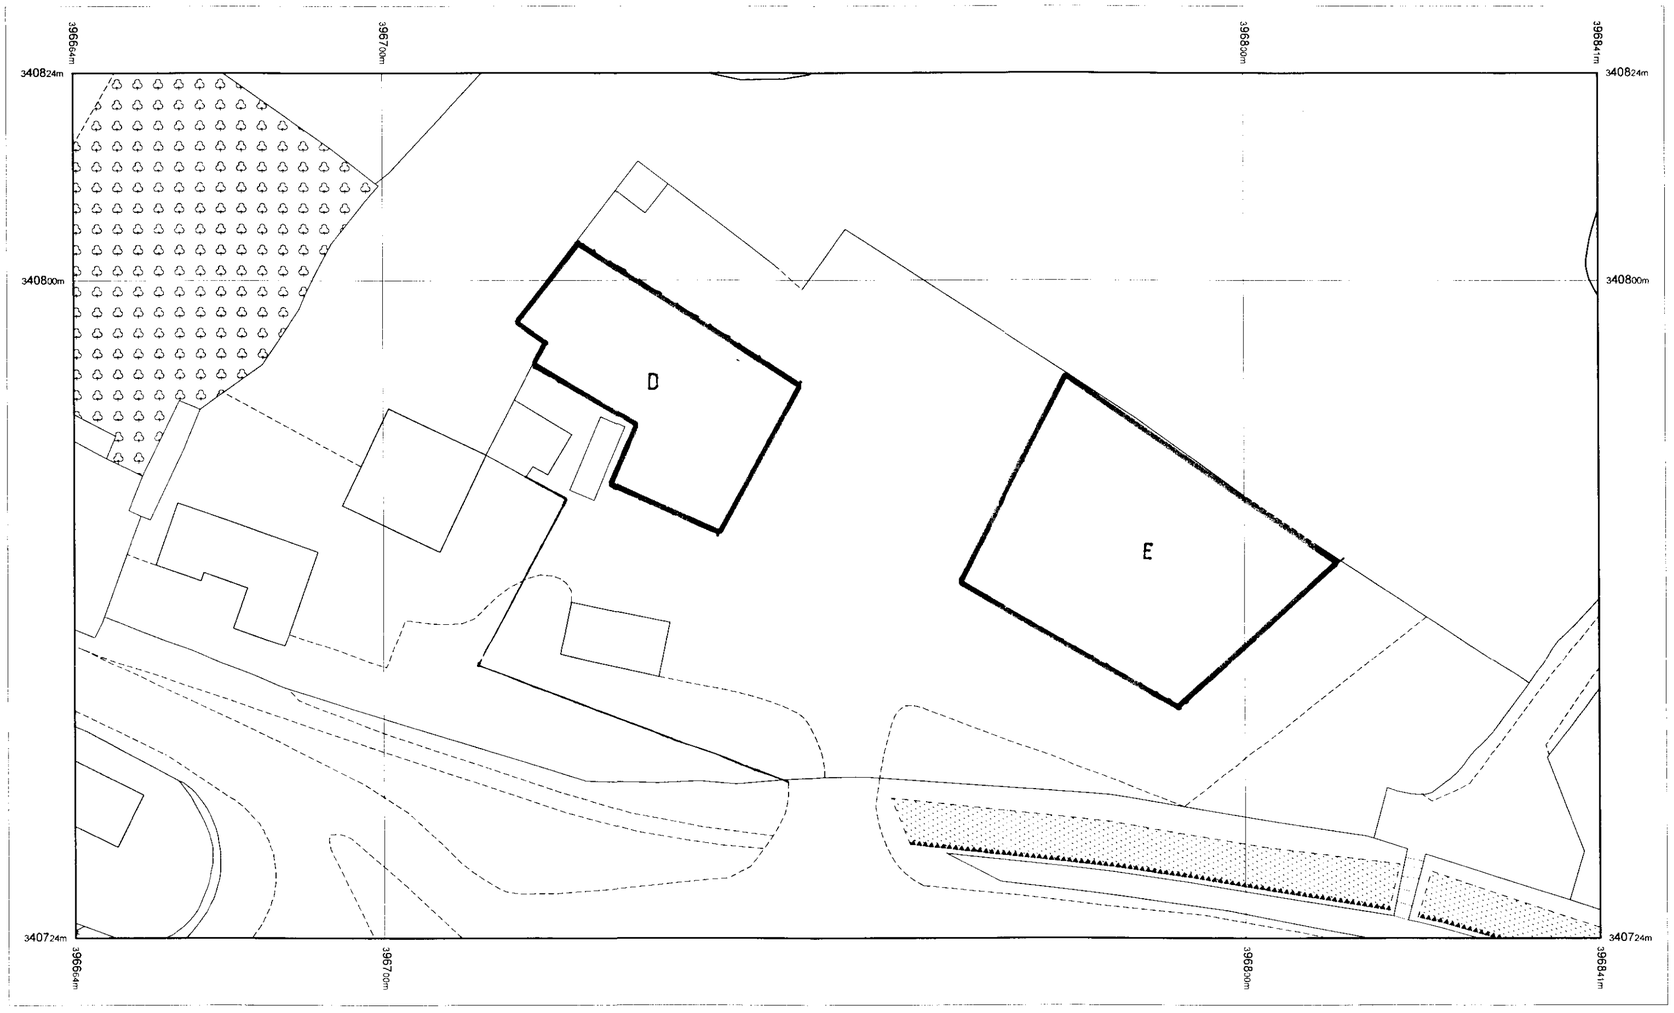

Produced 11.11.2009 from the Ordnance Survey National Geographic Database and incorporating surveyed revision available at this date. © Crown Copyright 2009.

Reproduction in whole or part is prohibited without the prior permission of Ordnance Survey.

Ordnance Survey, the OS Symbol and OS Sitemap are registered trademarks of Ordnance Survey, the national mapping agency of Great Britain.

The representation of a road, track or path is no evidence of a right of way.

The representation of features as lines is no evidence of a property boundary.

Part or all of this OS Sitemap is enlarged from mapping produced at one or more of the following scales: 1:1250, 1:2500, 1:10000.

Metres
0 5 10 15 20
Scale 1:500

Supplied by: **Map Kiosk**
Serial number: 00298200
Centre coordinates: 396752.63 340774

Further information can be found on the OS Sitemap Information leaflet or the Ordnance Survey web site www.ordnancesurvey.co.uk

APPEAL REF: APP/B3438/C/09/2096202 LPA NOTICE REF: 00/00344/BOC '(D)

Ground (d) Use of land for the construction and storage of narrowboats inclusive of all vehicles, equipment, tools, plant, materials and structures that are used in connection with this use i.e. hoist/lift, gas bottles, welding machine, generator and other miscellaneous items used in the construction operation. (D) from1998-2001 and (E) from 2001- still operating.

PLAN INDICATING THE LOCATION AREA'S (D) AND (E) Boundaries edged in brown.