STAFFORDSHIRE
moorlands
DISTRICT COUNCIL

Planning Service

MOORLANDS HOUSE, STOCKWELL STREET, LEEK, STAFFORDSHIRE
MOORLANDS. ST13 6HQ TEL: (01538) 483550 FAX: (01538) 483586

Householder Planning Application

Please use this form if you intend to extend your house or to erect any other buildings or structures for domestic purposes within the boundary of your property.

Part 1

Please read the notes on the reverse of this form before you complete it.

1. APPLICANT	2. AGENT
Name: Mr & Mrs P D Furlong	Name: A Bell Design and Build Ltd
Address: The Hermitage Middle House, Holmes Chapel, Cheshire CW4 8DP	Address: 6 Rood Hill, Congleton, CW12 1LG
Tel. No.:	Tel. No.: 01260 278901

3. Address or location of proposed development.	The Manor House, The Bridestones, Dial Lane, Congleton CW12 3QJ
4. Description of proposed development and the purpose for which it will be used.	Proposed Double Garage Residential Use
5. Type and colour of external materials to be used for walls and roof.	Walls; Natural Stone to match existing Roof; Clay Tiles to match existing

6. Do you propose to: (Delete as appropriate)

i)	Demolish any buildings or structures?	NO			
ii)	Fell any trees or shrubs?	NO	(If 'YES' show their position on your plans)		
iii)	Construct a new access to a highway?	Vehicular	NO	Pedestrian	NO
iv)	Alter an existing access to a highway?	Vehicular	NO	Pedestrian	NO

7. Have there been any previous extensions to the dwelling since it was built? NO If 'YES' please give brief details:-


8. FORMAL APPLICATION
I/We hereby apply for planning permission to carry out the development described in this application and the accompanying plans.

Signed: A Bell Date: 13th MARCH 2008

TOWN AND COUNTRY PLANNING ACT, 1990 : CERTIFICATE UNDER SECTION 65
CERTIFICATE A

I hereby certify that:-

1. No person other than the applicant was an owner of any part of the land to which the application relates at the beginning of the period 20 days before the date of this application.
2. None of the land to which the application relates is, or forms part of, an agricultural holding. (Delete the whole of 2 if the site is an agricultural holding)
3. Signed: A Bell Date: 13th MARCH 2008

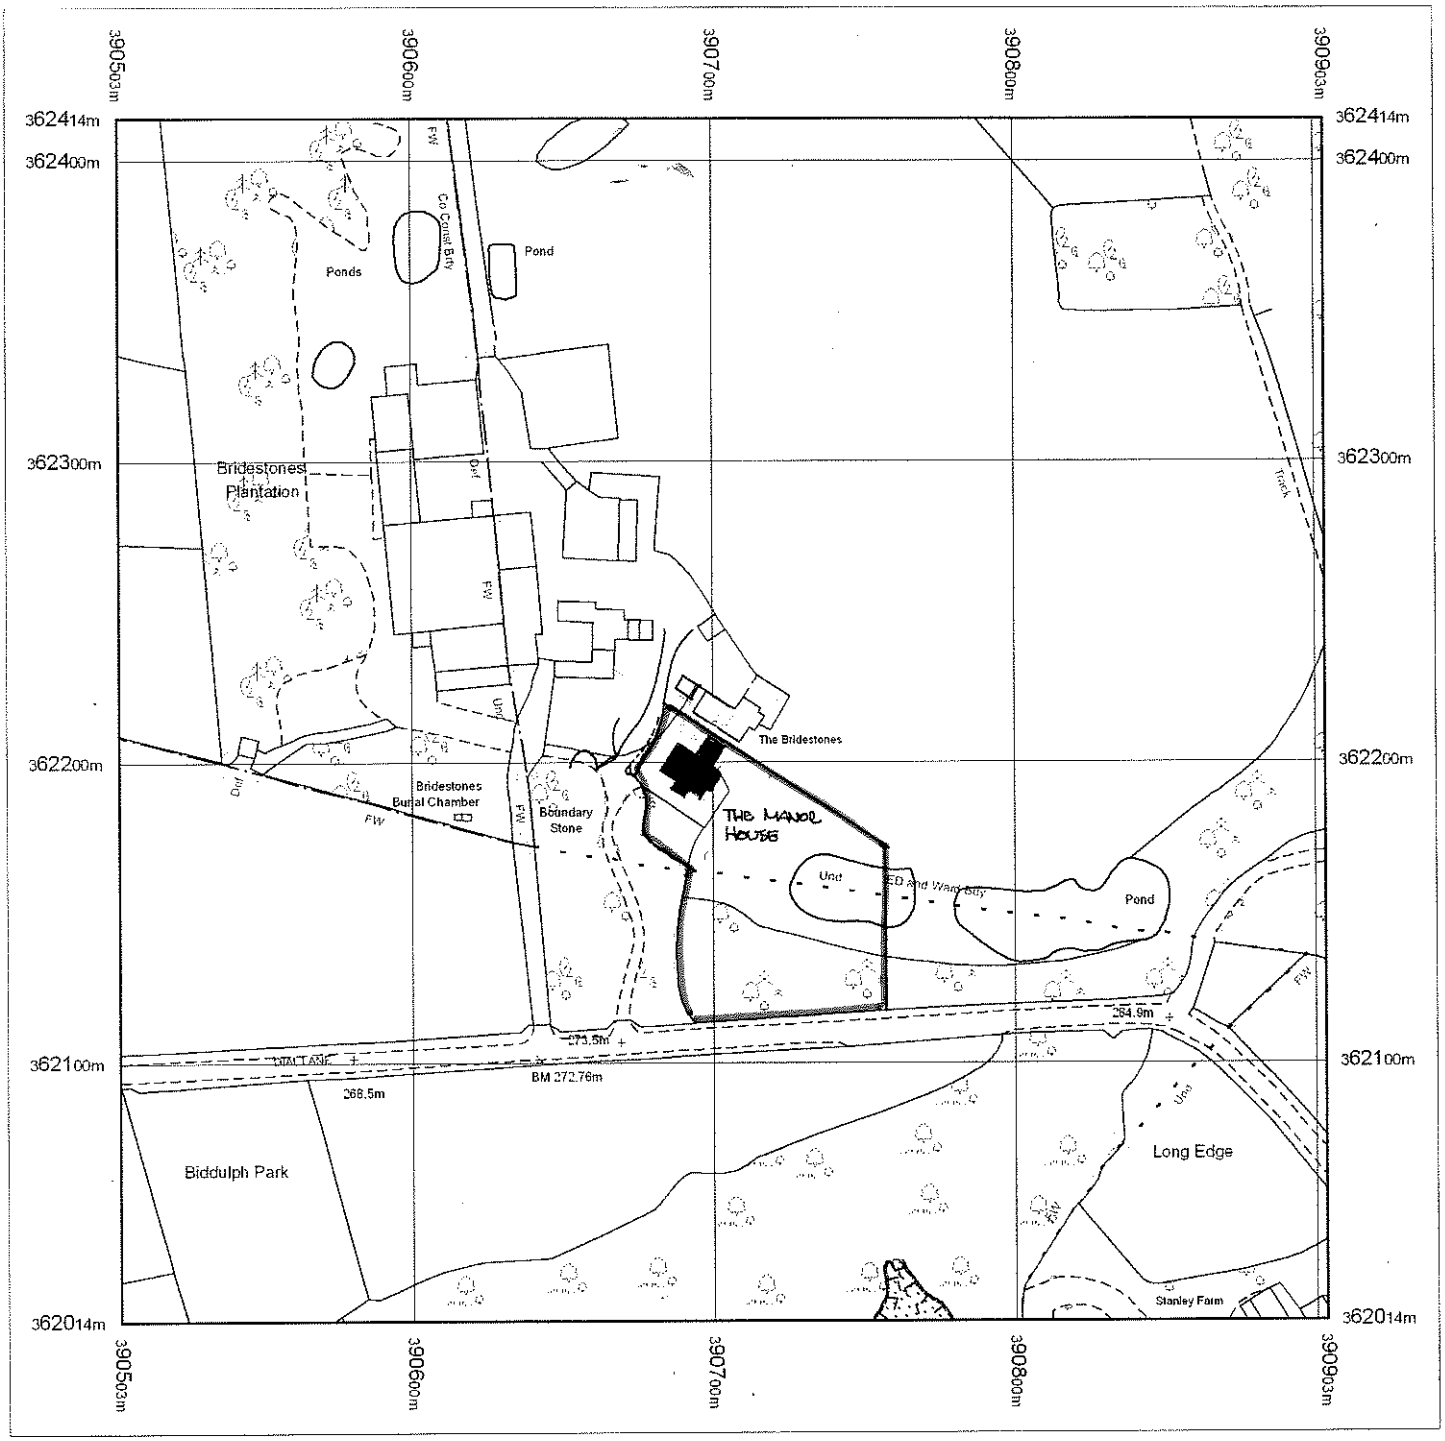

Produced 13.03.2008 from the Ordnance Survey National Geographic Database and incorporating surveyed revision available at this date. © Crown Copyright 2008.

Reproduction in whole or part is prohibited without the prior permission of Ordnance Survey.

Ordnance Survey and the OS Symbol are registered trademarks and OS Sitemap is a trademark of Ordnance Survey, the national mapping agency of Great Britain.

The representation of a road, track or path is no evidence of a right of way.


The representation of features as lines is no evidence of a property boundary.

Metres
0 20 40 60 80 100

Scale 1:2500

Supplied by: **Stanfords**
Serial number: 01882000
Centre coordinates: 390703 362214


Further information can be found on the OS Sitemap Information leaflet or the Ordnance Survey web site: www.ordnancesurvey.co.uk

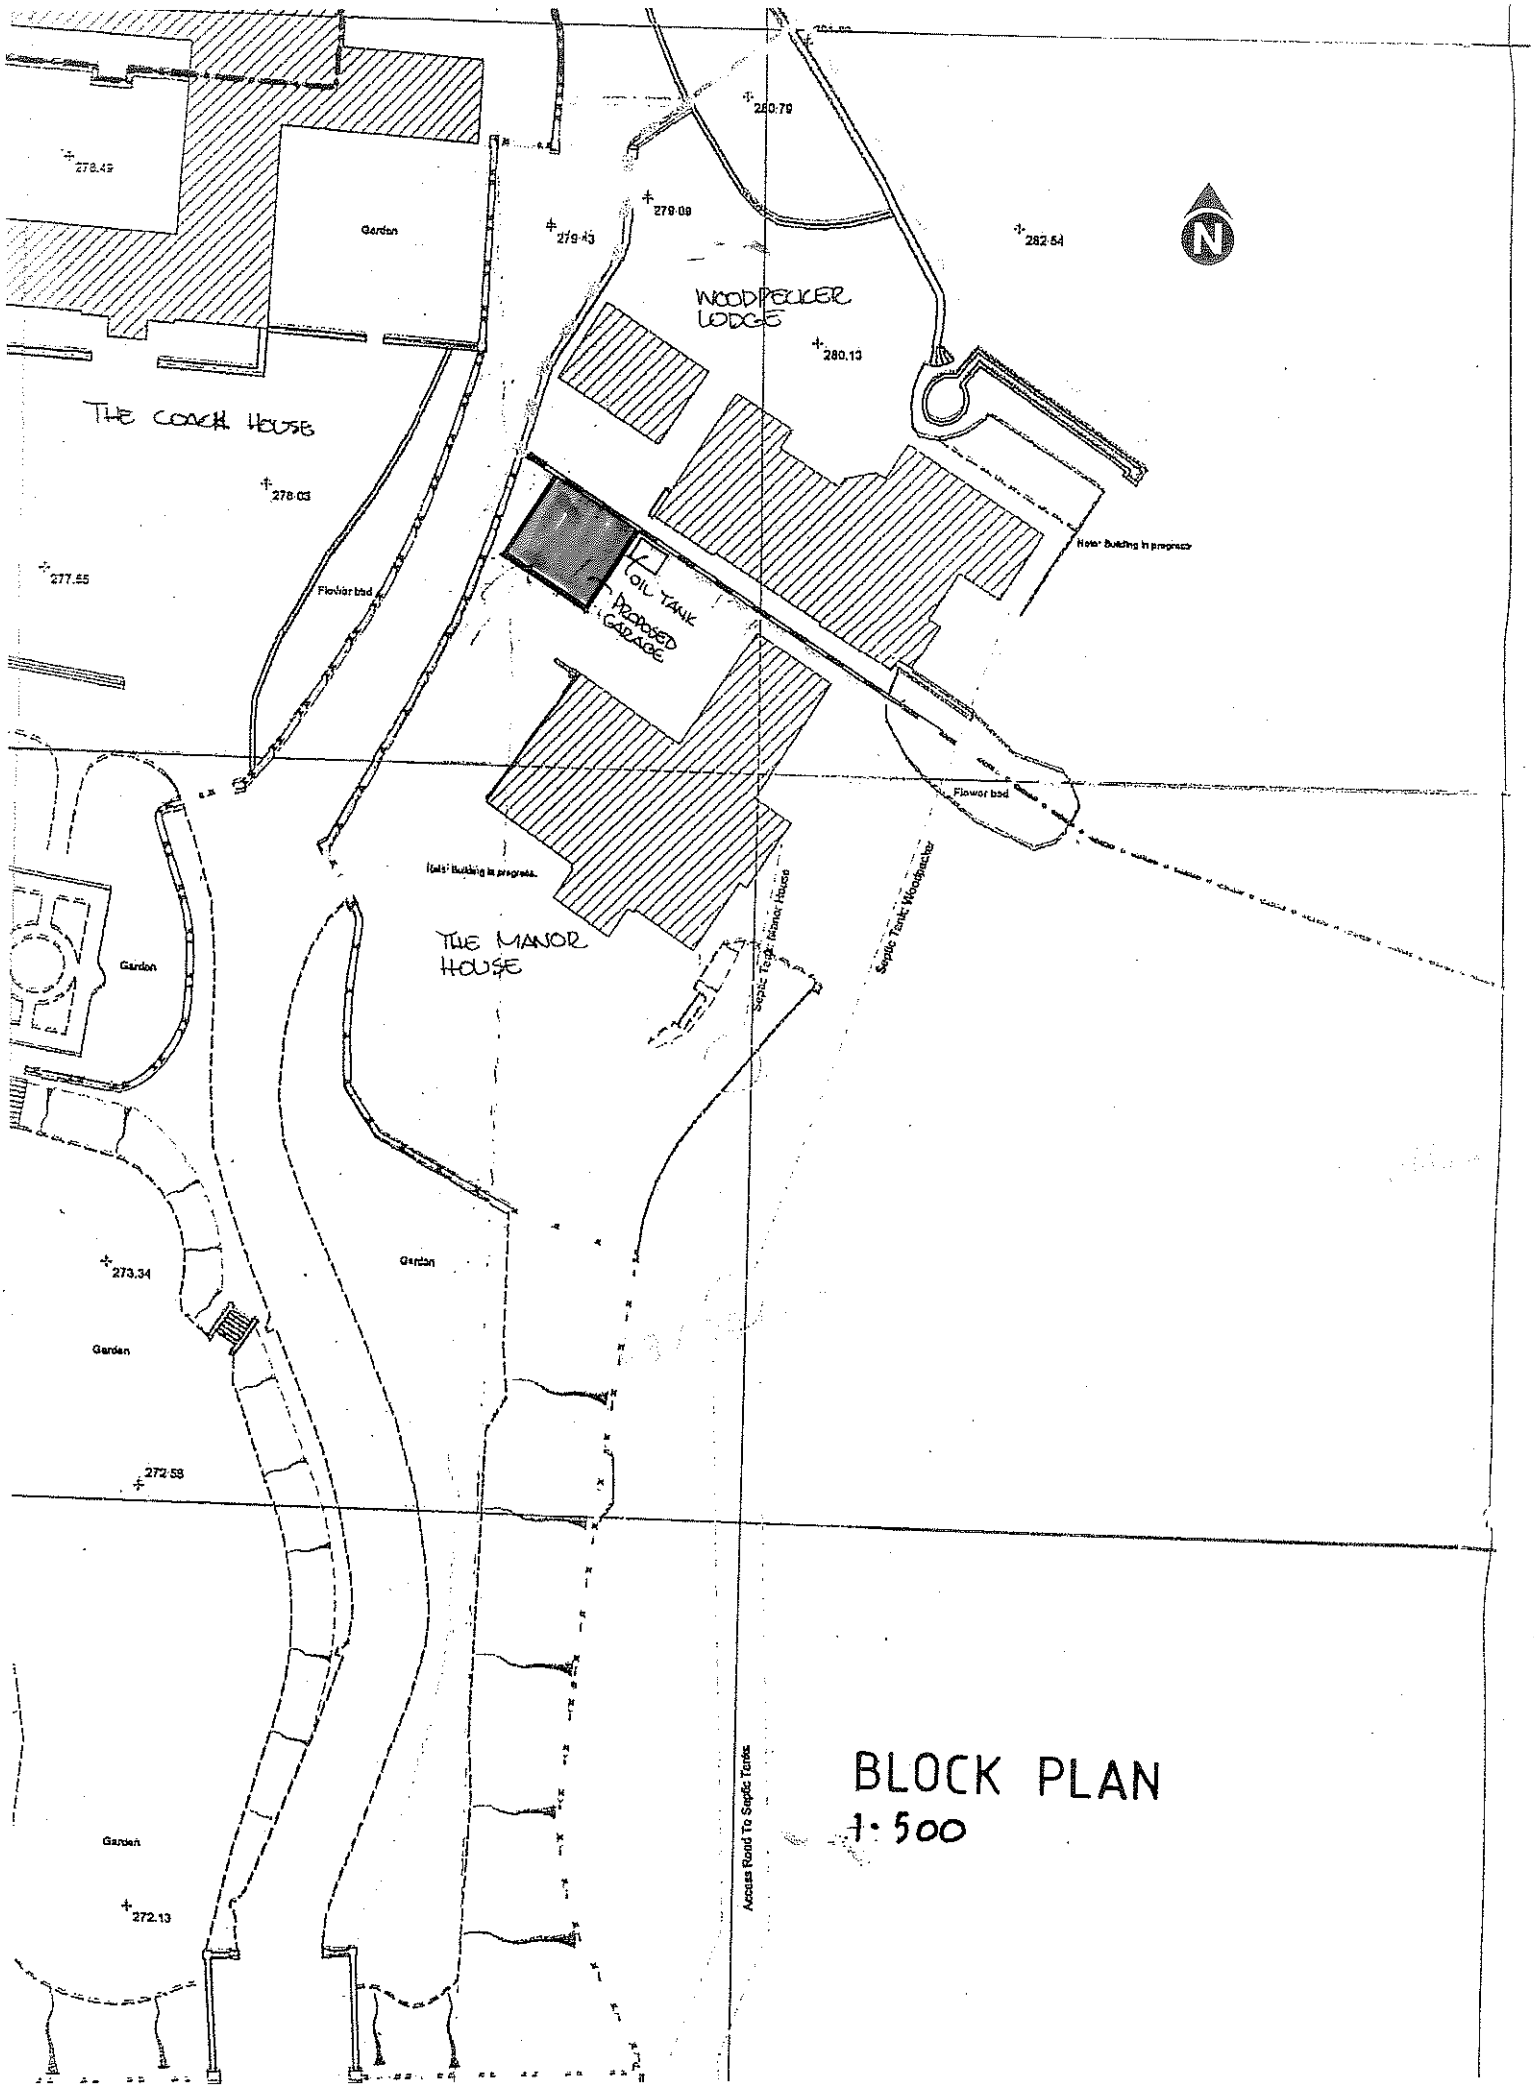

BLOCK PLAN

1:500

Reference:	08/00730/FUL Congleton

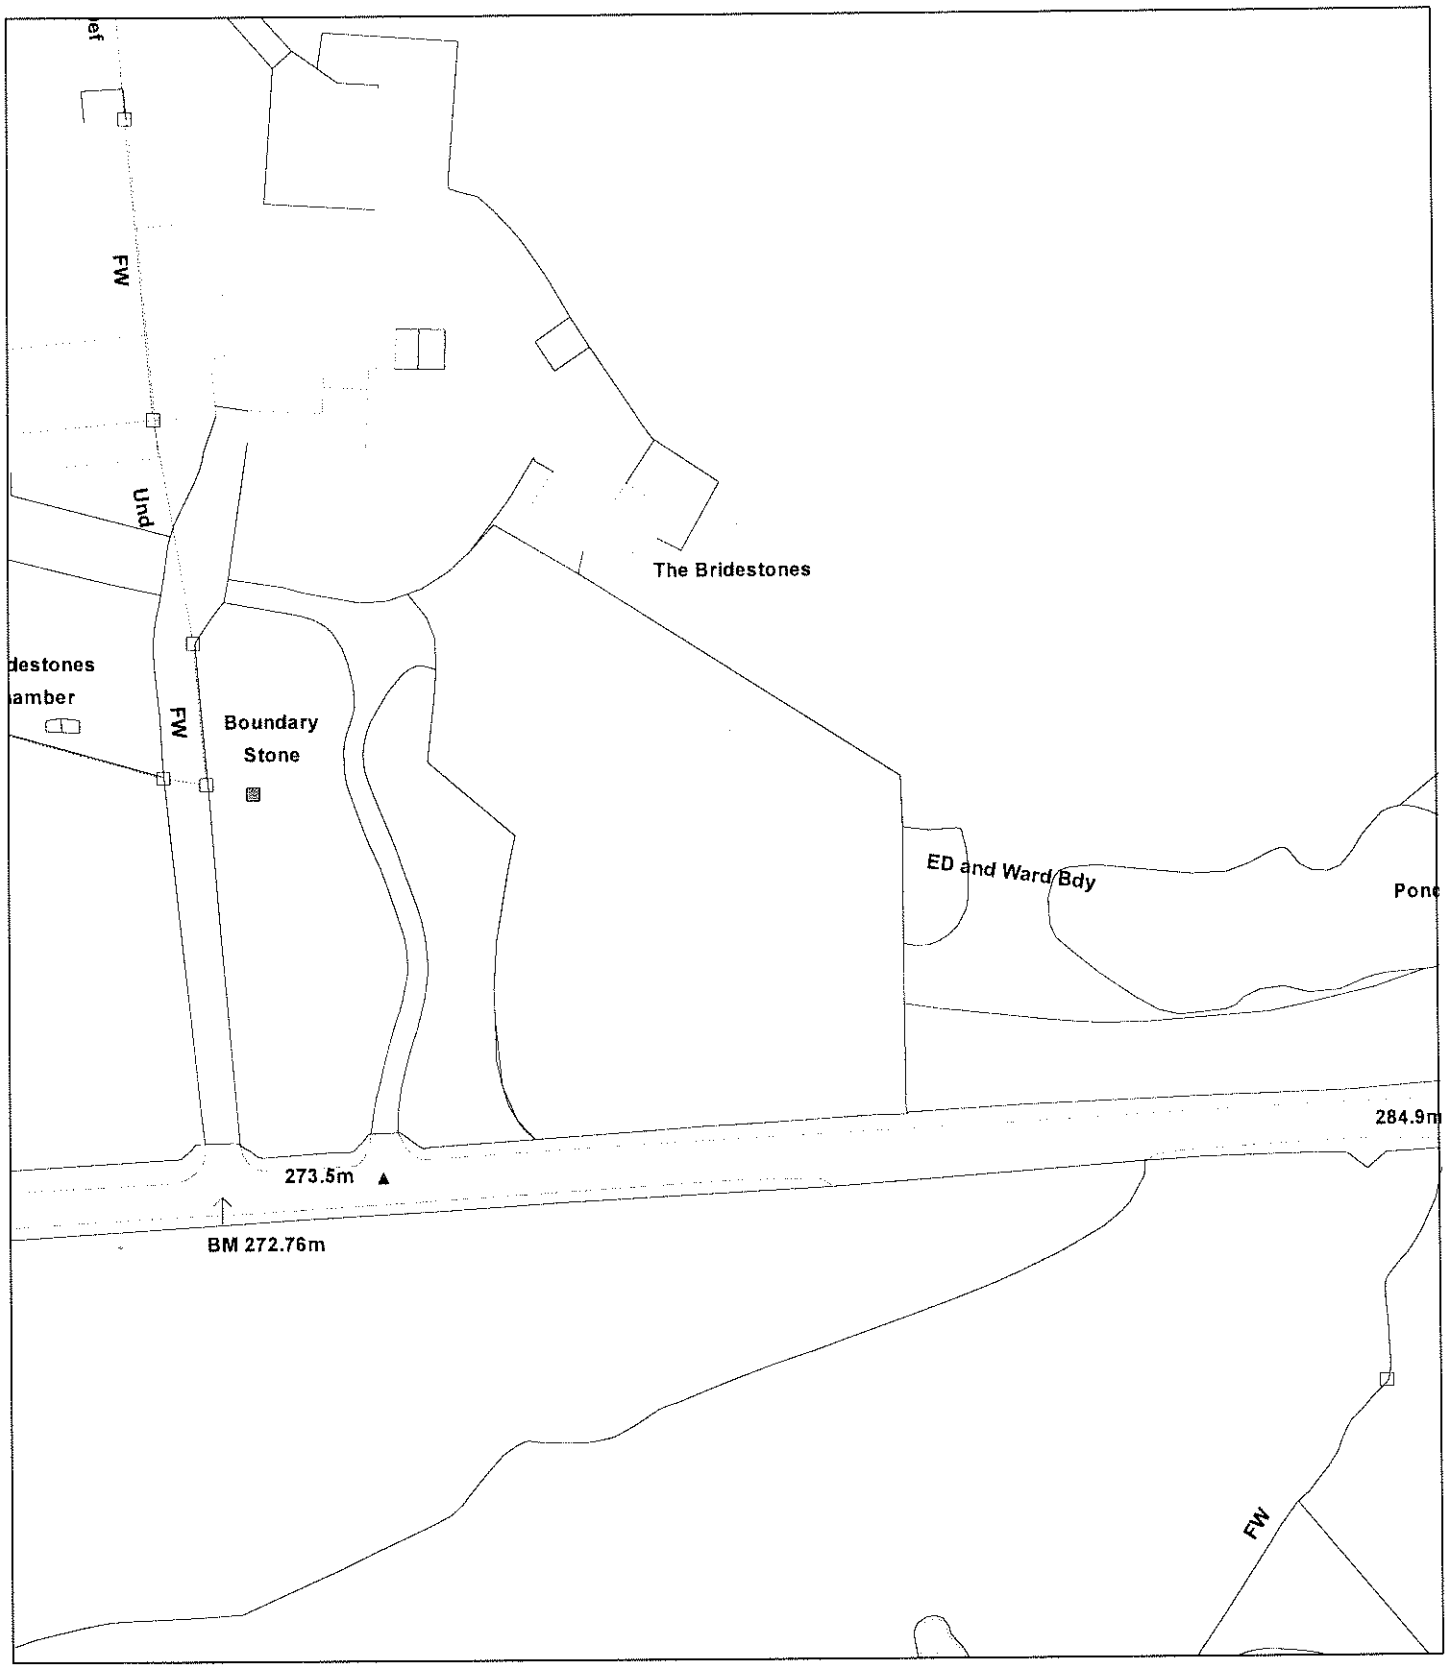

Scale : 1:1250

© Crown copyright. All rights reserved.
Staffordshire Moorlands District Council.
Licence no. 100018384. 2007.

Organisation	Not Set
Department	Not Set
Comments	Not Set