STAFFORDSHIRE
moorlands
DISTRICT COUNCIL
AIMING·FOR·EXCELLENCE

Planning Service

MOORLANDS HOUSE, STOCKWELL STREET, LEEK, STAFFORDSHIRE
MOORLANDS. ST13 6HQ TEL: (01538) 483550 FAX: (01538) 483586

Householder Planning Application

Part 1

Please use this form if you intend to extend your house or to erect any other buildings or structures for domestic purposes within the boundary of your property.

Please read the notes on the reverse of this form before you complete it.

1. APPLICANT Name: MR P WILLIS Address: 72 HUNTLEY LANE, HUNTLEY STAFFS MOORLANDS Tel. No.: 722653	**2. AGENT** Name: PHIL BOARDMAN Address: 16 KINGFISHER CRES CHEADLE, STAFFS MOORLANDS. Tel. No.: 755211
3. Address or location of proposed development.	AS APPLICANT
4. Description of proposed development and the purpose for which it will be used.	SUN LOUNGE TO REPLACE EXTG CONSERVATORY & EXTERNAL CHIMNEY FOR DOMESTIC USE.
5. Type and colour of external materials to be used for walls and roof.	LIGHT RED BRICKWORK & GREYSTONE CONC. TILES.

6. Do you propose to: (Delete as appropriate)

i)	Demolish any buildings or structures?	YES/~~NO~~)	(If 'YES' show their position on your plans)	
ii)	Fell any trees or shrubs?	~~YES~~/NO)		
iii)	Construct a new access to a highway?	Vehicular ~~YES~~/NO	Pedestrian ~~YES~~/NO	
iv)	Alter an existing access to a highway?	Vehicular ~~YES~~/NO	Pedestrian ~~YES~~/NO	

7. Have there been any previous extensions to the dwelling since it was built? YES/~~NO~~ If 'YES' please give brief details:- WC & UTILITY CONSERVATORY 9250 X 2850 & PITCHED ROOF OVER DINING WC & UTILITY & FRONT CANOPY.

8. FORMAL APPLICATION
I/We hereby apply for planning permission to carry out the development described in this application and the accompanying plans.

Signed: M. Willis Date: 9.4.08

TOWN AND COUNTRY PLANNING ACT, 1990 : CERTIFICATE UNDER SECTION 65
CERTIFICATE A

I hereby certify that:-

1. No person other than the applicant was an owner of any part of the land to which the application relates at the beginning of the period 20 days before the date of this application.
2. None of the land to which the application relates is, or forms part of, an agricultural holding. (Delete the whole of 2 if the site is an agricultural holding)
3. Signed: M. Willis Date: 9.4.08

Reference:	08/00929/ful Cheadle

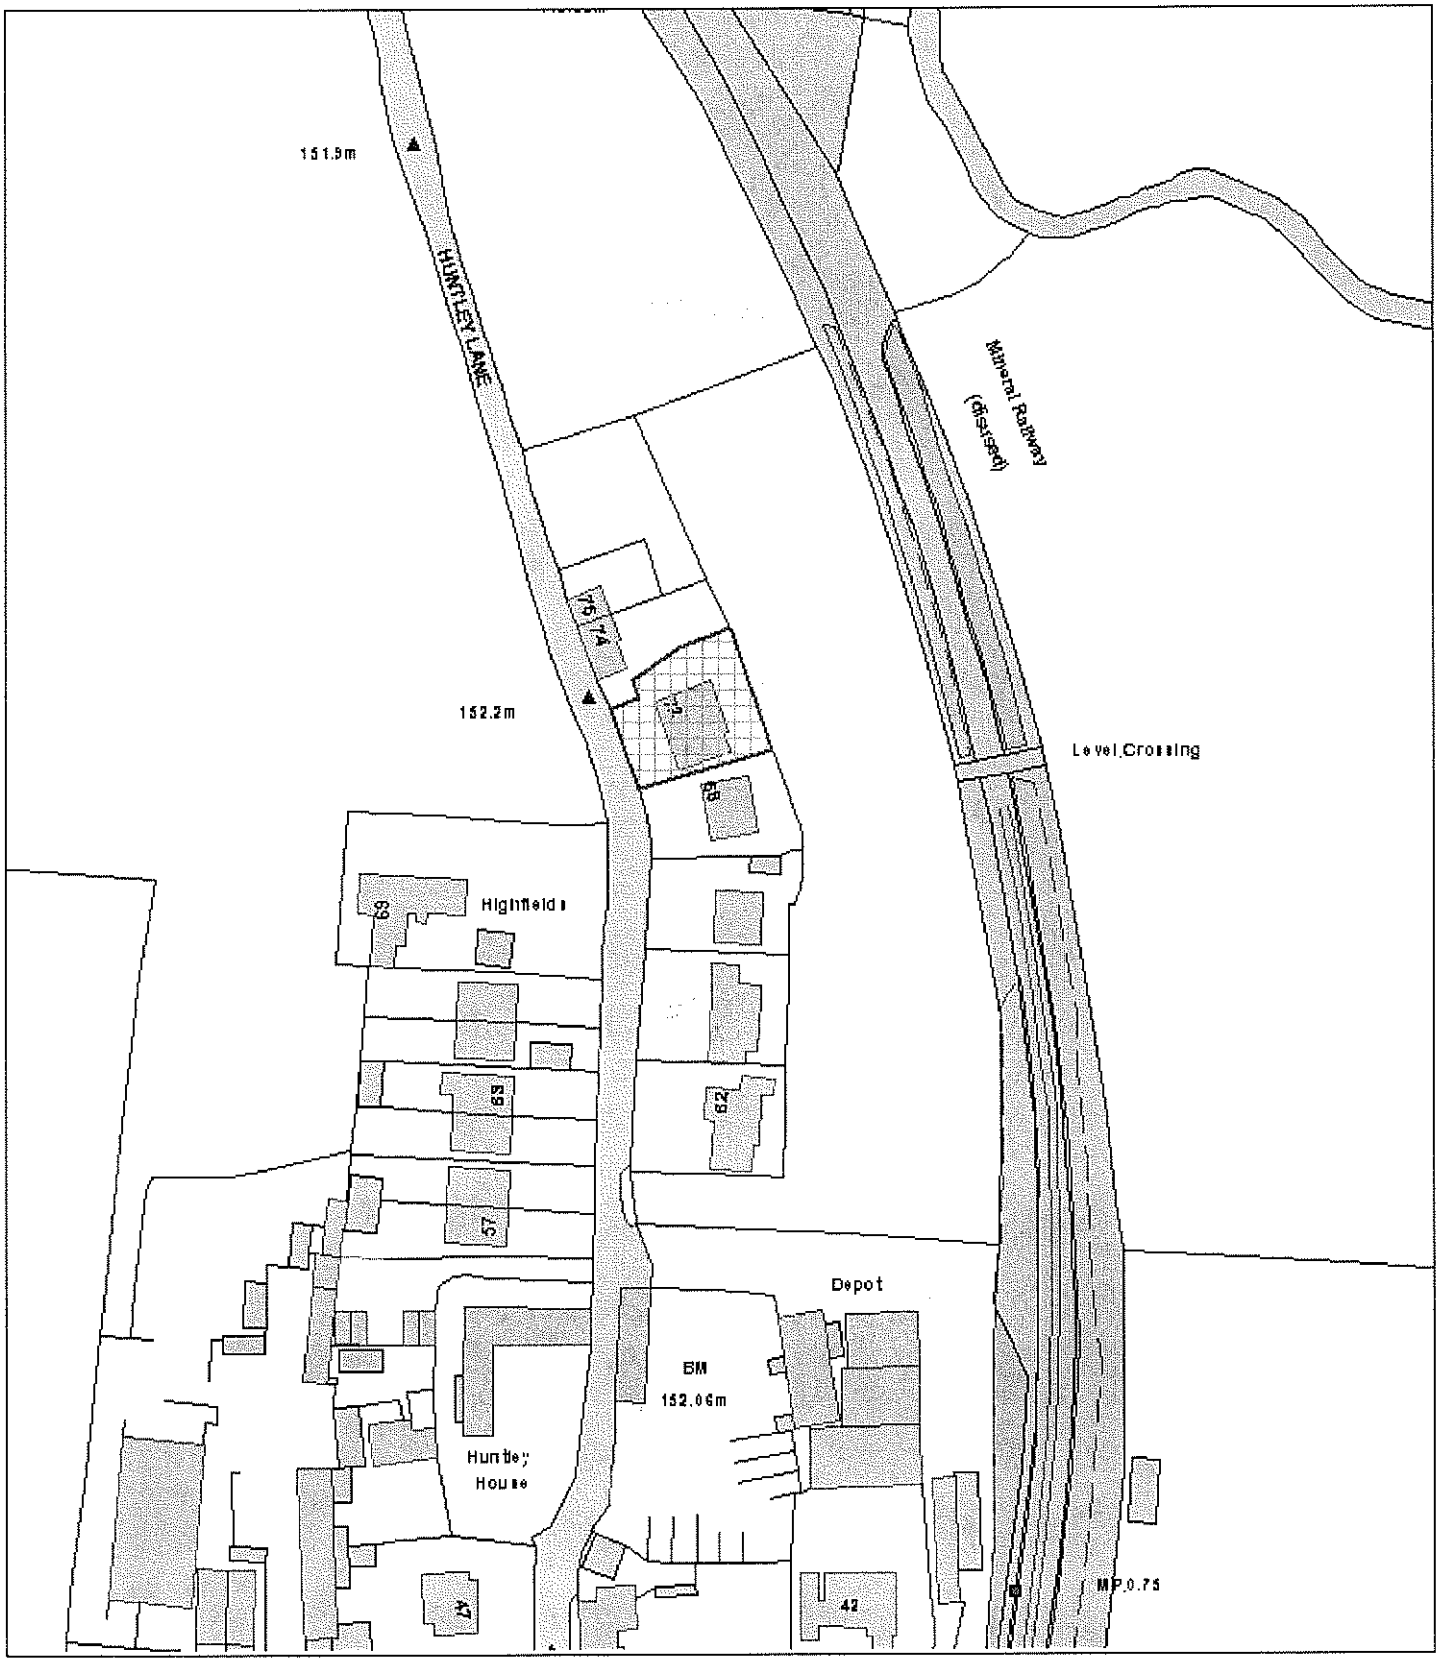

Scale : 1:1250

© Crown copyright. All rights reserved.
Staffordshire Moorlands District Council.
Licence no. 100018384. 2007.

Organisation	SMDC
Department	Planning
Comments	

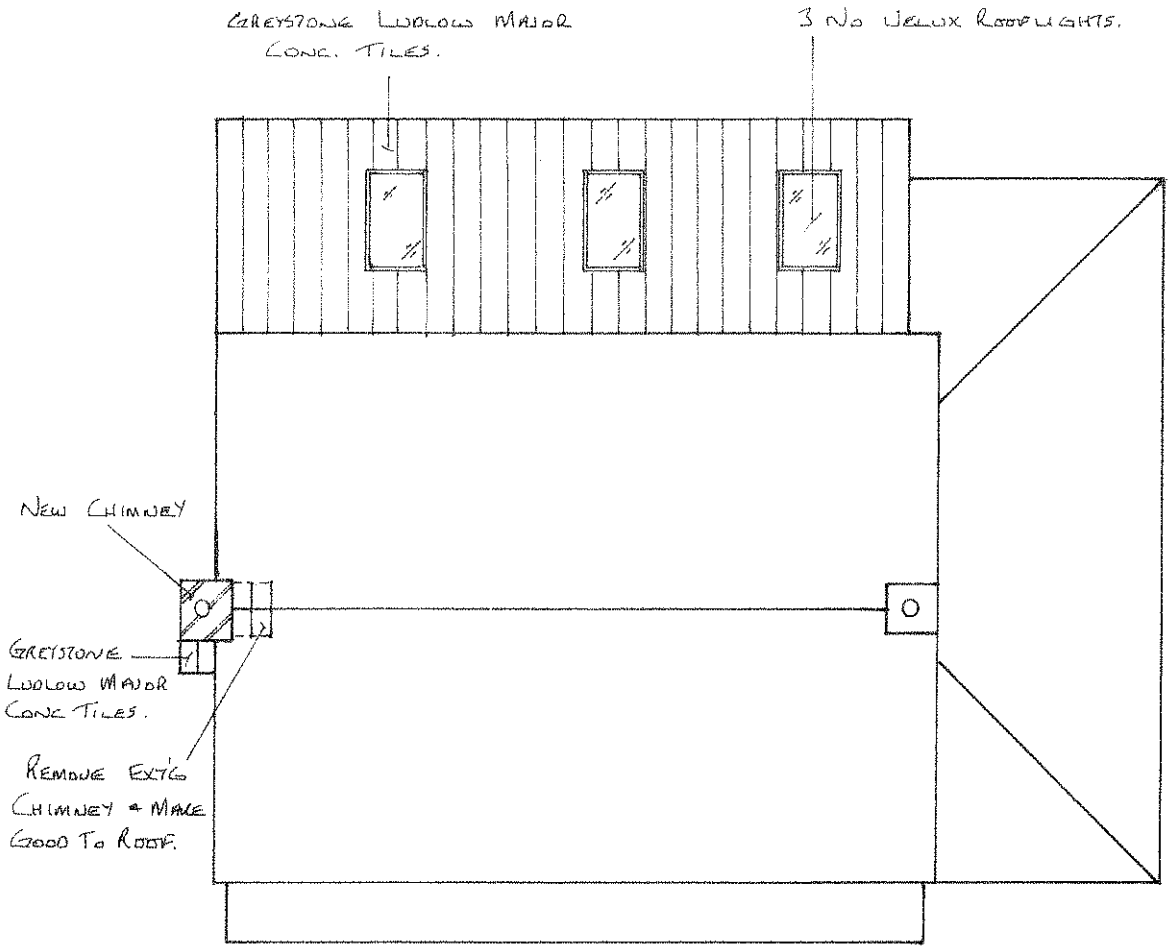

Roof Plan At 72 Huntley Lane, Huntley, Staffs

Moorlands For Mr. P. Willis.

Date :- May 1st 2008.

Scale :- 1:100.