
08/00933/FUL - 8 APR 2008 - SMD

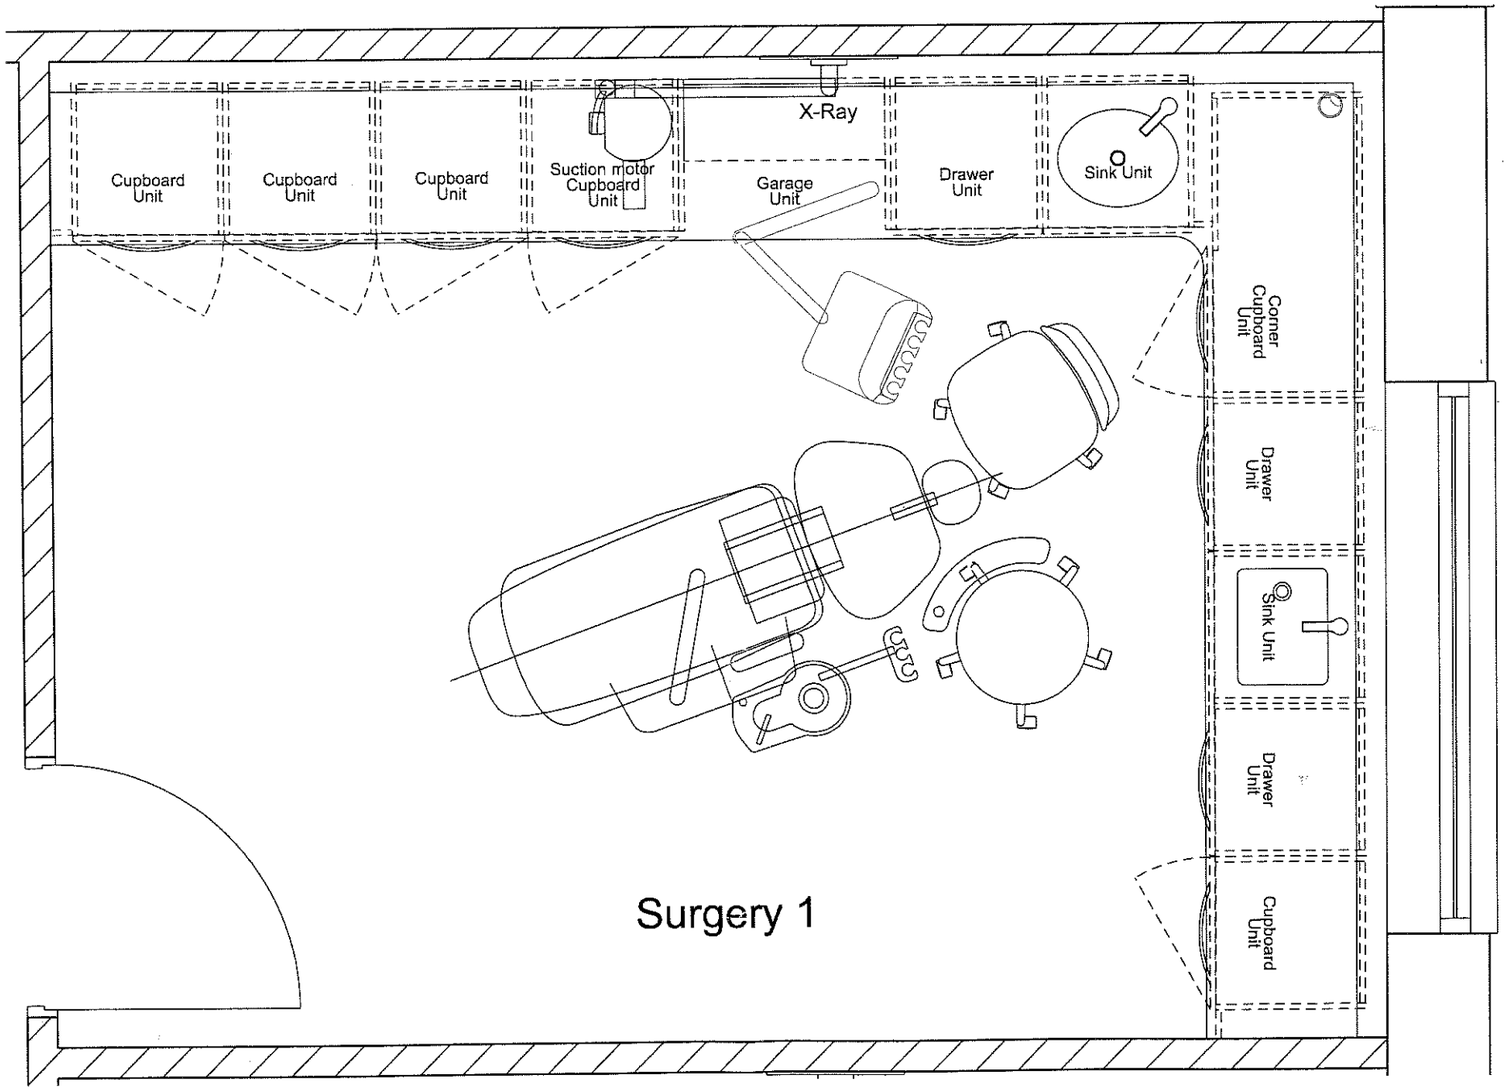

NOTES:

REV	DESCRIPTION	DATE


KIDDIE
OF SOUTHPORT
91, KENSINGTON ROAD
SOUTHPORT
MERSEYSIDE
PR9 0SA
TEL :- 01704 536464
FAX :- 01704 543533

Client
Keen Dental Care
Corner of John Street
& Well Street
Biddulph
ST8 6HS

Description
Surgery 1

Scale	1:20	Date	04/02/08	Drawn	PKD

Drawing No. 2754/S1

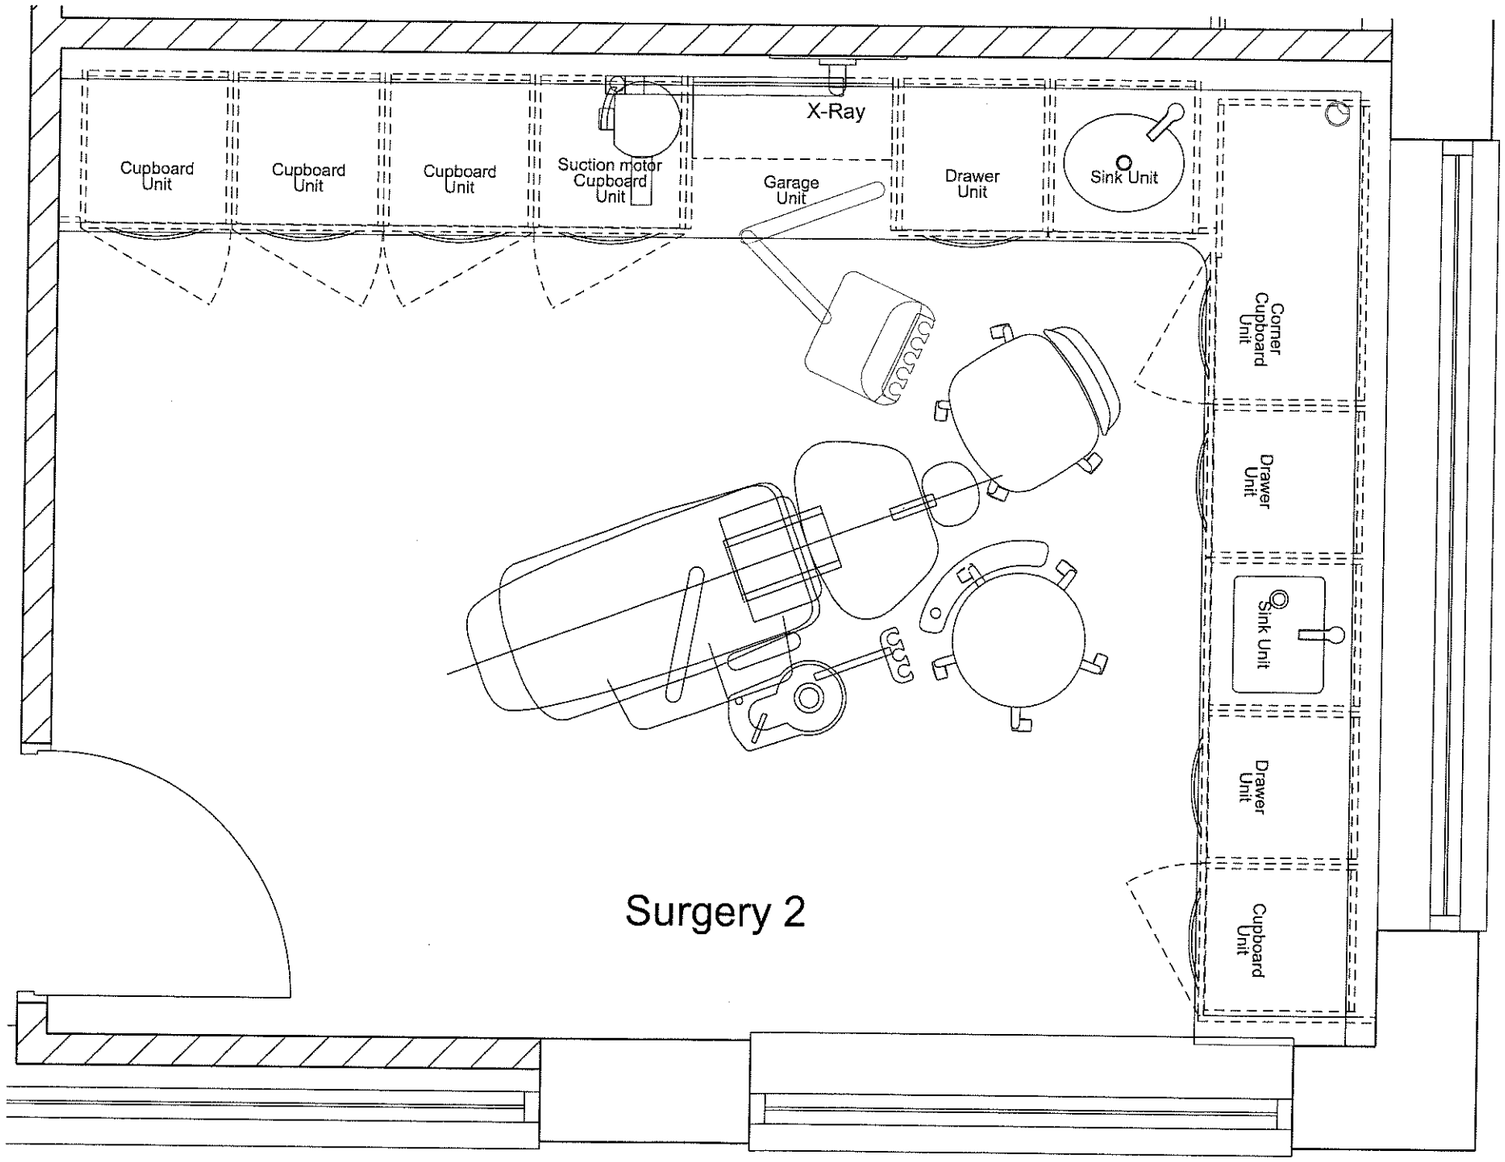

NOTES:

REV	DESCRIPTION	DATE


KIDDIE
OF SOUTHPORT
91, KENSINGTON ROAD
SOUTHPORT
MERSEYSIDE
PR9 0SA
TEL :- 01704 536464
FAX :- 01704 543533

Client
Keen Dental Care
Corner of John Street
& Well Street
Biddulph
ST8 6HS

Description
Surgery 2

Scale	1:20	Date	04/02/08	Drawn	PKD

Drawing No. 2754/S2

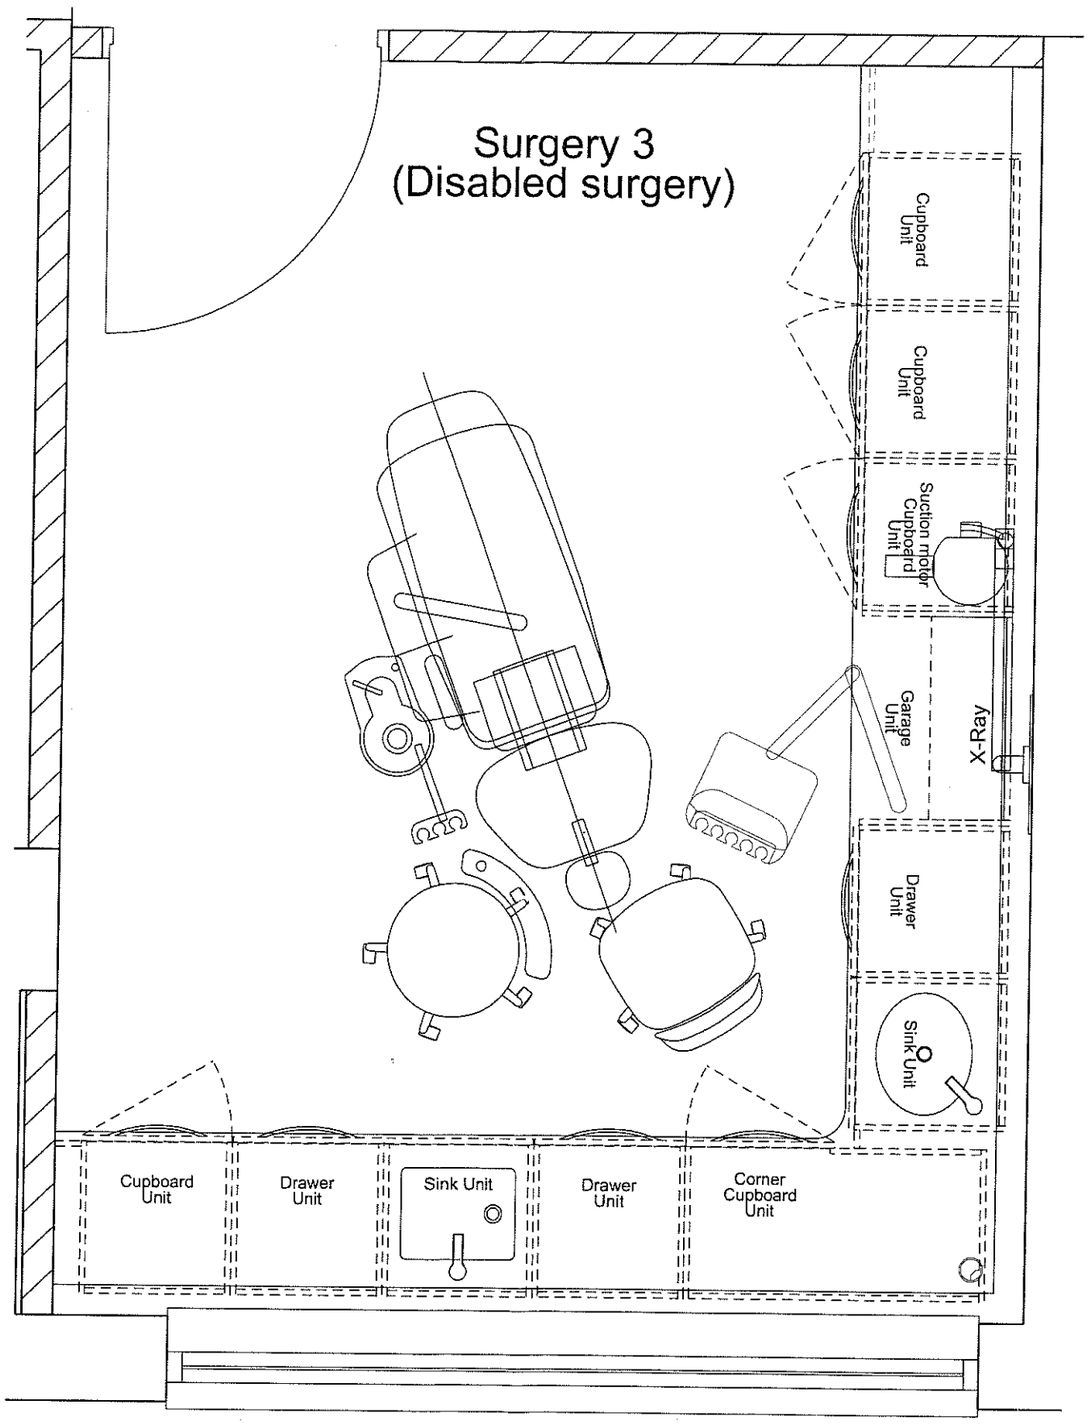

NOTES:

REV	DESCRIPTION	DATE


KIDDIE
OF SOUTHPORT
91, KENSINGTON ROAD
SOUTHPORT
MERSEYSIDE
PR9 0SA
TEL :- 01704 535464
FAX :- 01704 543533

Client
Keen Dental Care
Corner of John Street
& Well Street
Biddulph
ST8 6HS

Description
Surgery 3

Scale 1:20 | Date 01/01/08 | Drawn PKD

Drawing No. 2753/0/S3

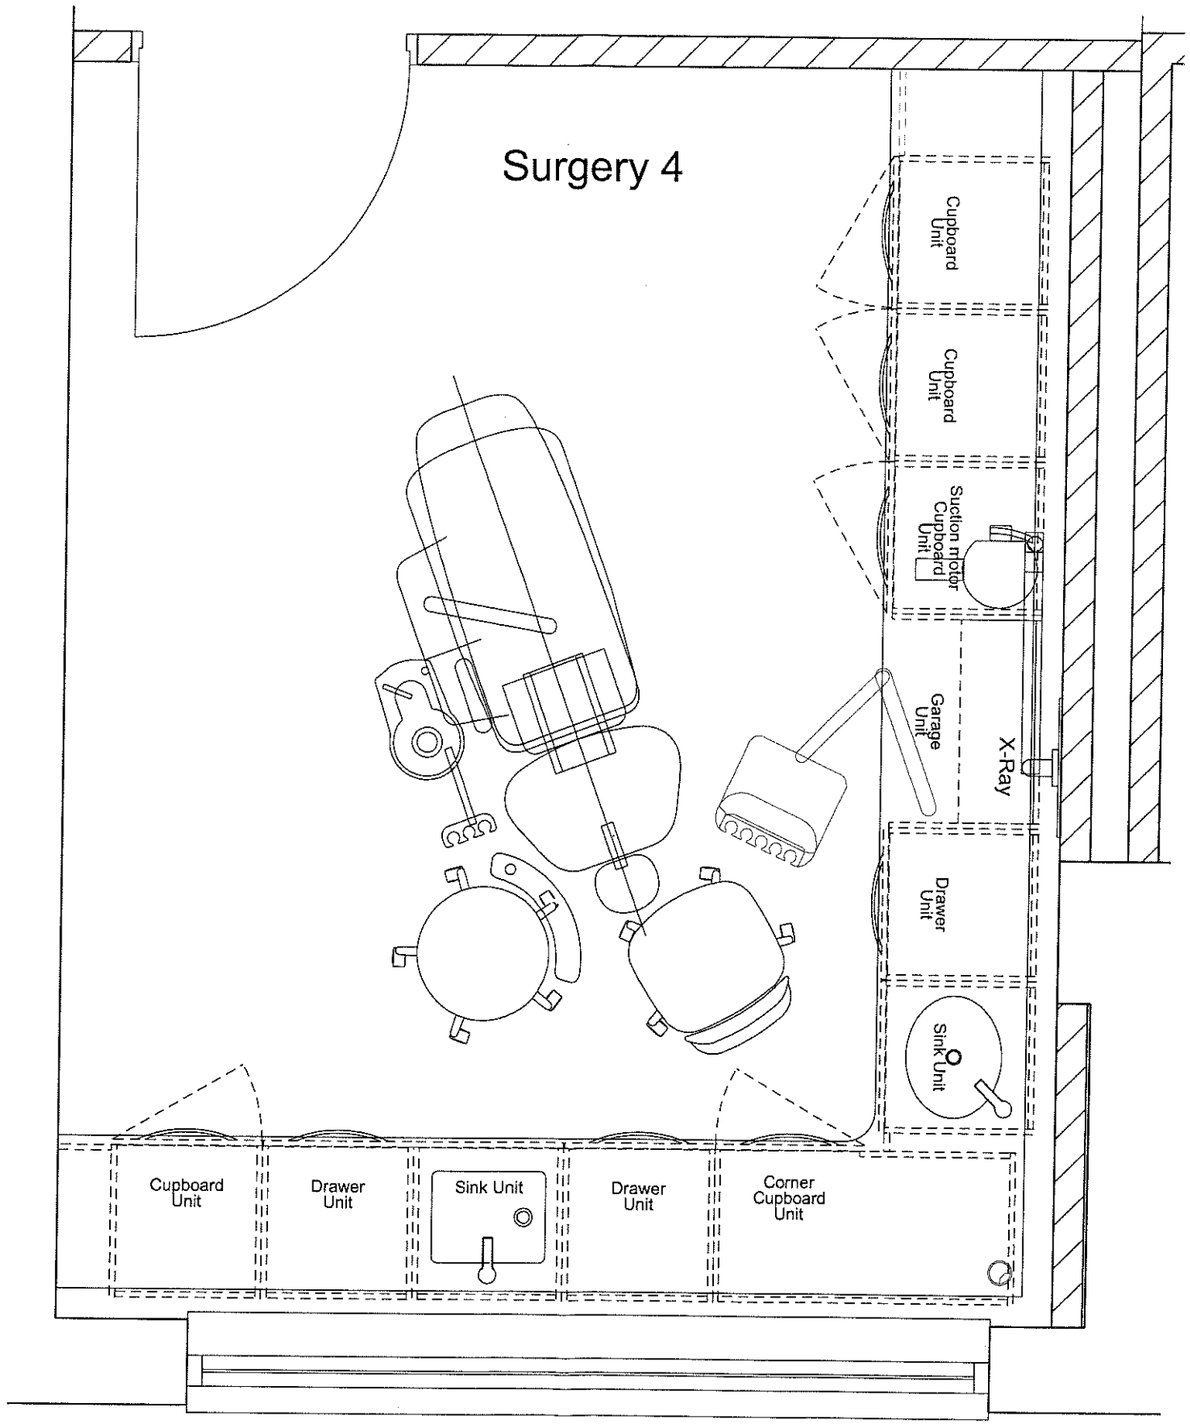

NOTES:

REV	DESCRIPTION	DATE


KIDDIE
OF SOUTHPORT
91, KENSINGTON ROAD
SOUTHPORT
MERSEYSIDE
PR8 OSA
TEL :- 01704 538484
FAX :- 01704 543533

Client
Keen Dental Care
Corner of John Street
& Well Street
Biddulph
ST8 6HS

Description
Surgery 4

Scale 1:20 | Date 01/01/08 | Drawn PKD

Drawing No. 2754/S4

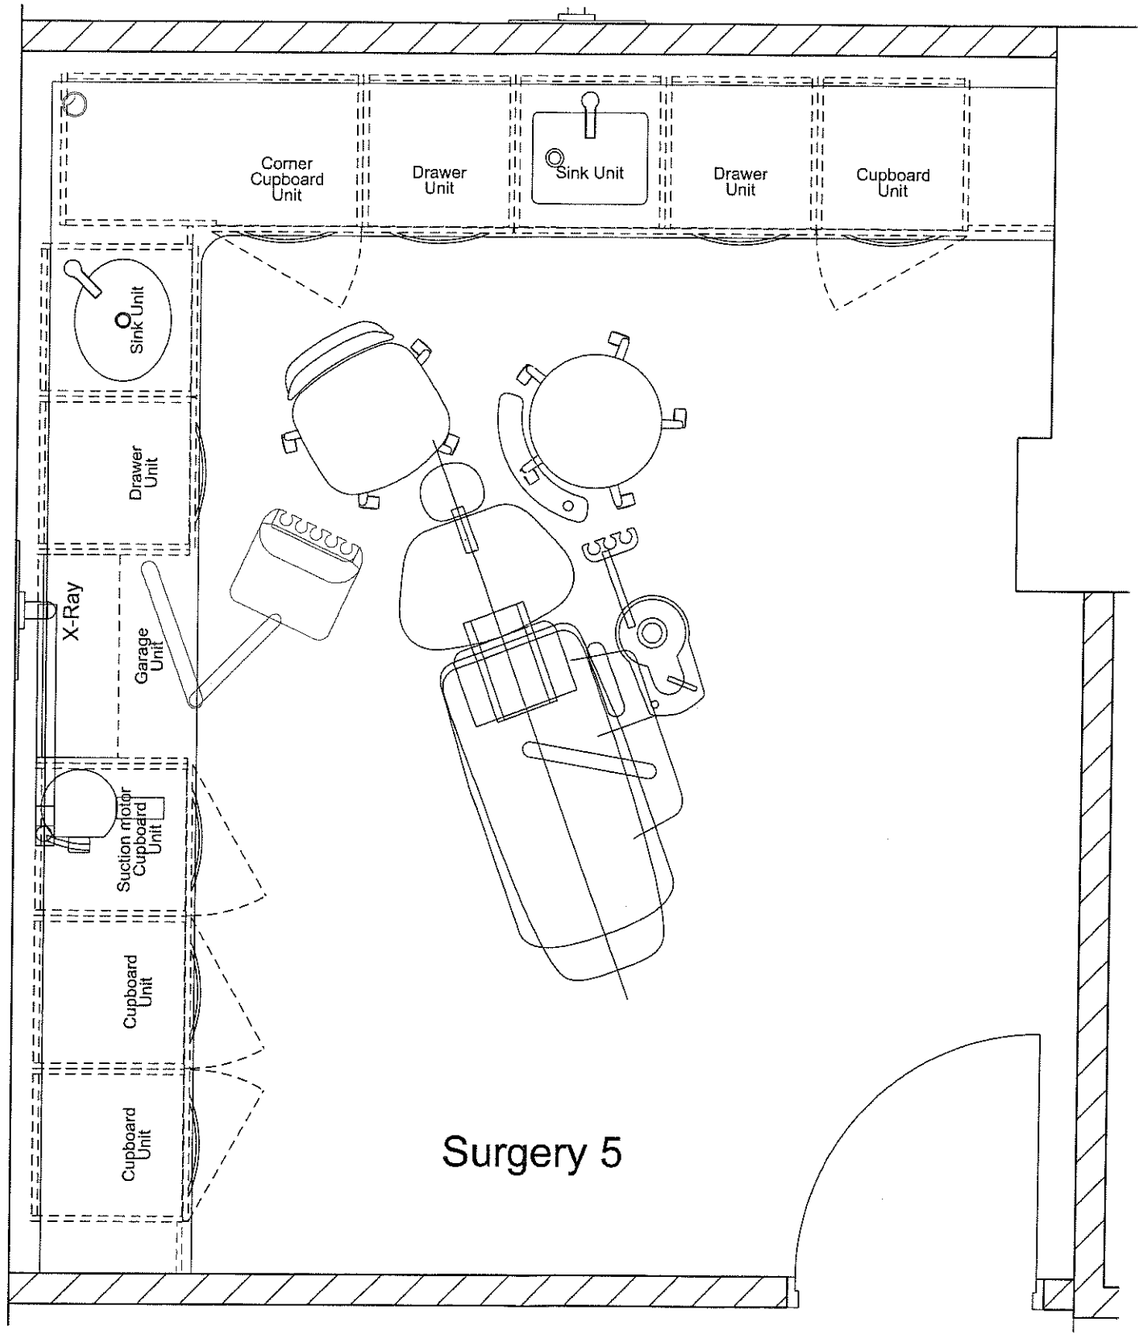

NOTES:

REV	DESCRIPTION	DATE


KIDDIE
OF SOUTHPORT
91, KENSINGTON ROAD
SOUTHPORT
MERSEYSIDE
PR9 0SA
TEL :- 01704 536484
FAX :- 01704 543533

Client
Keen Dental Care
Corner of John Street
& Well Street
Biddulph
ST8 6HS

Description
Surgery 5

Scale	1:20	Date	01/01/08	Drawn	PKD

Drawing No. 2754/S5

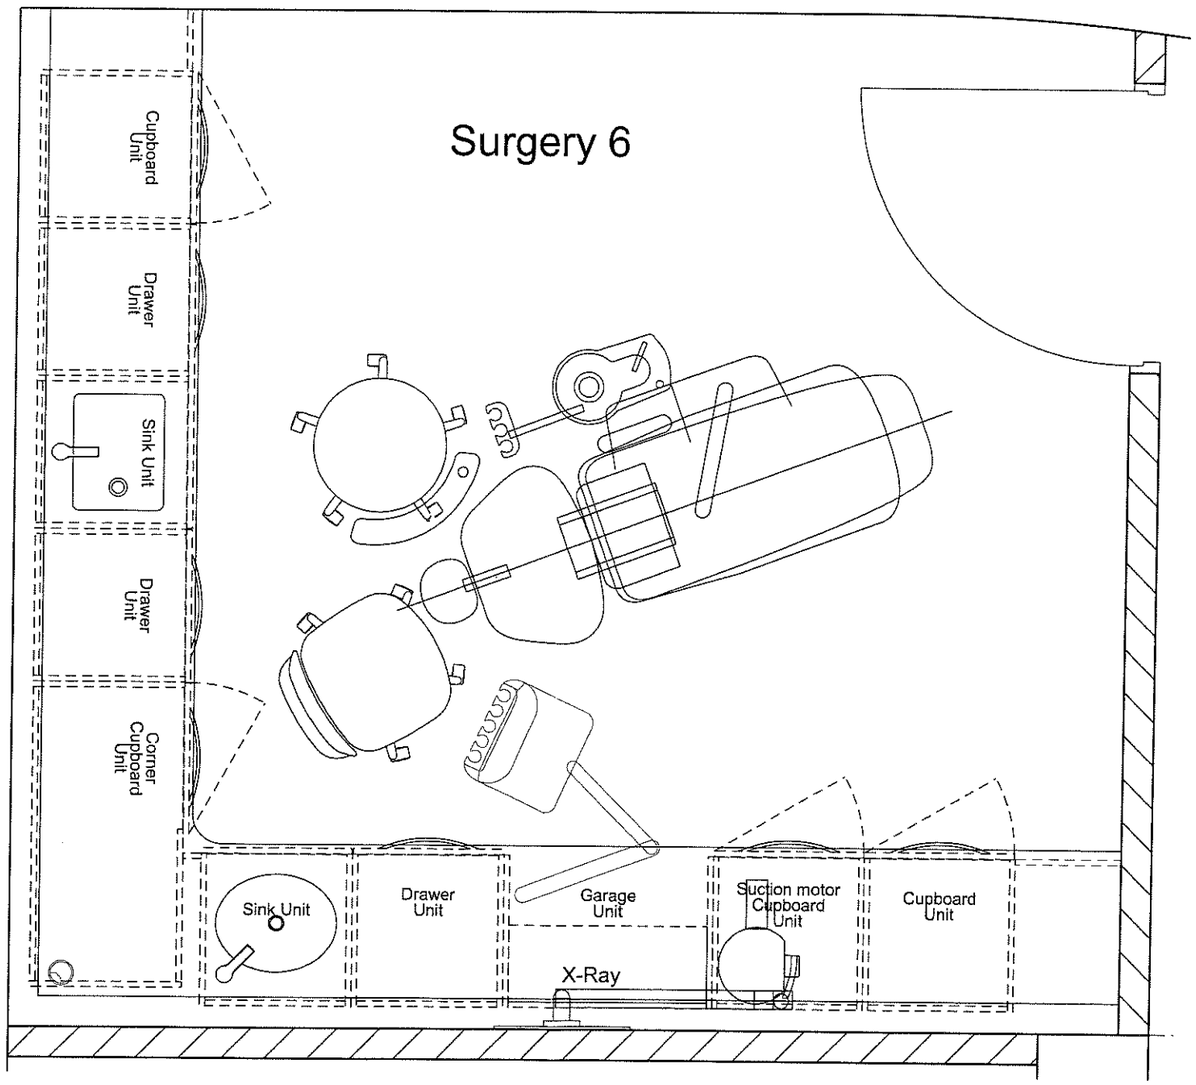

NOTES;

REV	DESCRIPTION	DATE

KIDDIE
OF SOUTHPORT
91, KENSINGTON ROAD
SOUTHPORT
MERSEYSIDE
PR9 0SA
TEL :- 01704 536404
FAX :- 01704 543535

Client
Keen Dental Care
Corner of John Street
& Well Street
Biddulph
ST8 6HS

Description
Surgery 6

Scale	1:20	Date	01/01/08	Drawn	PKD

Drawing No. 2754/S6