
Sustainability Plan: Smithfields PH, Uttoexter Road, Blythe Bridge, Staffs

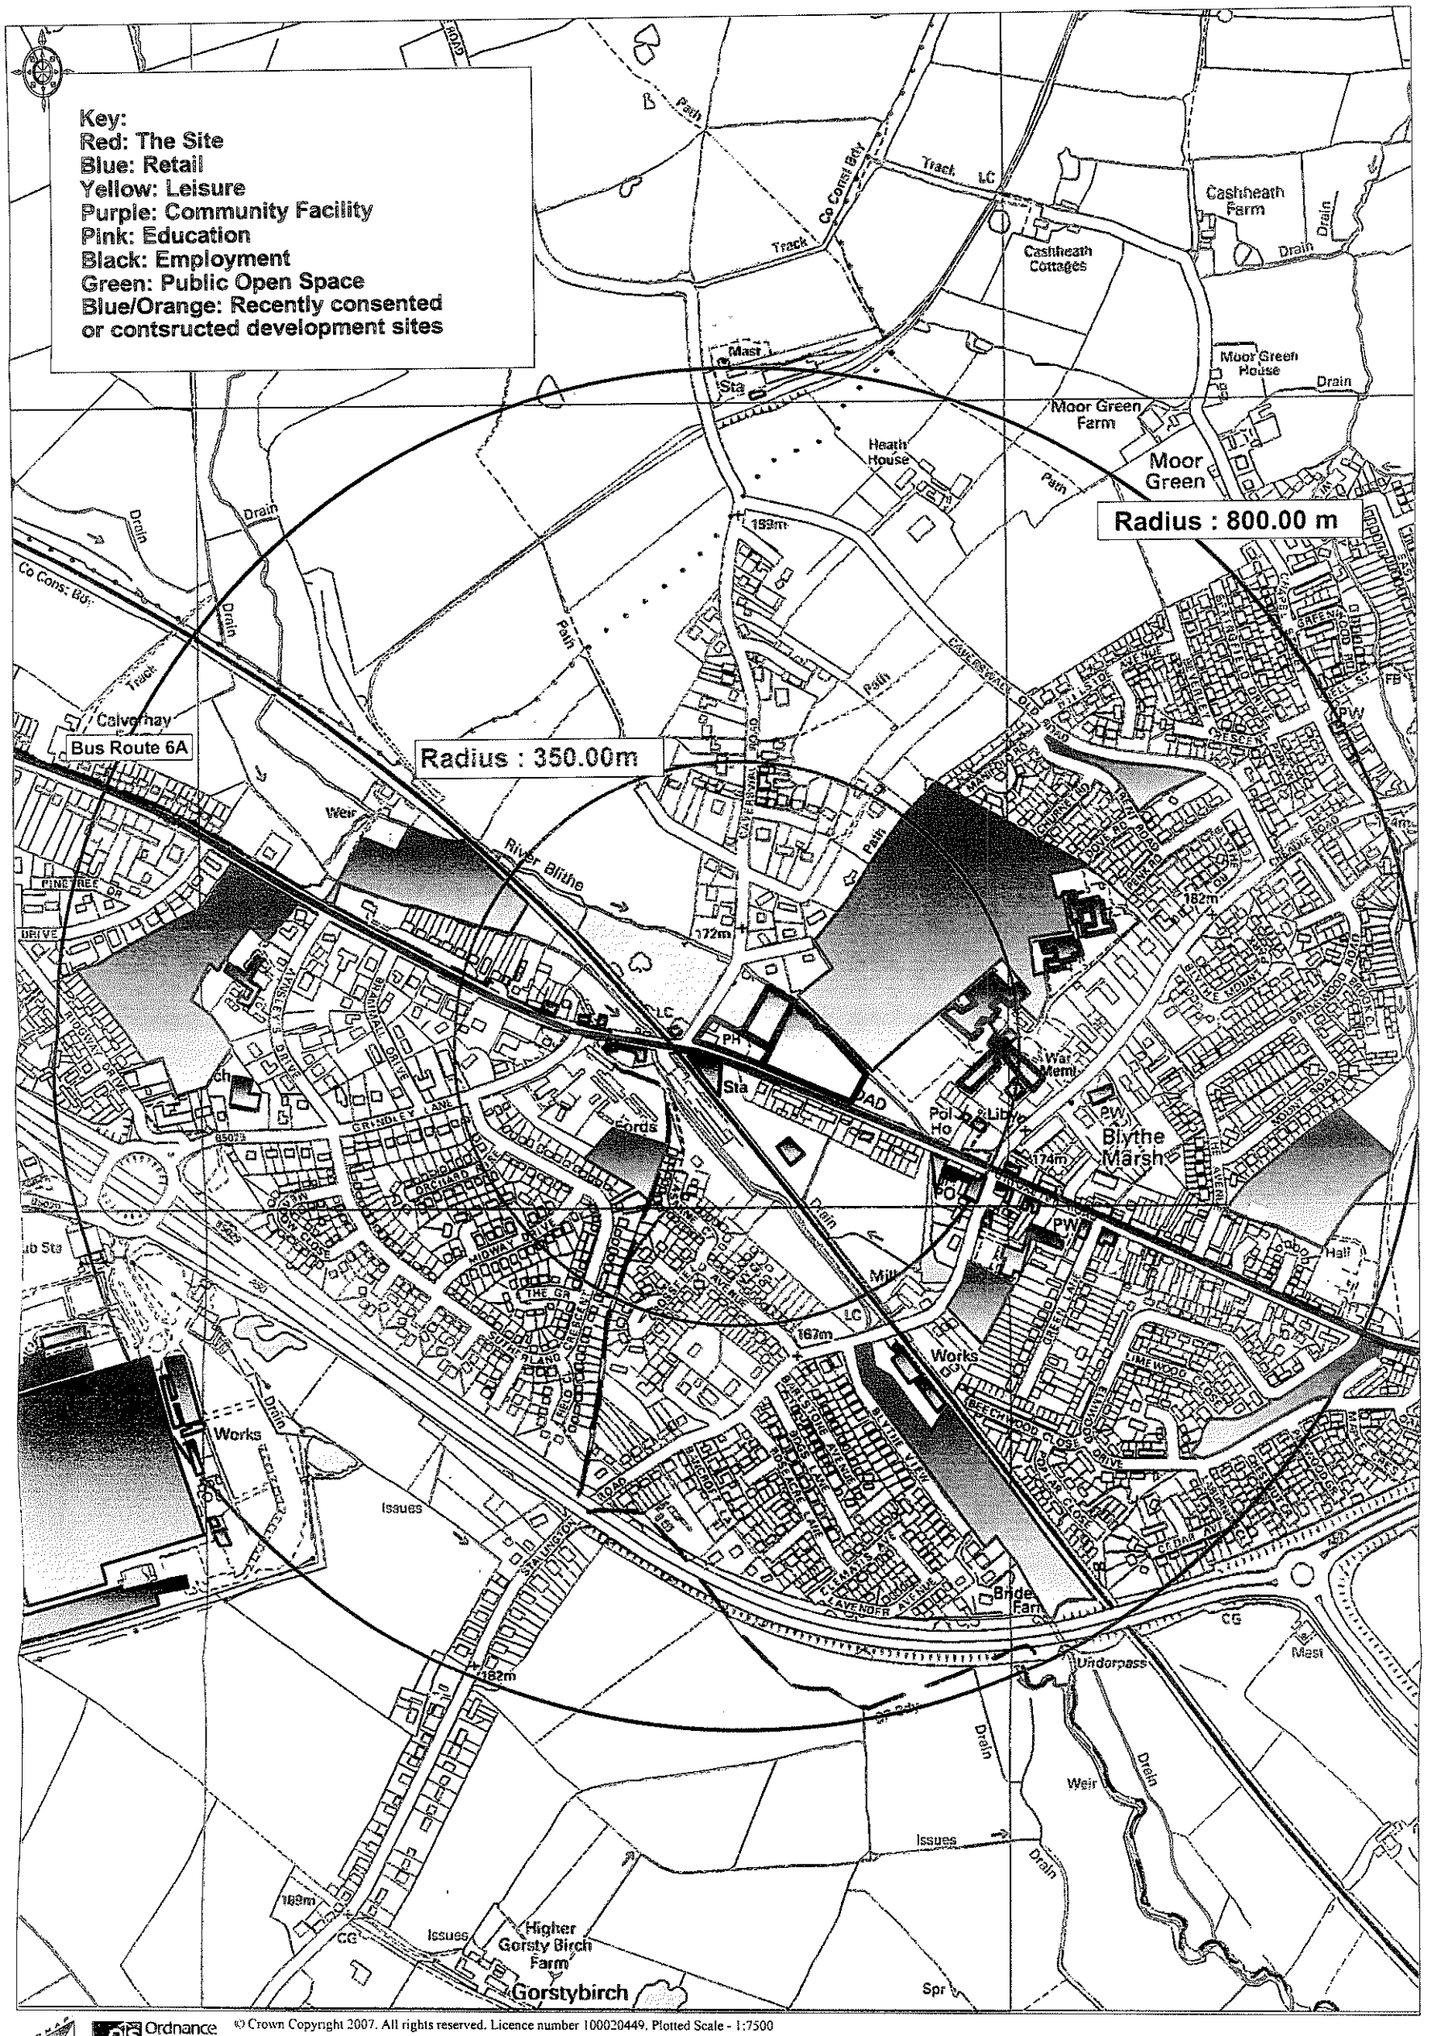

© Crown Copyright 2007. All rights reserved. Licence number 100020449. Plotted Scale - 1:7500

Lennon Planning Ltd