STAFFORDSHIRE
moorlands
DISTRICT COUNCIL
AIMING · FOR · EXCELLENCE

Planning Service

MOORLANDS HOUSE, STOCKWELL STREET, LEEK, STAFFORDSHIRE
MOORLANDS. ST13 6HQ TEL: (01538) 483550 FAX: (01538) 483586

08/05/36/ FUL 2008 - S MD

Householder Planning Application

Part 1

Please use this form if you intend to extend your house or to erect any other buildings or structures for domestic purposes within the boundary of your property.

Please read the notes on the reverse of this form before you complete it.

1. APPLICANT Name: Mr G Elson Address: Berwyn, Leek Rd Kingsley Moor St10 2EJ Tel. No.: 01538 751471	**2. AGENT** Name: Address: Tel. No.:
3. Address or location of proposed development.	AS Above.
4. Description of proposed development and the purpose for which it will be used.	Garage for storage and for parking vehicle.
5. Type and colour of external materials to be used for walls and roof.	Brick to match existing Dwelling and roof also.

6. Do you propose to: (Delete as appropriate)

i)	Demolish any buildings or structures?	~~YES~~/NO)	(If 'YES' show their position on your plans)		
ii)	Fell any trees or shrubs?	~~YES~~/NO)			
iii)	Construct a new access to a highway?	Vehicular	~~YES~~/NO	Pedestrian	~~YES~~/NO
iv)	Alter an existing access to a highway?	Vehicular	~~YES~~/NO	Pedestrian	~~YES~~/NO

7. Have there been any previous extensions to the dwelling since it was built? YES/~~NO~~ If 'YES' please give brief details:-

Single Storey from Hall / Stairs.

8. FORMAL APPLICATION
I/We hereby apply for planning permission to carry out the development described in this application and the accompanying plans.

Signed: [signature] Date: 14.01.08.

TOWN AND COUNTRY PLANNING ACT, 1990 : CERTIFICATE UNDER SECTION 65
CERTIFICATE A

I hereby certify that:-

1. No person other than the applicant was an owner of any part of the land to which the application relates at the beginning of the period 20 days before the date of this application.
2. None of the land to which the application relates is, or forms part of, an agricultural holding. (Delete the whole of 2 if the site is an agricultural holding)
3. Signed: [signature] Date: 14.1.08

Ordnance Survey

Siteplan® 1:1250

STAFFORDSHIRE MOORLANDS DISTRICT COUNCIL
PLANNING SERVICE
APPROVED
28 OCT 2005
Corporate Director

PLAN REF. NUMBERS
STAFFORDSHIRE MOORLANDS
DISTRICT COUNCIL
001 F

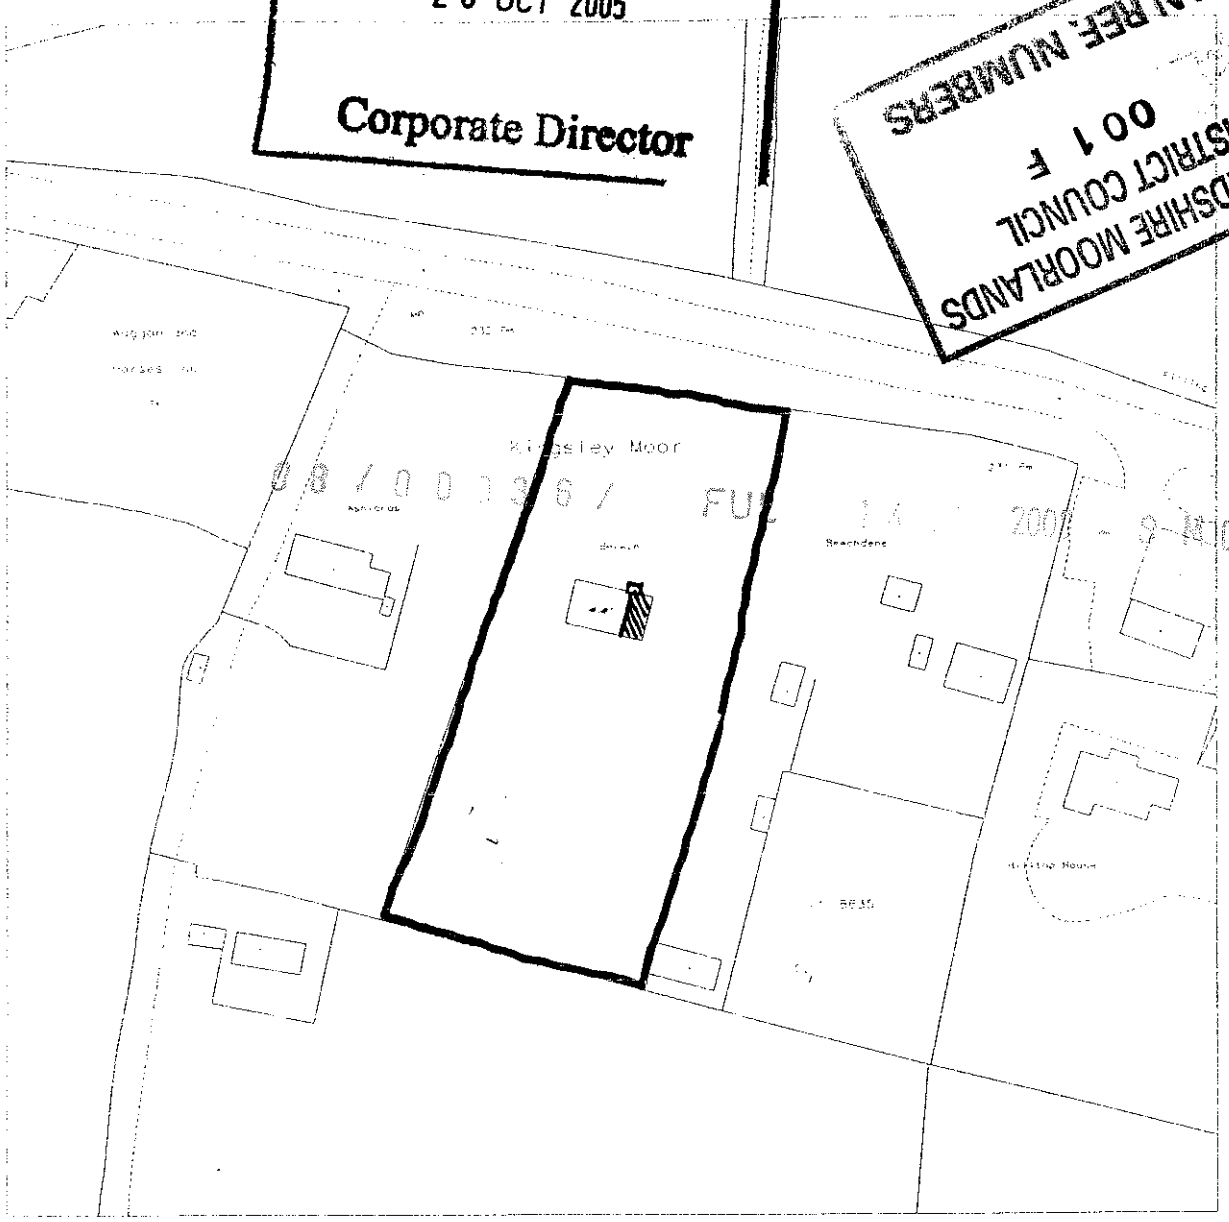

...duced 15 Apr 2005 from Ordnance Survey digital ...s and incorporating surveyed revision ...ilable at this date. © Crown Copyright 2005.

...production in whole or in part is prohibited ...hout the prior permission of Ordnance Survey

...nance Survey and the OS symbol are registered ...e marks and Siteplan a trade mark of ...nance Survey, the national mapping agency of ...at Britain.

...n or all of this Siteplan is enlarged from ...oping produced at one or more of the ...wing scales 1:1250, 1:2500, 1:10000.

20 0 20 40 60 80
Metres

N

Centre Coordinates: 398825 346404

National Grid sheet reference at centre of this Siteplan: SJ9846

Supplied by: Map Kiosk
Serial Number: 00048100

05/00646/ ADV 23 SEP 2005 / SMDC

Reference:	08/00036/FUL Cheadle

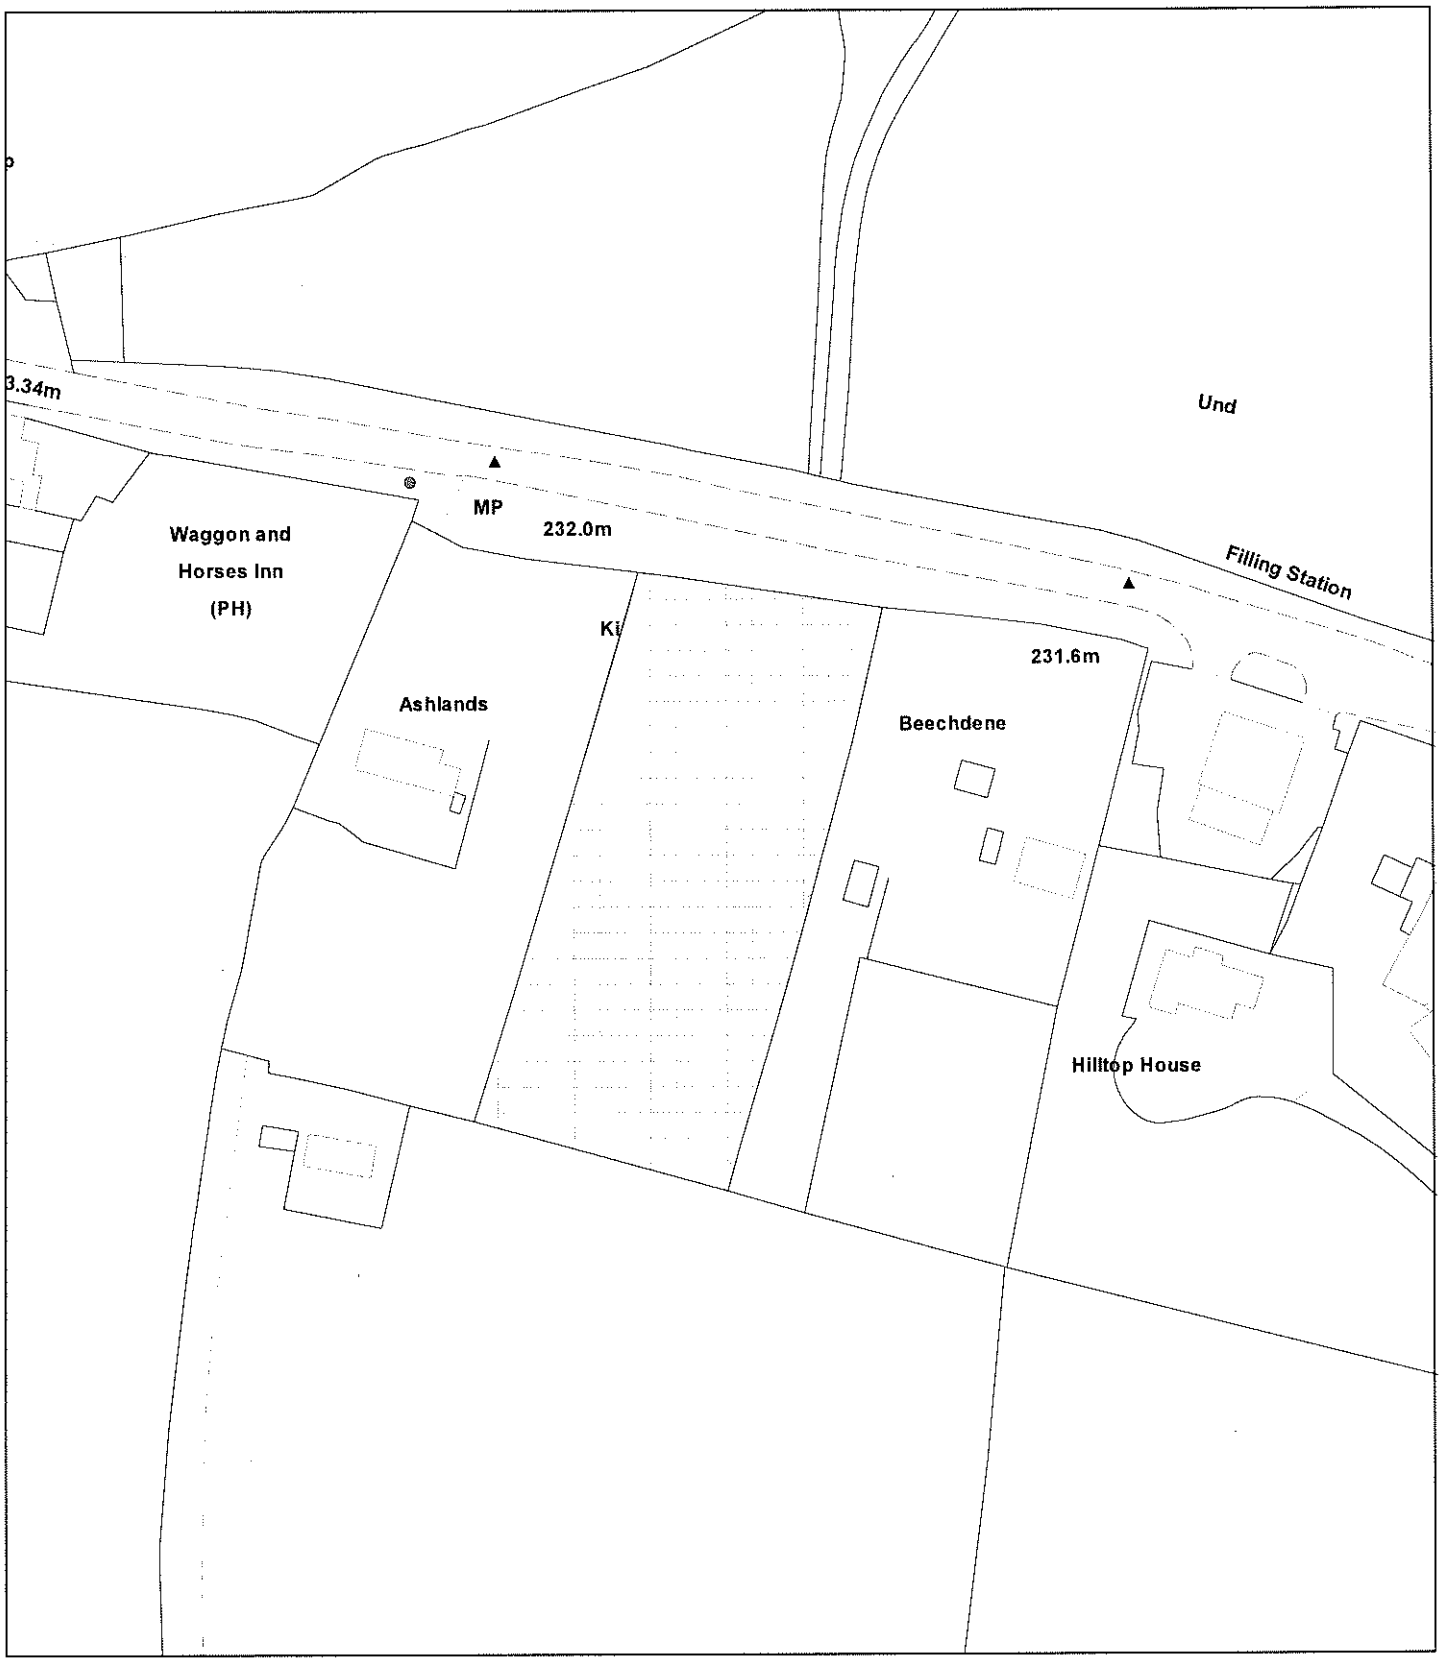

Scale : 1:1250

© Crown copyright. All rights reserved.
Staffordshire Moorlands District Council.
Licence no. 100018384. 2007.

Organisation	Not Set
Department	Not Set
Comments	Not Set