Part 1

Householder Application for Planning Permission for works or extension to a dwelling. Town and Country Planning Act 1990

Publication of planning applications on council web sites
Please note that with the exception of applicant contact details and Certificates of Ownership, the information provided on this application form and in supporting documents may be published on the council's website.
If any other information that is provided as part of the application which falls within the definition of personal data under the Data Protection Act and is not to be published on the council's website, please contact the council's planning department.

1. Applicant Name, Address and Contact Details

Title: Dr | First name: TIM | Surname: CHESWORTH

Company name:

Street address: 10, GREEN LANE,
BLYTHE BRIDGE

Town/City:

County: STAFFORDSHIRE

Country: ENGLAND

Postcode: ST11 9LZ

	Country Code	National Number	Extension Number
Telephone number:			
Mobile number:			
Fax number:			

Email address:

Are you an agent acting on behalf of the applicant? (•) Yes ( ) No

2. Agent Name, Address and Contact Details

Title: Mr | First Name: ARNOLD | Surname: MIDDLETON

Company name: A. R. M. Designs

Street address: 14
CAPEWELL STREET
SANDFORD HILL

Town/City: STOKE ON TRENT

County: STAFFORDSHIRE

Country: ENGLAND

Postcode: ST3 1JZ

	Country Code	National Number	Extension Number
Telephone number:	01782	321412	
Mobile number:	07720	632641	
Fax number:			

Email address: arnie.r.middleton@btopenworld.com

3. Description of Proposed Works

Please describe the proposed works:

PROPOSED GARAGE EXTENSION TO SIDE OF DWELLING AND REMOVAL OF EXISTING CONSERVATORY AND REPLACED WITH A FAMILY ROOM.

Has the work already been started without planning permission? ( ) Yes (•) No

4. Site Address Details

Full postal address of the site (including full postcode where available)

House: 10 Suffix:

House name:

Street address: Green Lane

Blythe Bridge

Town/City: STOKE-ON-TRENT

County:

Postcode: ST11 9LZ

Description of location or a grid reference
(must be completed if postcode is not known):

Easting: 396049

Northing: 340879

Description:

5. Pedestrian and Vehicle Access, Roads and Rights of Way

Is a new or altered vehicle access proposed to or from the public highway? ○ Yes ◉ No

Is a new or altered pedestrian access proposed to or from the public highway? ○ Yes ◉ No

Do the proposals require any diversions, extinguishment and/or creation of public rights of way? ○ Yes ◉ No

6. Pre-application Advice

Has assistance or prior advice been sought from the local authority about this application? ○ Yes ◉ No

7. Trees and Hedges

Are there any trees or hedges on your own property or on adjoining properties which are within falling distance of your boundary? ○ Yes ◉ No

Will any trees or hedges need to be removed or pruned in order to carry out your proposal? ○ Yes ◉ No

8. Parking

Will the proposed works affect existing car parking arrangements? ○ Yes ◉ No

9. Council Employee / Member

Is the applicant or agent related to any member of staff or elected member of the council? ○ Yes ◉ No

10. Site Visit

Can the site be seen from a public road, public footpath, bridleway or other public land? ◉ Yes ○ No

If the planning authority needs to make an appointment to carry out a site visit, whom should they contact? (Please select only one)

◉ The agent ○ The applicant ○ Other person

11. Materials

Please state what materials (including type, colour and name) are to be used externally (if applicable):

Walls - description:

Description of *existing* materials and finishes:

BRICKWORK, SMOOTH FACED IMPERIAL BRICKS, RED/BROWN IN COLOUR.

Description of *proposed* materials and finishes:

BRICKWORK, STYLE AND COLOUR TO MATCH EXISTING AS NEAR AS POSSIBLE.

Roof - description:

Description of *existing* materials and finishes:

DARK GREY CLAY PLAIN TILES

Description of *proposed* materials and finishes:

PLAIN TILES EITHER CLAY OR CONCRETE TO MATCH EXISTING AS NEAR AS POSSIBLE

Windows - description:

Description of *existing* materials and finishes:

LEADED OAK WINDOW FRAMES

Description of *proposed* materials and finishes:

GREEN OAK TIMBER WINDOW FRAMES

11. Materials (continued)

Doors - description:

Description of *existing* materials and finishes:

OAK TIMBER DOORS

Description of *proposed* materials and finishes:

OAK TIMBER DOORS

Are you supplying additional information on submitted plan(s)/drawing(s)/design and access statement? (•) Yes ( ) No

If Yes, please state references for the plan(s)/drawing(s)/design and access statement:

EXISTING DRAWING NUMBERED 0802/EX/01
PROPOSED DRAWING NUMBERED 0802/PL/01

12. Certificates (Certificate A)

Certificate of Ownership - Certificate A

Town and Country Planning (General Development Procedure) Order 1995 Certificate under Article 7

I certify/The applicant certifies that on the day 21 days before the date of this application nobody except myself/ the applicant was the owner (owner is a person with a freehold interest or leasehold interest with at least 7 years left to run) of any part of the land or building to which the application relates.

Title: Mr First name: ARNOLD Surname: MIDDLETON

Person role: Agent Declaration date: 17/03/2008 ☒ Declaration made

12. Certificates (Agricultural Holdings Certificate)

Agricultural Holding Certificate

Town and Country Planning (General Development Procedure) Order 1995 Certificate under Article 7

Agricultural Land Declaration - You Must Select Either A or B

(A) None of the land to which the application relates is, or is part of an agricultural holding. (•)

(B) I have/The applicant has given the requisite notice to every person other than myself/the applicant who, on the day 21 days before the date of this application, was a tenant of an agricultural holding on all or part of the land to which this application relates, as listed below: ( )

Title: Mr First Name: ARNOLD Surname: MIDDLETON

Person role: Agent Declaration date: 17/03/2008 ☒ Declaration Made

13. Declaration

I/we hereby apply for planning permission/consent as described in this form and the accompanying plans/drawings and additional information. ☒

Date 17/03/2008

Reference:	08/00519/FUL Forsbrook

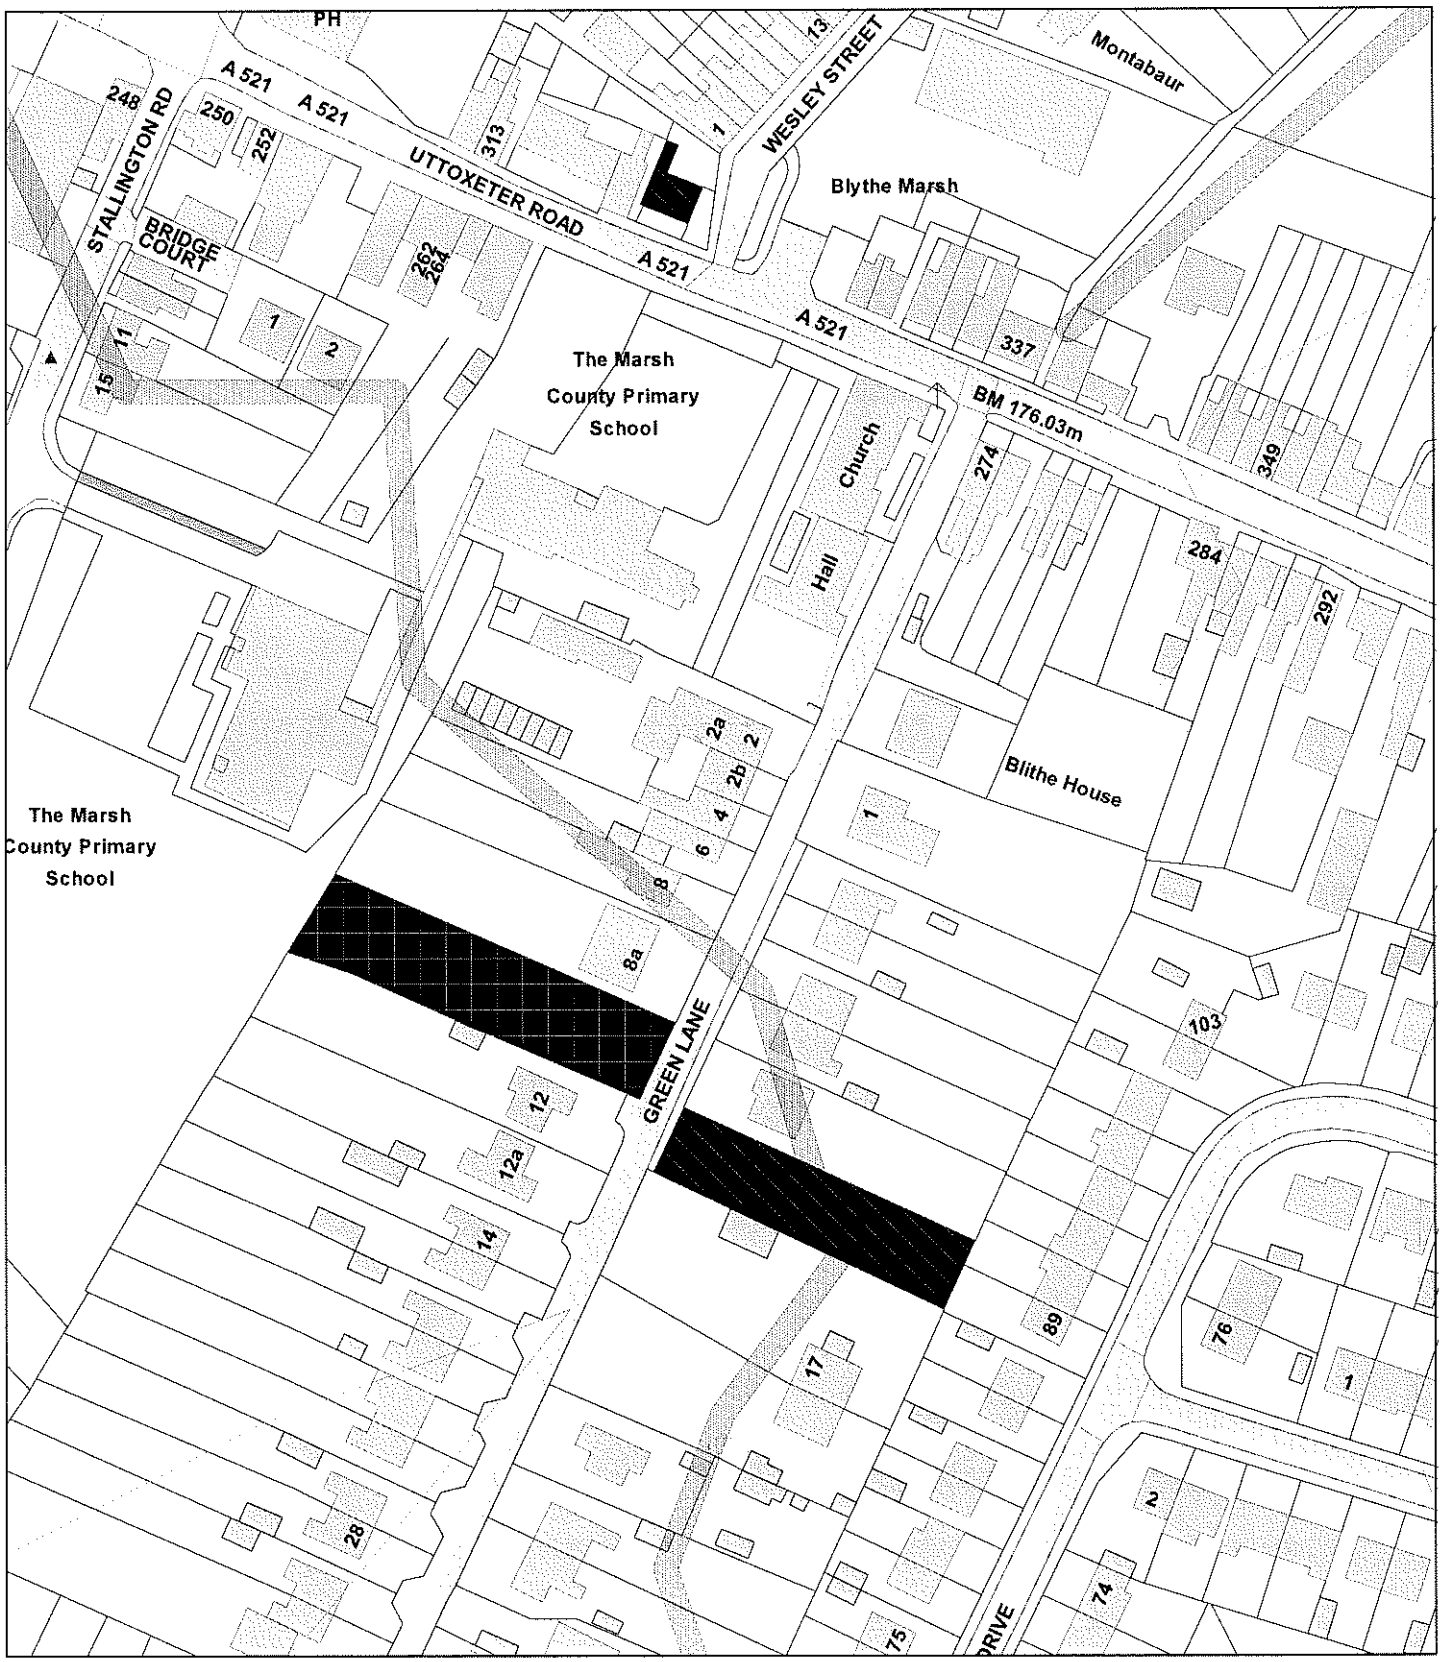

Scale :	1:1250

© Crown copyright. All rights reserved.
Staffordshire Moorlands District Council.
Licence no. 100018384. 2007.

Organisation	SMDC
Department	Planning
Comments	