STAFFORDSHIRE MOORLANDS
DISTRICT COUNCIL
MOORLANDS HOUSE
STOCKWELL STREET
LEEK
STAFFORDSHIRE ST13 6HQ
TEL: (01538) 399181 FAX: (01538) 387813

Householder Planning Application

Part 1

Please use this form if you intend to extend your house or to erect any other buildings or structures for domestic purposes within the boundary of your property.

Please read the notes on the reverse of this form before you complete it.

1. APPLICANT	2. AGENT
Name: MR. W. McDONALD	Name: A-Z. DESIGNS
Address: 6 HEATHER HILLS STOCKTON BROOK	Address: 223 HIGH ST TUNSTALL S.O.T.
Tel. No.: STOKE-ON-TRENT ST9 9PS. (01782-811019)	Tel. No.: ST6 5EG 01782/571774
3. Address or location of proposed development.	6 HEATHER HILLS STOCKTON BROOK
4. Description of proposed development and the purpose for which it will be used.	CAR PORT & PORCH
5. Type and colour of external materials to be used for walls and roof.	TO MATCH EXISTING

6. Do you propose to: (Delete as appropriate)

i)	Demolish any buildings or structures?	~~YES~~/NO	(If 'YES' show their position on your plans)
ii)	Fell any trees or shrubs?	~~YES~~/NO	
iii)	Construct a new access to a highway?	Vehicular ~~YES~~/NO	Pedestrian ~~YES~~/NO
iv)	Alter an existing access to a highway?	Vehicular ~~YES~~/NO	Pedestrian ~~YES~~/NO

7. Have there been any previous extensions to the dwelling since it was built? ~~YES~~/NO If 'YES' please give brief details:-

8. FORMAL APPLICATION
I/We hereby apply for planning permission to carry out the development described in this application and the accompanying plans

Signed: W.L. McDonald Date: 14/MARCH/2008

TOWN AND COUNTRY PLANNING ACT, 1990 : CERTIFICATE UNDER SECTION 65
CERTIFICATE A

I hereby certify that:-

1. No person other than the applicant was an owner of any part of the land to which the application relates at the beginning of the period 20 days before the date of this application.
2. None of the land to which the application relates is, or forms part of, an agricultural holding. (Delete the whole of 2 if the site is an agricultural holding)
3. Signed: W.L. McDonald Date: 14/MARCH/2008

OS Sitemap™

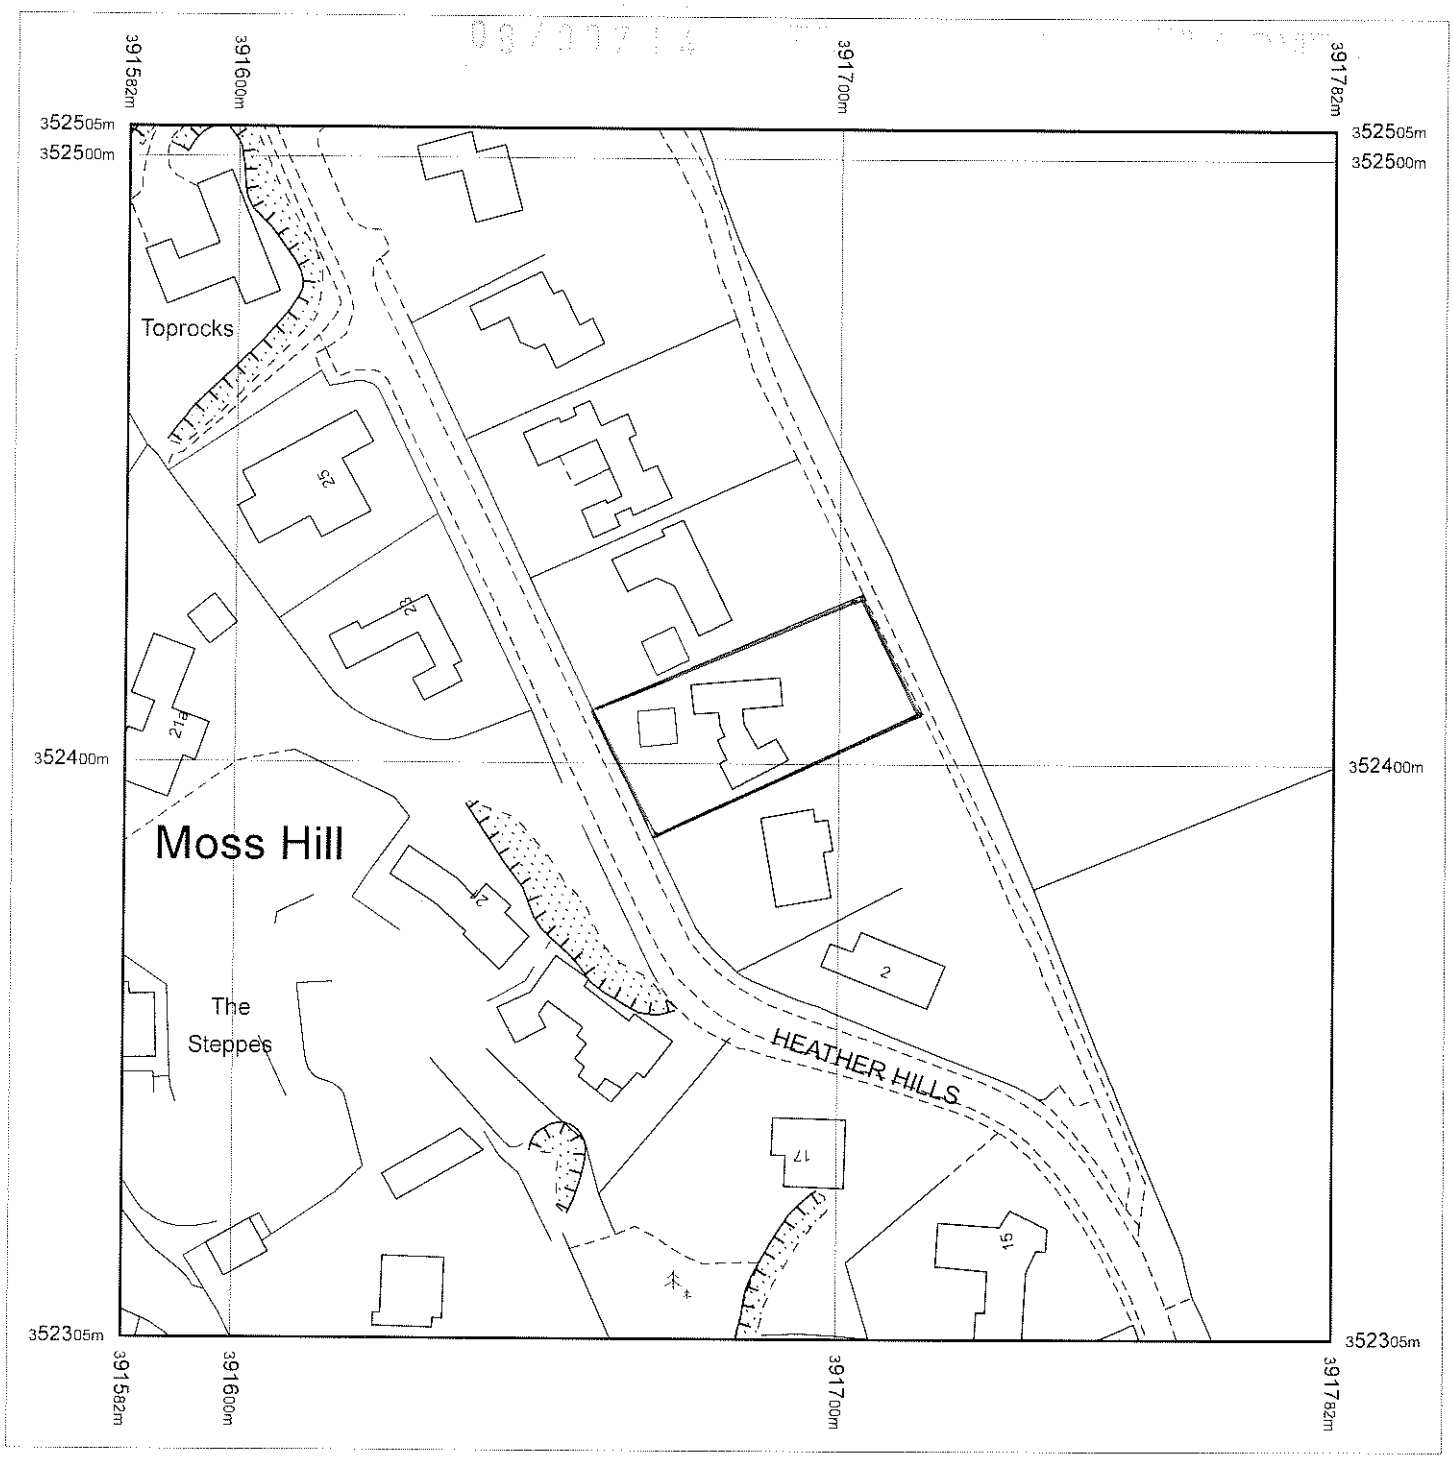

Produced 11.03.2008 from the Ordnance Survey National Geographic Database and incorporating surveyed revision available at this date. © Crown Copyright 2008.

Reproduction in whole or part is prohibited without the prior permission of Ordnance Survey.

Ordnance Survey and the OS Symbol are registered trademarks and OS Sitemap is a trademark of Ordnance Survey, the national mapping agency of Great Britain.

The representation of a road, track or path is no evidence of a right of way.

The representation of features as lines is no evidence of a property boundary.

Metres
0 20 40

Scale 1:1250

Supplied by: **Bookland and Co Ltd**
Serial number: 00208200
Centre coordinates: 391682 352405

Further information can be found on the OS Sitemap Information leaflet or the Ordnance Survey web site:
www.ordnancesurvey.co.uk