STAFFORDSHIRE
moorlands
DISTRICT COUNCIL

Planning Service

MOORLANDS HOUSE, STOCKWELL STREET, LEEK, STAFFORDSHIRE
MOORLANDS. ST13 6HQ TEL: (01538) 483550 FAX: (01538) 483586

Householder Planning Application

Part 1.

Please use this form if you intend to extend your house or to erect any other buildings or structures for domestic purposes within the boundary of your property.

Please read the notes on the reverse of this form before you complete it.

1. APPLICANT Name: MR & MRS D. NALTON. Address: CAMWOOD CROFT, GREAT GATE ROAD, WINNOTHDALE, STAFFS ST10 4HB. Tel. No.: 01538 723952	**2. AGENT** Name: SMYTHEMAN ARCHITECTURAL SERVICES.... Address: 12 HIGH STREET, TEAN,..... STOKE-ON-TRENT, ST10 4DZ..... Tel. No.: 01538 722097.....
3. Address or location of proposed development.	CAMWOOD CROFT GREAT GATE ROAD, WINNOTHDALE, STAFFS.
4. Description of proposed development and the purpose for which it will be used.	EXTENDING SIDE ELEVATION TO PROPOSED REPLACEMENT ROOF.
5. Type and colour of external materials to be used for walls and roof.	PLAIN CLAY TILES TO MATCH EXISTING RENDERED BLOCKWORK WALLS.

6. Do you propose to: (Delete as appropriate)

i)	Demolish any buildings or structures?	~~YES~~/NO)	(If 'YES' show their position on your plans)		
ii)	Fell any trees or shrubs?	~~YES~~/NO)			
iii)	Construct a new access to a highway?	Vehicular	~~YES~~/NO	Pedestrian	~~YES~~/NO
iv)	Alter an existing access to a highway?	Vehicular	~~YES~~/NO	Pedestrian	~~YES~~/NO

7. Have there been any previous extensions to the dwelling since it was built? YES/~~NO~~ If 'YES' please give brief details:-

8. FORMAL APPLICATION

I/We hereby apply for planning permission to carry out the development described in this application and the accompanying plans.

Signed: ~~C. Bennett~~ Date: 4th APRIL 2008

TOWN AND COUNTRY PLANNING ACT, 1990 : CERTIFICATE UNDER SECTION 65
CERTIFICATE A

I hereby certify that:-

1. No person other than the applicant was an owner of any part of the land to which the application relates at the beginning of the period 20 days before the date of this application.
2. None of the land to which the application relates is, or forms part of, an agricultural holding. (Delete the whole of 2 if the site is an agricultural holding)
3. Signed: ~~C. Bennett~~ Date: 4th APRIL 2008



Crown Copyright 2008. All rights reserved. Licence number 100020449

08/00932/F APR 2008

Smytheman Architectural Services

Mr and Mrs D. Walton

Alterations and extensions to Camwood Croft, Great Gate Road, Wimnothdale

LOCATION PLAN @ 1 : 1250

DRAWING No 2553604 A

12 High Street
Tean, Stoke-on-Trent
Staffs ST10 4DZ
telephone 01538 722097
facsimile 01538 722185
email mail@smytheman.co.uk

Reference:	08/00932/FUL Checkley

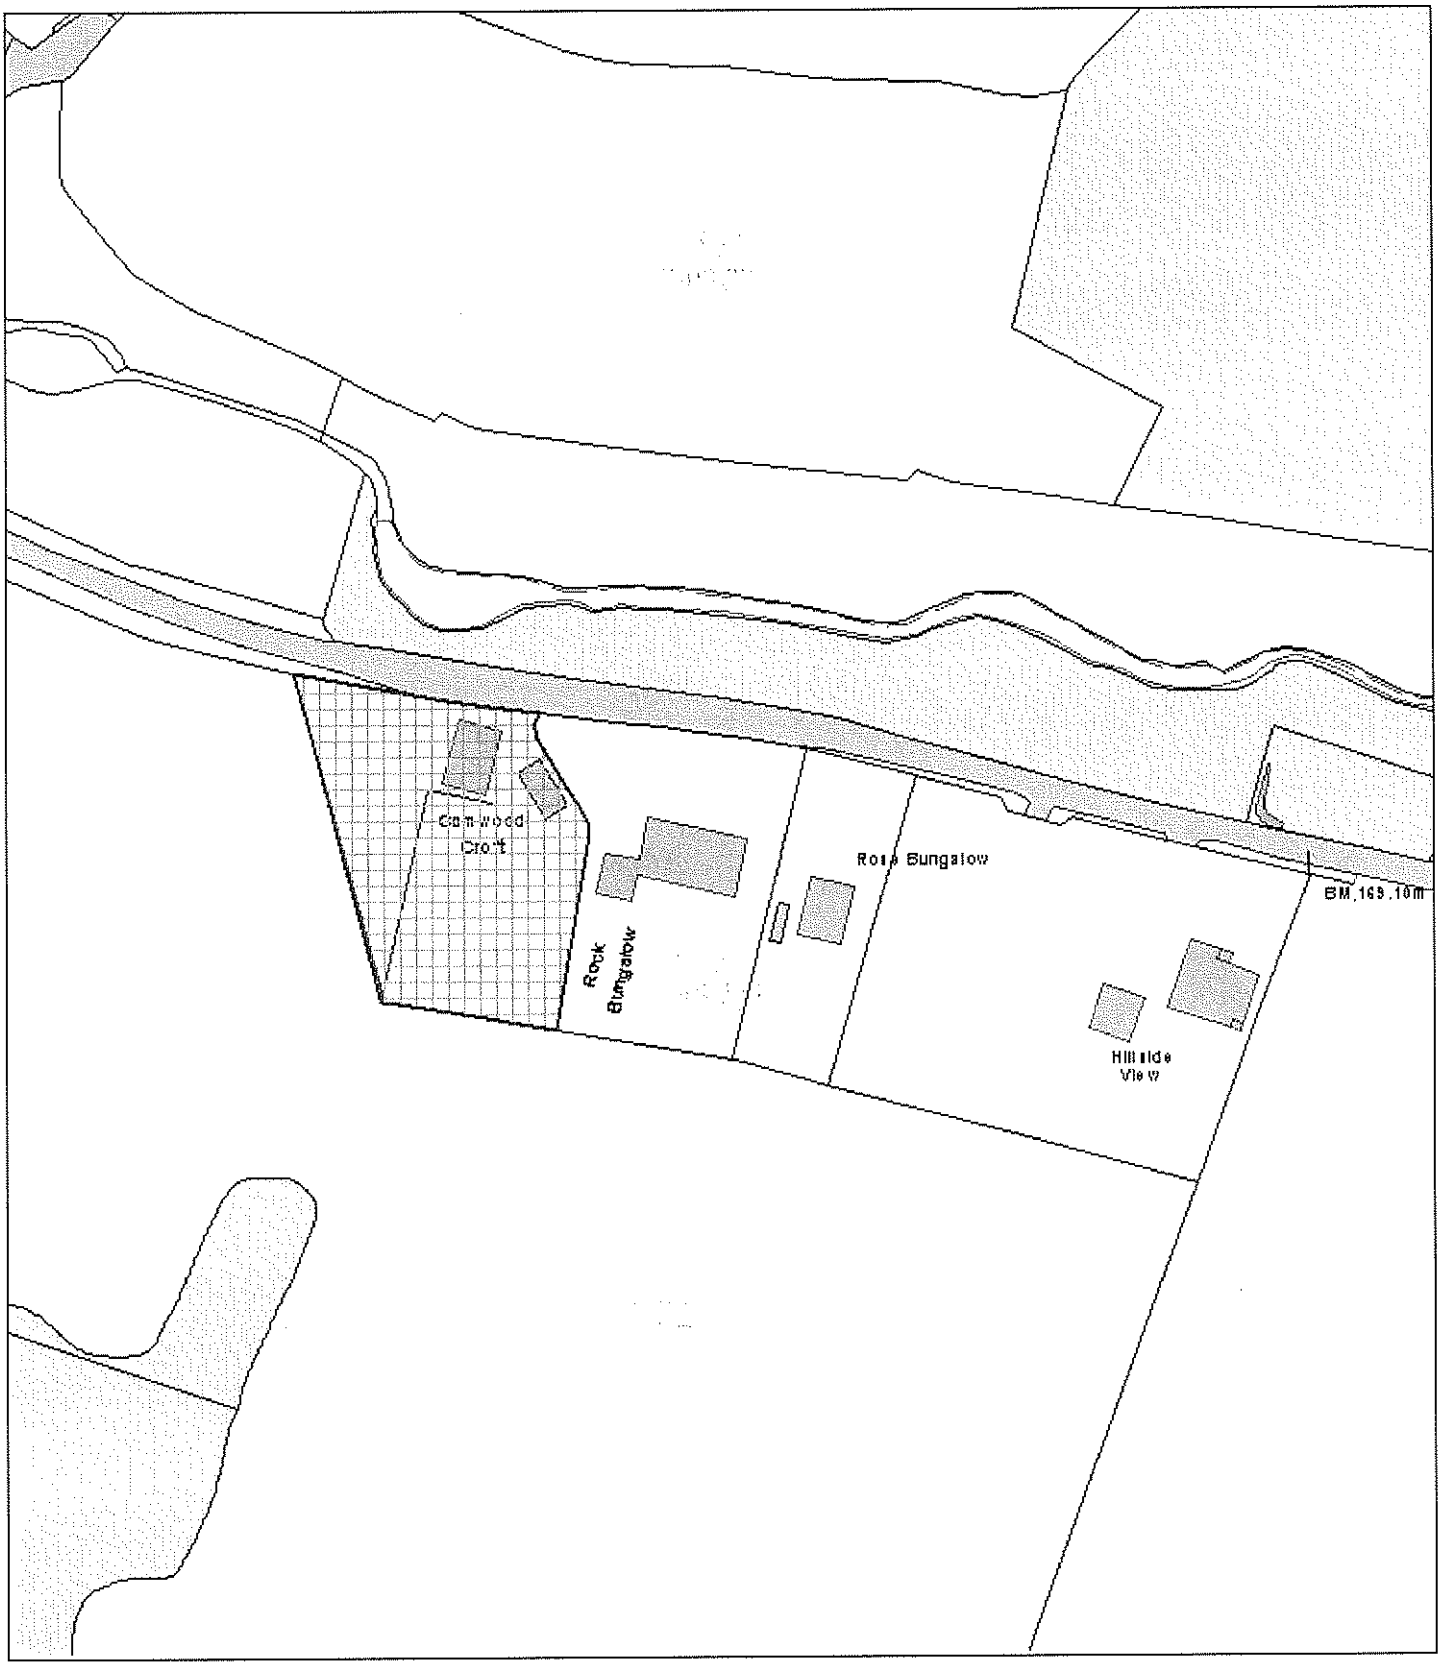

Scale : 1:1250

© Crown copyright. All rights reserved.
Staffordshire Moorlands District Council.
Licence no. 100018384. 2007.

Organisation	SMDC
Department	Planning
Comments	