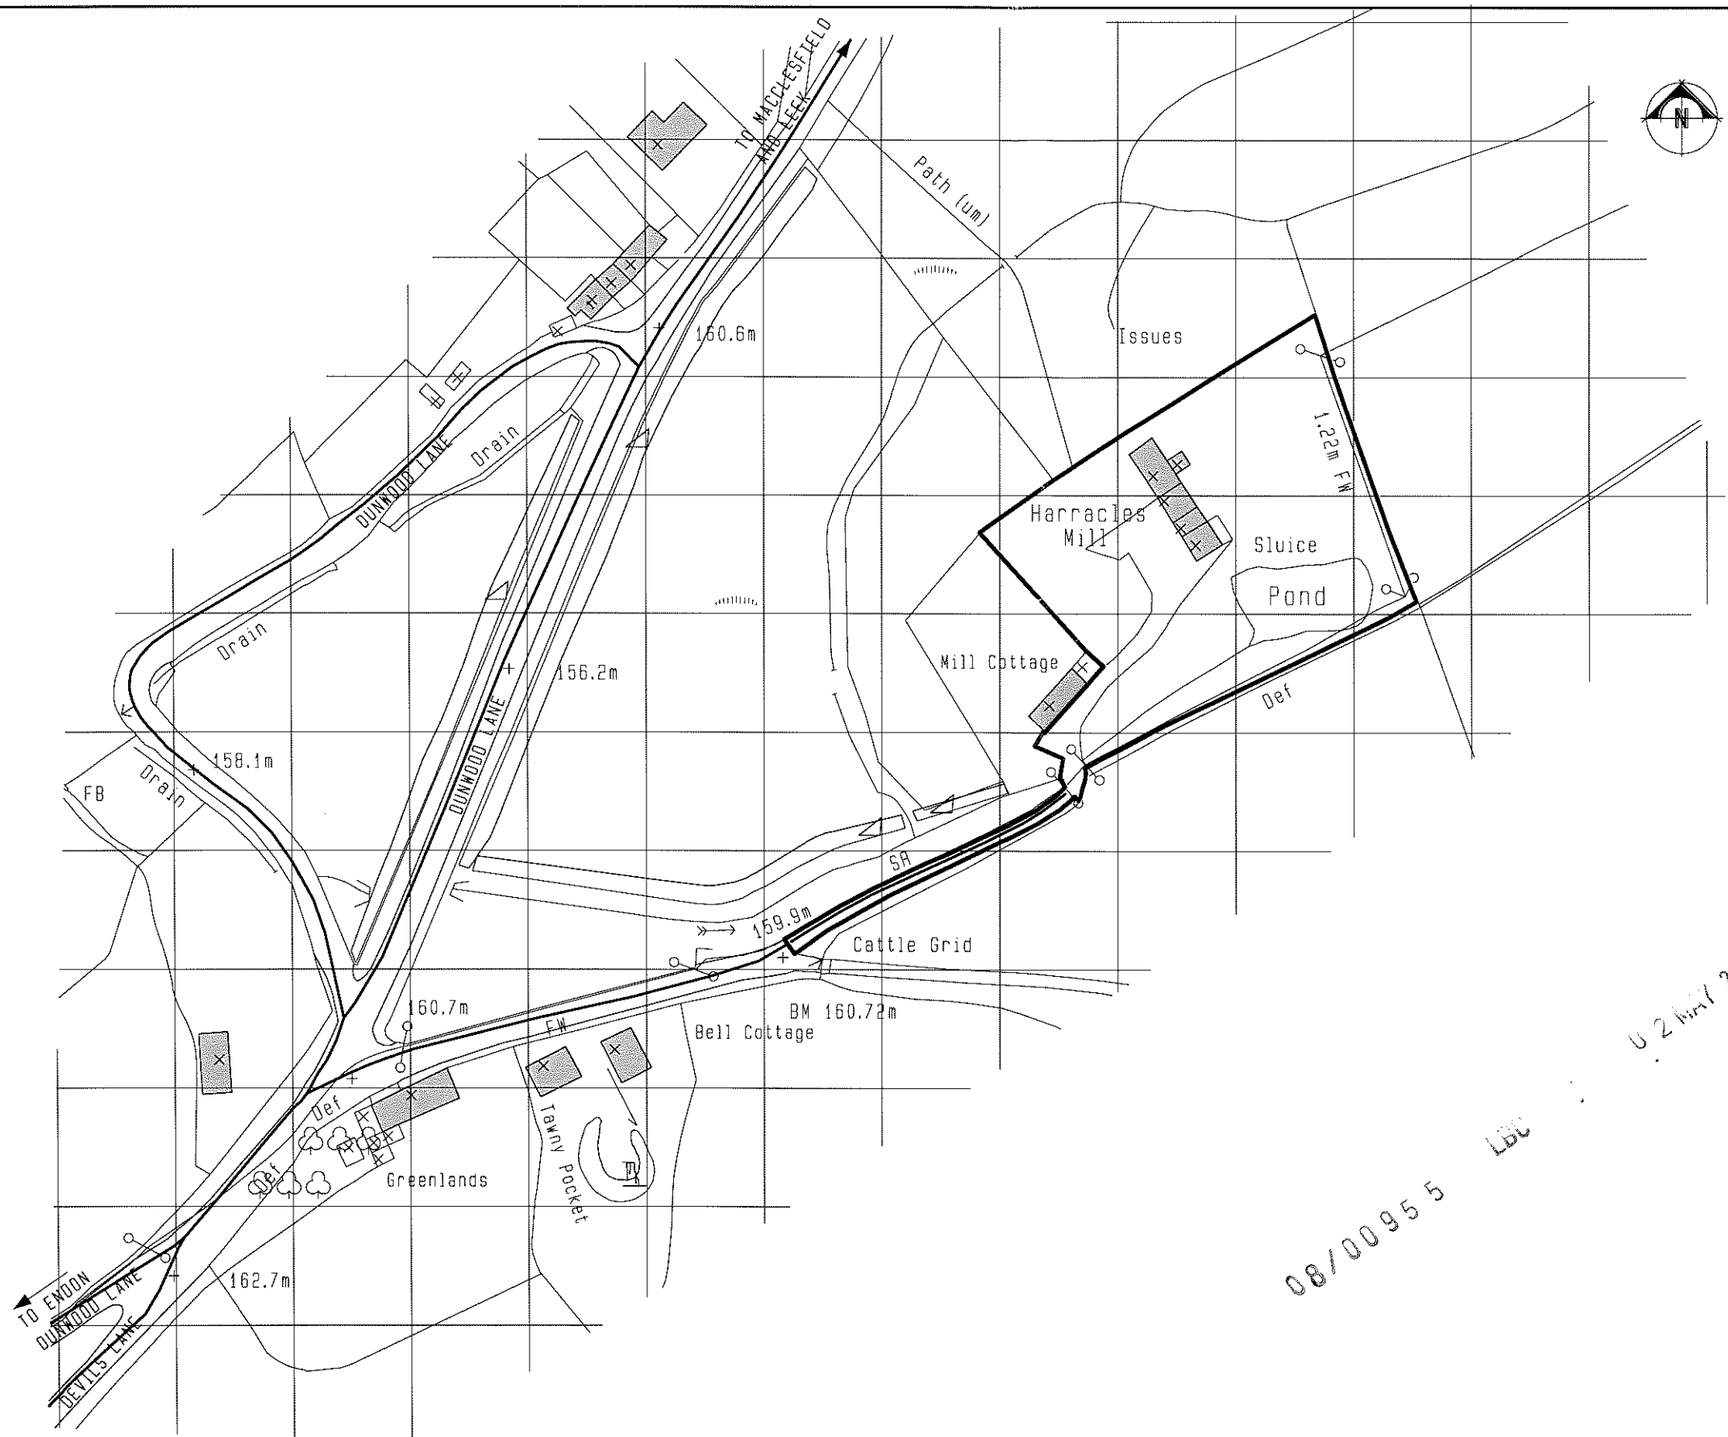


LOCATION PLAN

SCALE 1:1250

© Crown Copyright 2008. All rights reserved. Licence number 100020449

08/00955 LDC

02 MAY 2008 SMDC

MR & MRS T. HILL

PROPOSED REPLACEMENT WINDOWS AT
HARRACLES MILL,
DUNWOOD LANE,
RUDYARD,
STAFFS,
ST13 8RG.


LOCATION PLAN

Date	Sheet	Scale
APRIL 2008	A3	1:1250
Drg No.	Rev.	Drawn
2008-1531-03	-	ASR

Rev.

SAMMONS Architectural LIMITED
Chartered Institute of Architectural Technologists
10 Cawdry Buildings, Fountain Street, Leek. ST13 6JP
Telephone + Fax 01538 386002
E-mail: sammonsltd@aol.com

This drawing is copyright. Do not scale.
All dimensions must be checked prior to commencement.

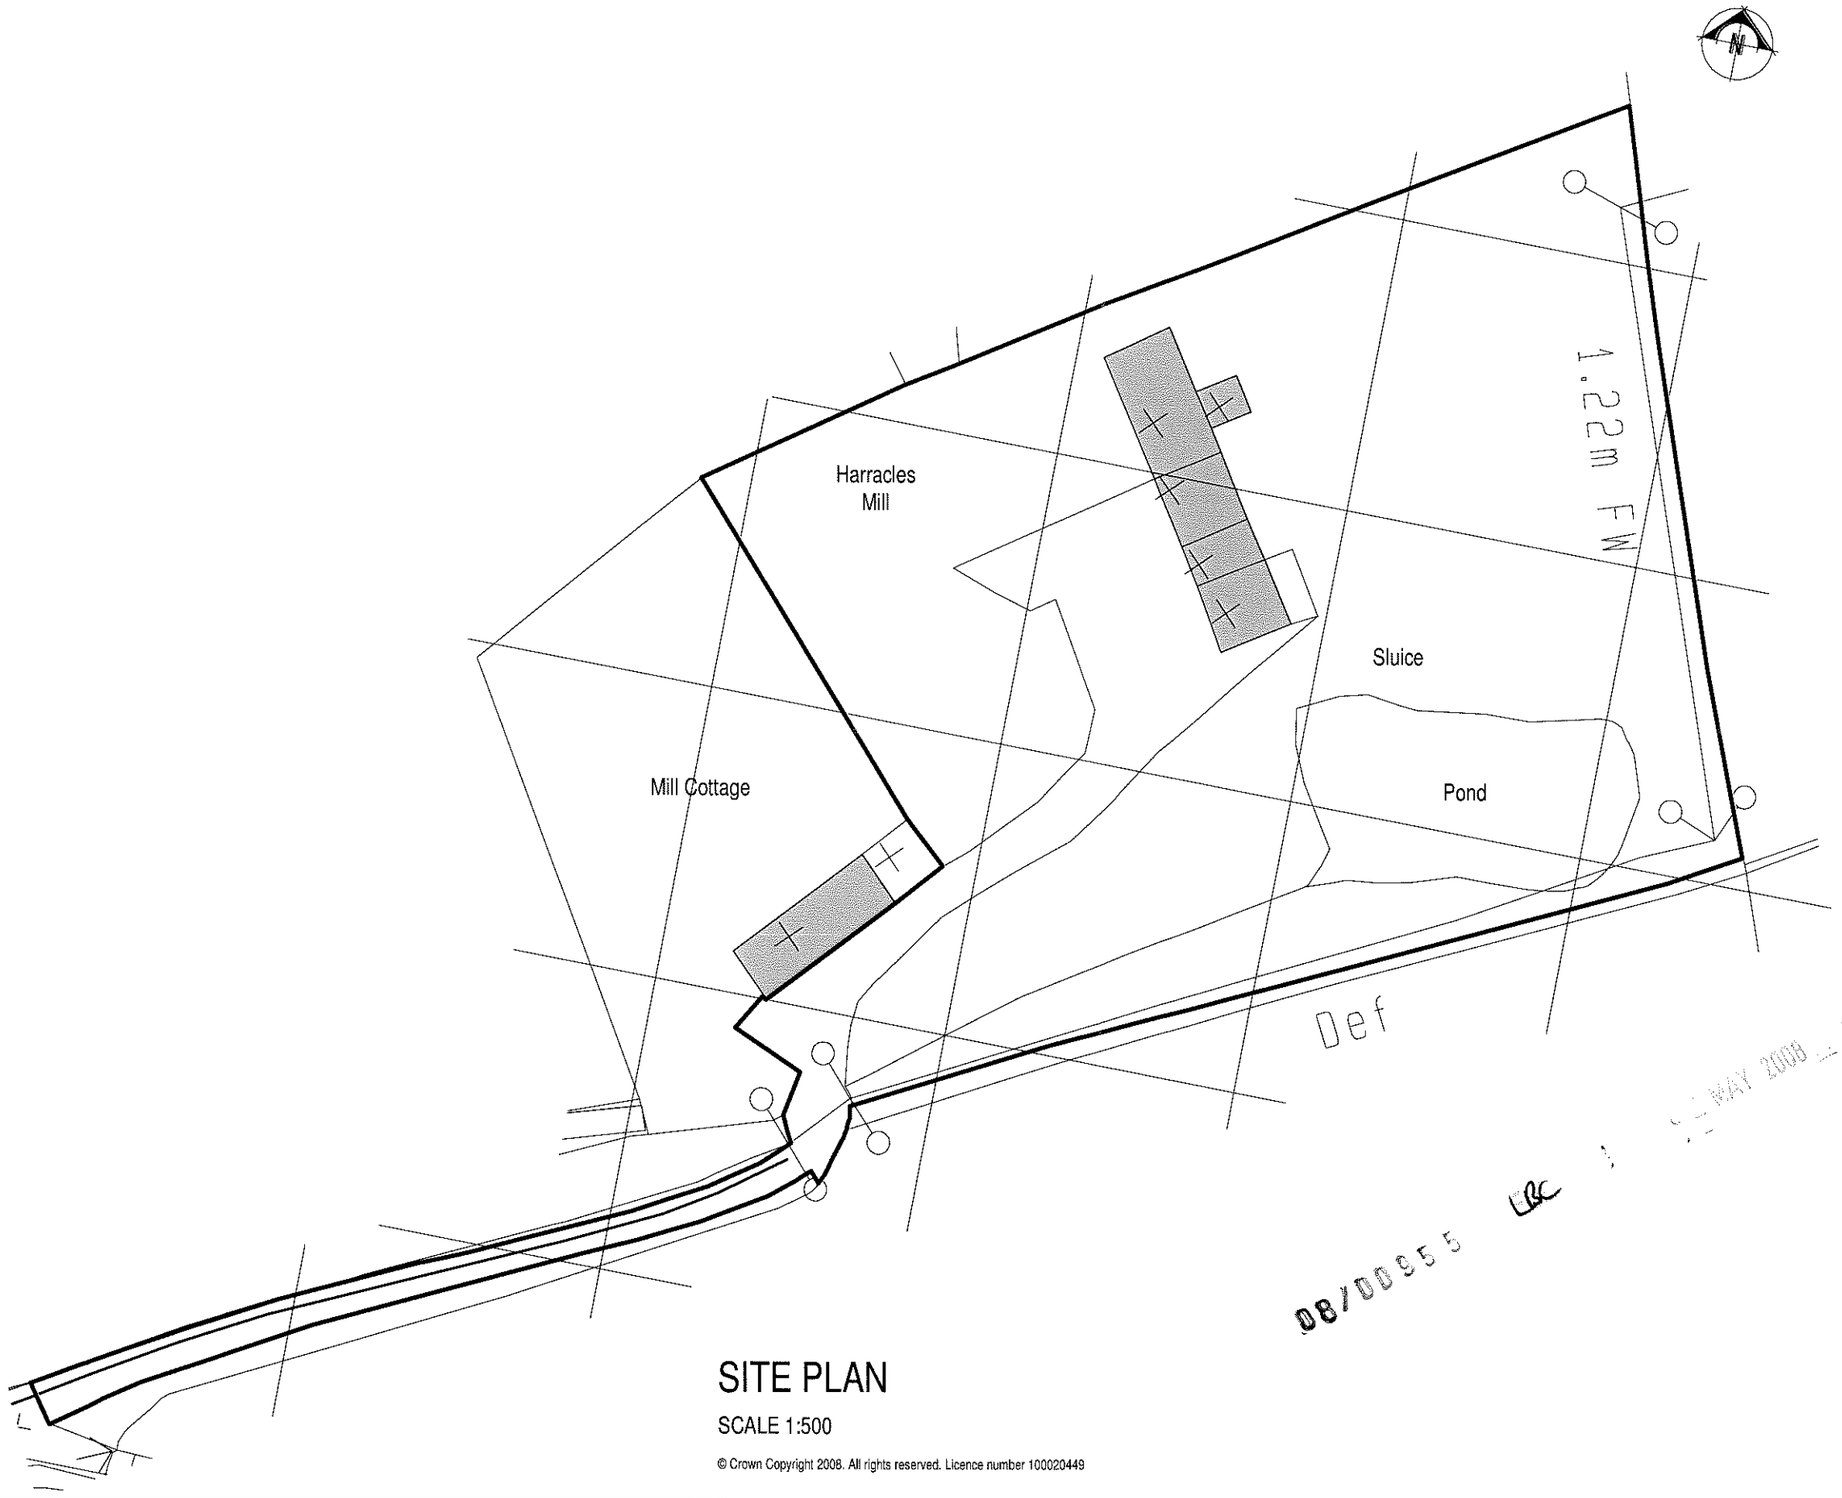

08/00855

LBC

MAY 2008

SITE PLAN

SCALE 1:500

© Crown Copyright 2008. All rights reserved. Licence number 100020449

0.0m 5.0m 10.0m 15.0m 20.0m 25.0m

scale bar @ 1:500

MR & MRS T. HILL

PROPOSED REPLACEMENT WINDOWS AT
HARRACLES MILL,
DUNWOOD LANE,
RUDYARD,
STAFFS,
ST13 8RG.

SITE PLAN

Date	Sheet	Scale
APRIL 2008	A3	1:500
Drg No.	Rev.	Drawn
2008-1531-04	-	ASR

Rev.

SAMMONS LIMITED Architectural
Chartered Institute of Architectural Technologists

10 Cawdry Buildings, Fountain Street, Leek. ST13 6JP
Telephone + Fax 01538 386002
E-mail: sammonsltd@aol.com

This drawing is copyright. Do not scale.
All dimensions must be checked prior to commencement.