STAFFORDSHIRE
moorlands
DISTRICT COUNCIL
ACHIEVING · EXCELLENCE

Part one

08/00061/FUL

Planning Service

MOORLANDS HOUSE, STOCKWELL STREET, LEEK, STAFFORDSHIRE
MOORLANDS. ST13 6HQ TEL: (01538) 483550 FAX: (01538) 483586

Householder Planning Application

Please use this form if you intend to extend your house or to erect any other buildings or structures for domestic purposes within the boundary of your property.

Please read the notes on the reverse of this form before you complete it.

1. APPLICANT Name: MR & MRS G.N.BECKETT Address: STANLEY VILLA 'B', STANLEY RD., STANLEY MOOR, S-O-T, ST9 9LL Tel. No.: 01782 503793	**2. AGENT** Name: N/A Address: Tel. No.:
3. Address or location of proposed development.	STANLEY VILLA 'B', STANLEY RD STANLEY MOOR STOKE-ON-TRENT ST9 9LL
4. Description of proposed development and the purpose for which it will be used.	CONSTRUCTION OF DETACHED GARAGE PLUS EXTENSION TO EXISTING DWELLING
5. Type and colour of external materials to be used for walls and roof.	DARK GREY PLAIN TILES, RENDERED AND PEBBLE DASH FINISH PLUS PAINTED BRICK TO REAR EXTENSION

6. Do you propose to: (Delete as appropriate)

i)	Demolish any buildings or structures?	~~YES~~/NO)	(If 'YES' show their position on your plans)	
ii)	Fell any trees or shrubs?	~~YES~~/NO)		
iii)	Construct a new access to a highway?	Vehicular ~~YES~~/NO	Pedestrian	~~YES~~/NO
iv)	Alter an existing access to a highway?	Vehicular ~~YES~~/NO	Pedestrian	~~YES~~/NO

7. Have there been any previous extensions to the dwelling since it was built? ~~YES~~/NO If 'YES' please give brief details:-

8. FORMAL APPLICATION
I/We hereby apply for planning permission to carry out the development described in this application and the accompanying plans.

Signed: G N Beckett Joanne M Beckett Date: 4/03/08

TOWN AND COUNTRY PLANNING ACT, 1990 : CERTIFICATE UNDER SECTION 65
CERTIFICATE A

I hereby certify that:-

1. No person other than the applicant was an owner of any part of the land to which the application relates at the beginning of the period 20 days before the date of this application.
2. None of the land to which the application relates is, or forms part of, an agricultural holding.
(Delete the whole of 2 if the site is an agricultural holding)
3. Signed: G N Beckett Joanne M Beckett Date: 4/03/08

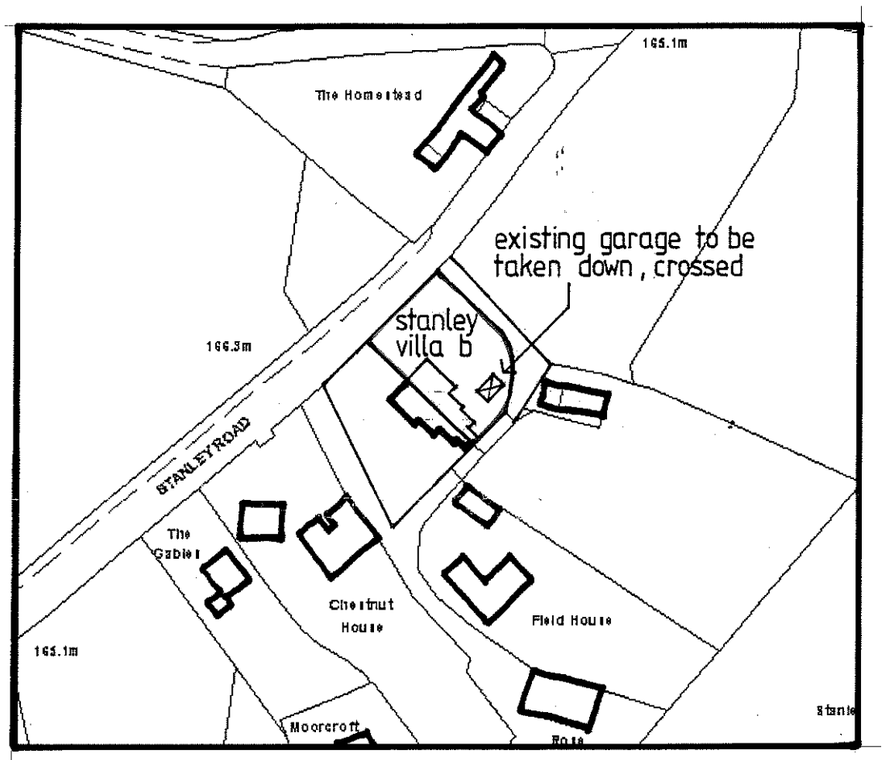

location plan 1·1250

08/0059/FUL

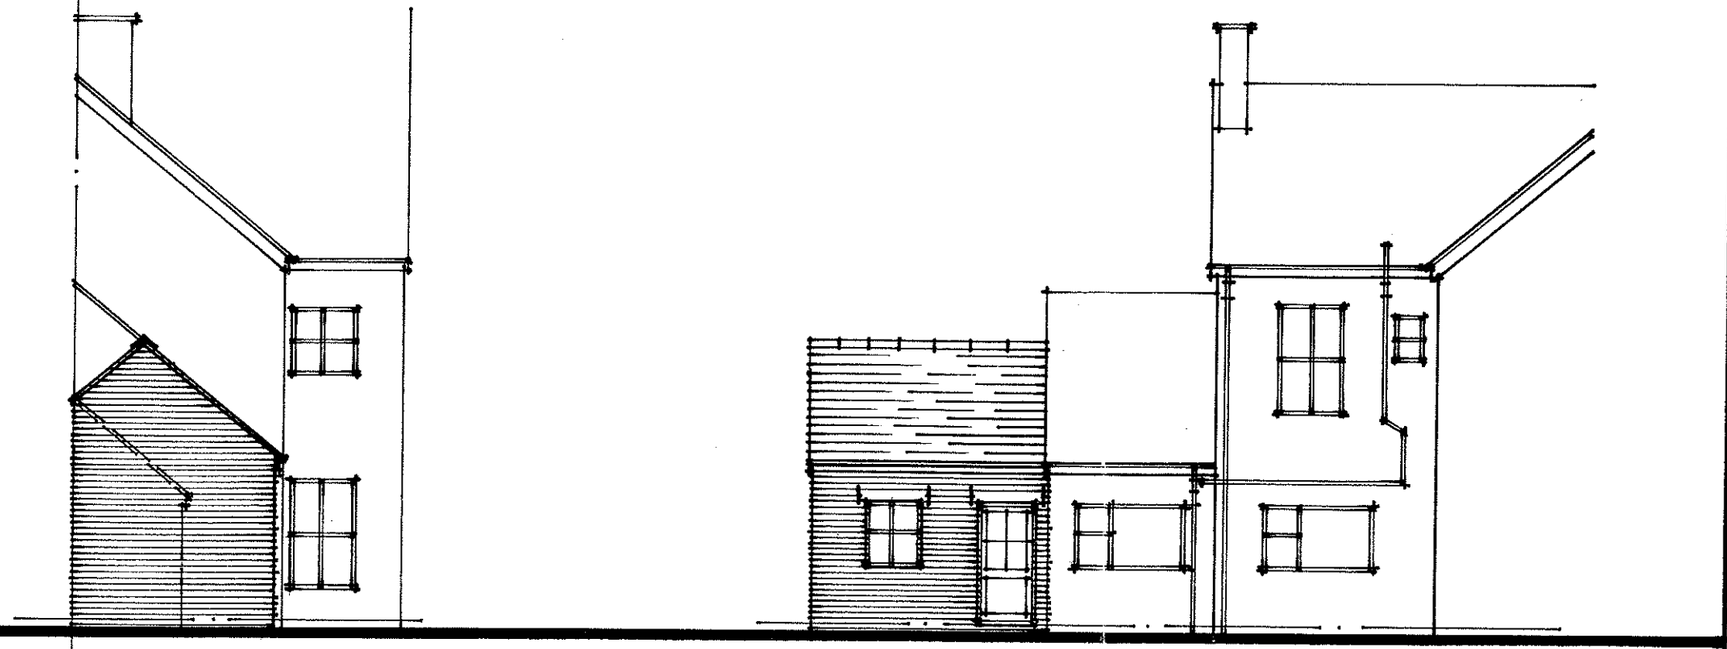

rear elevation

side elevation

notes

08/00501

proposed extension and
alterations at :
stanley villa 'b'
stanley road, stockton brook

elevations as proposed

november 07	1·100
drg. no. 6	

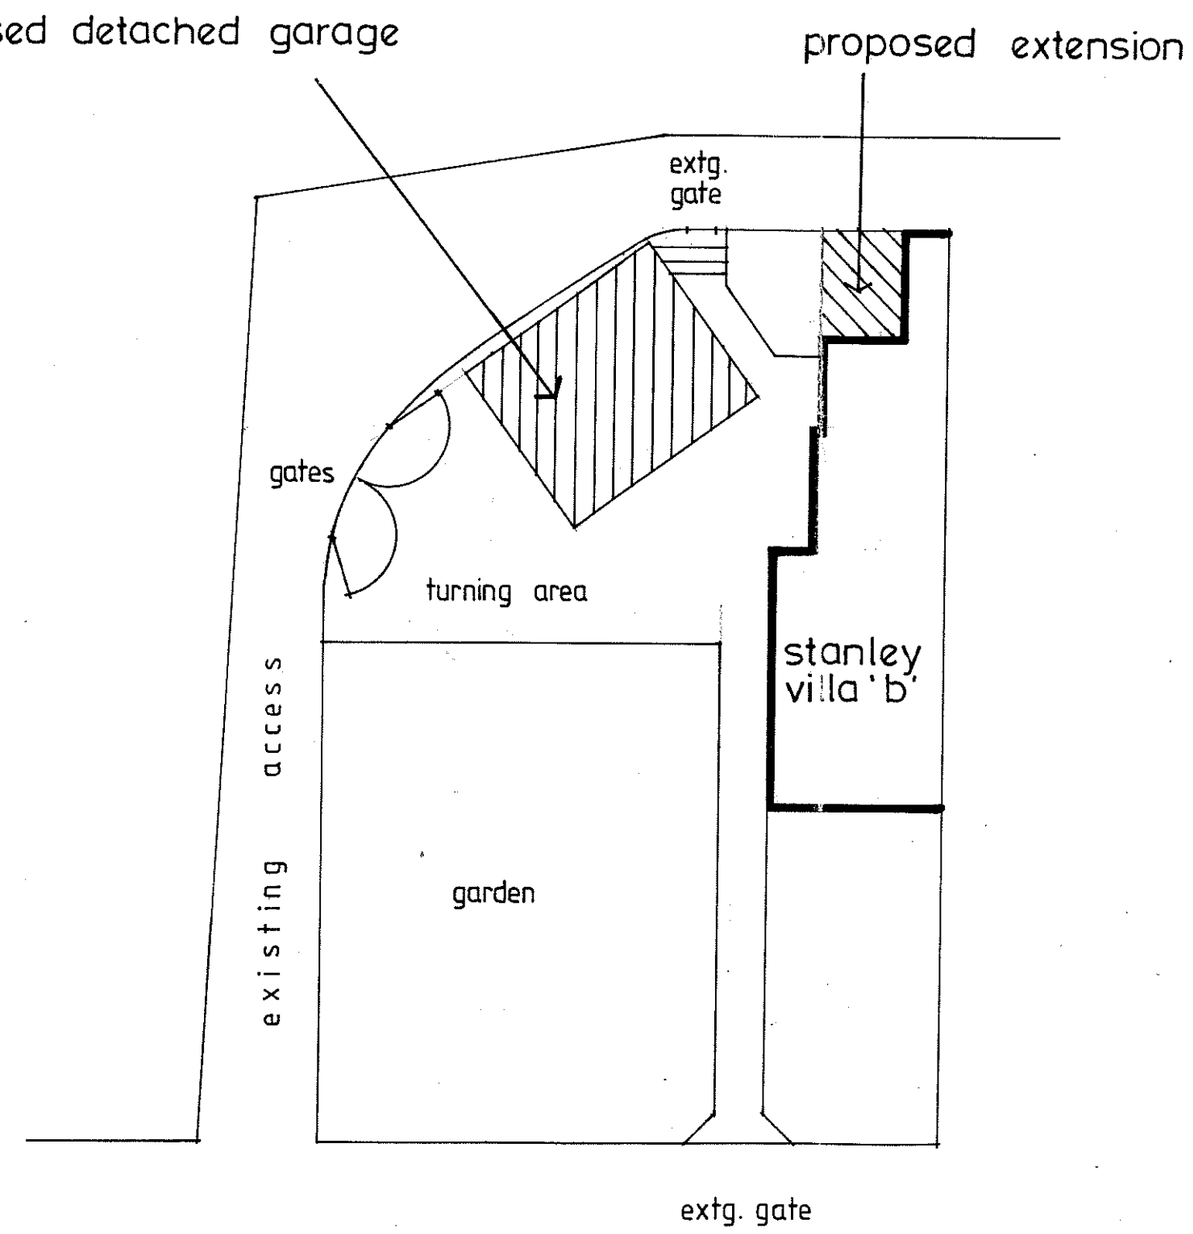

notes

06/00501/FUL

proposed detached garage

stanley villa 'b'.
stanley road, stockton brook.

site plan

april 2007	1·200
drg. no. 4a	a amended

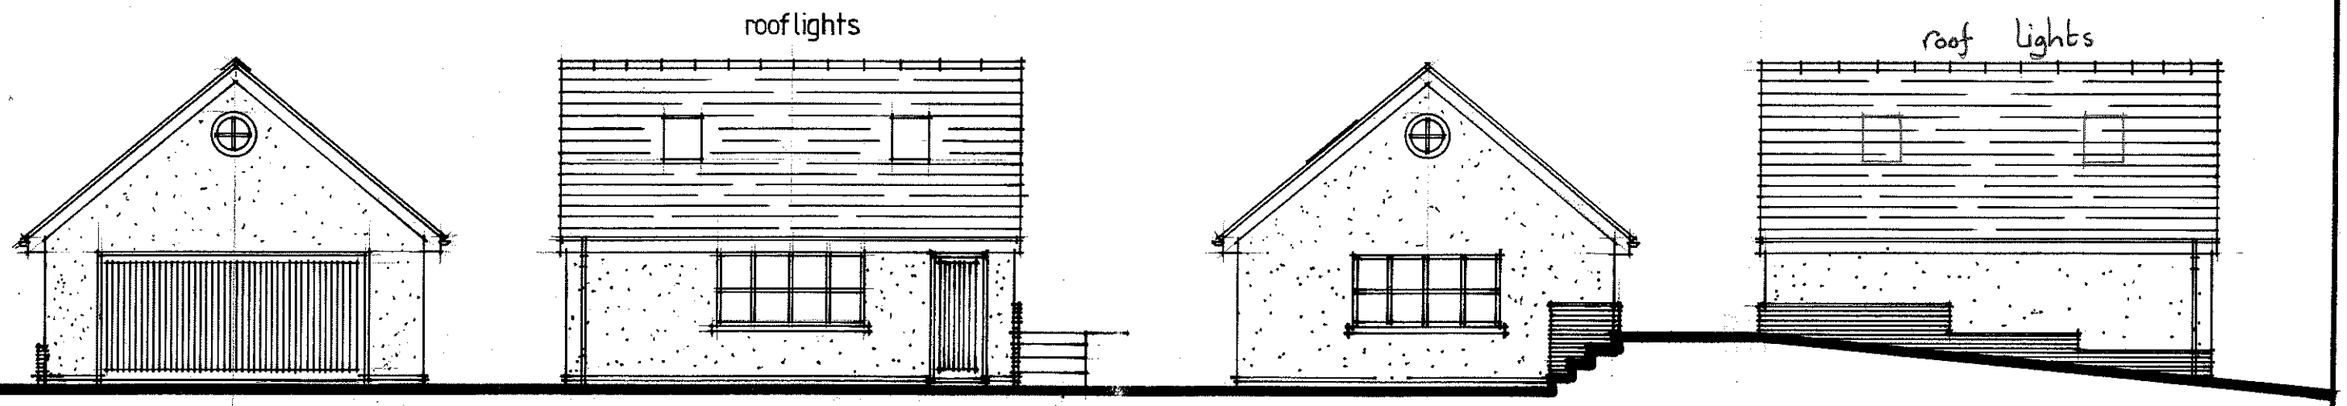

front elevation

side elevation

rear elevation

side elevation

08/0050/

proposed detached garage :
stanley villa 'b'
stanley road, stockton brook

elevations

november 07	1·100
drg. no. 2	

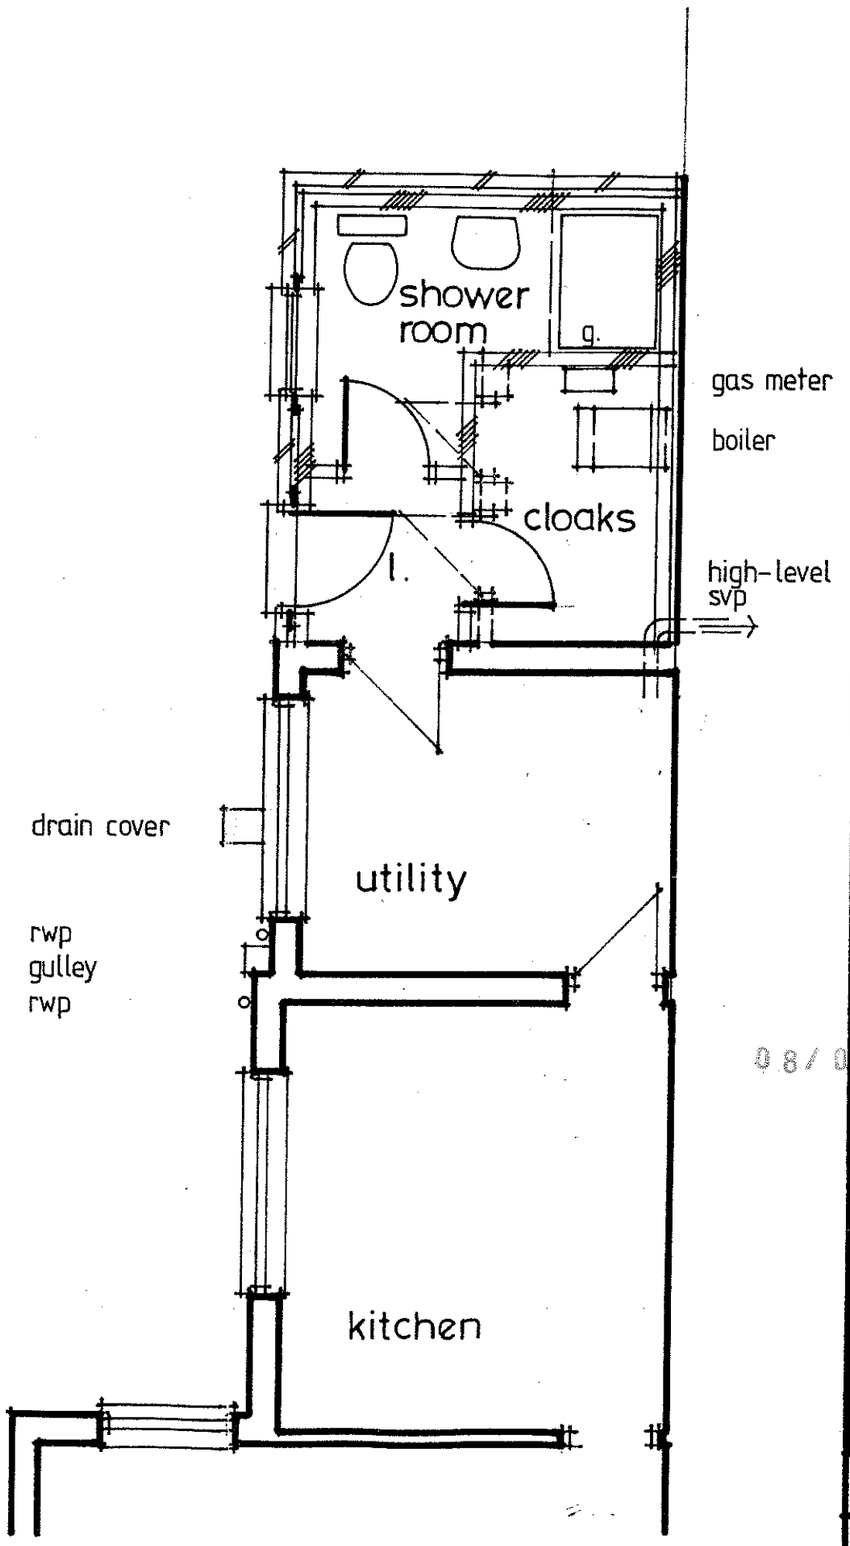

ground floor plan as existing

notes

proposed extension and alterations at :
stanley villa 'b'
stanley road, stockton brook

plan as proposed

november 07	1·50
drg. no. 5	

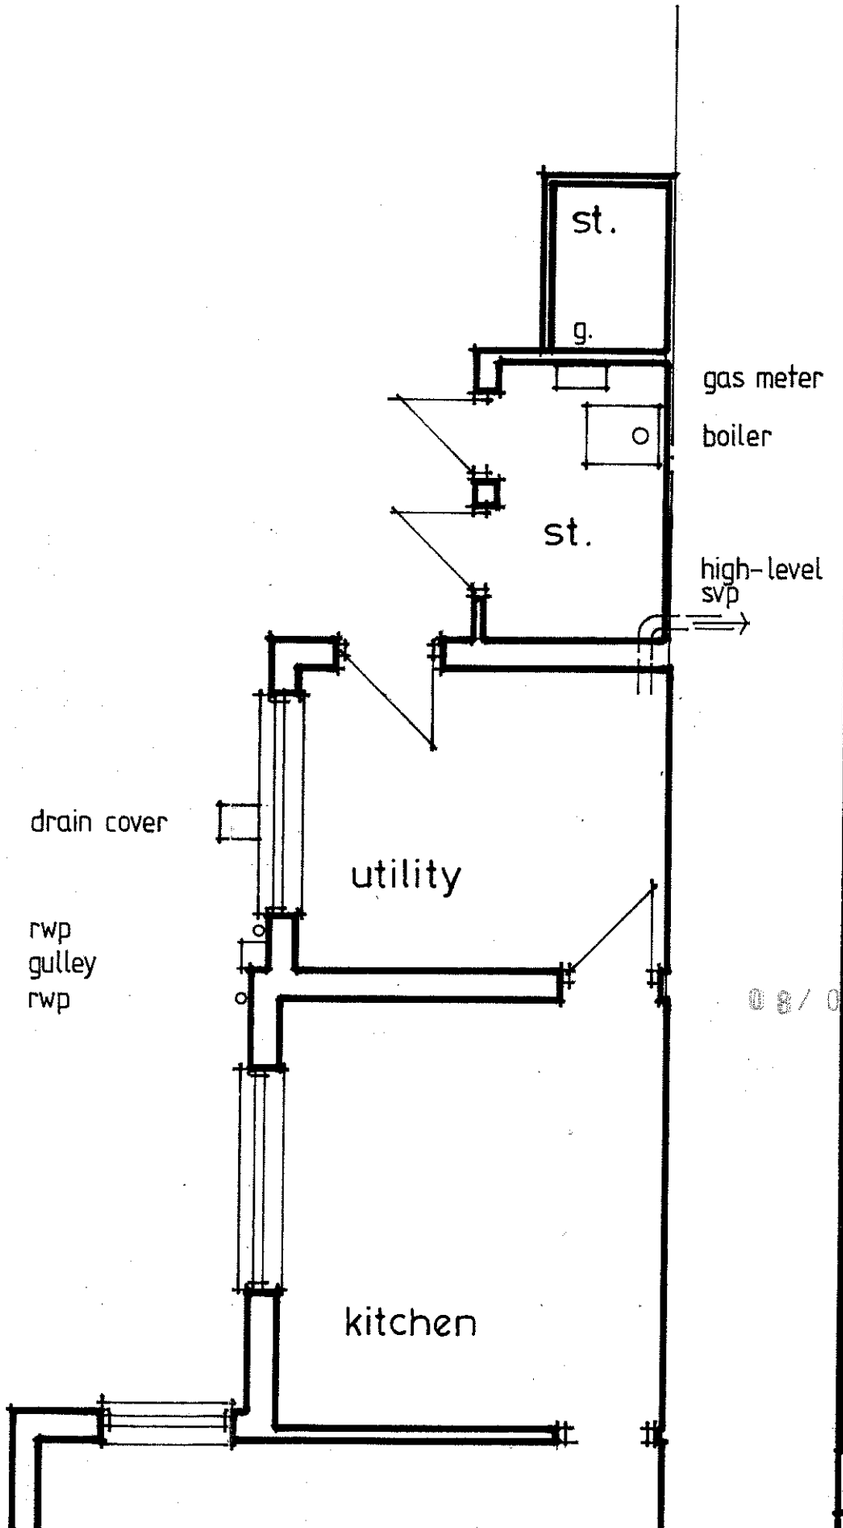

ground floor plan as existing

notes

proposed extension and
alterations at :
stanley villa 'b'
stanley road, stockton brook

plans

november 07	1·50
drg. no. 3	

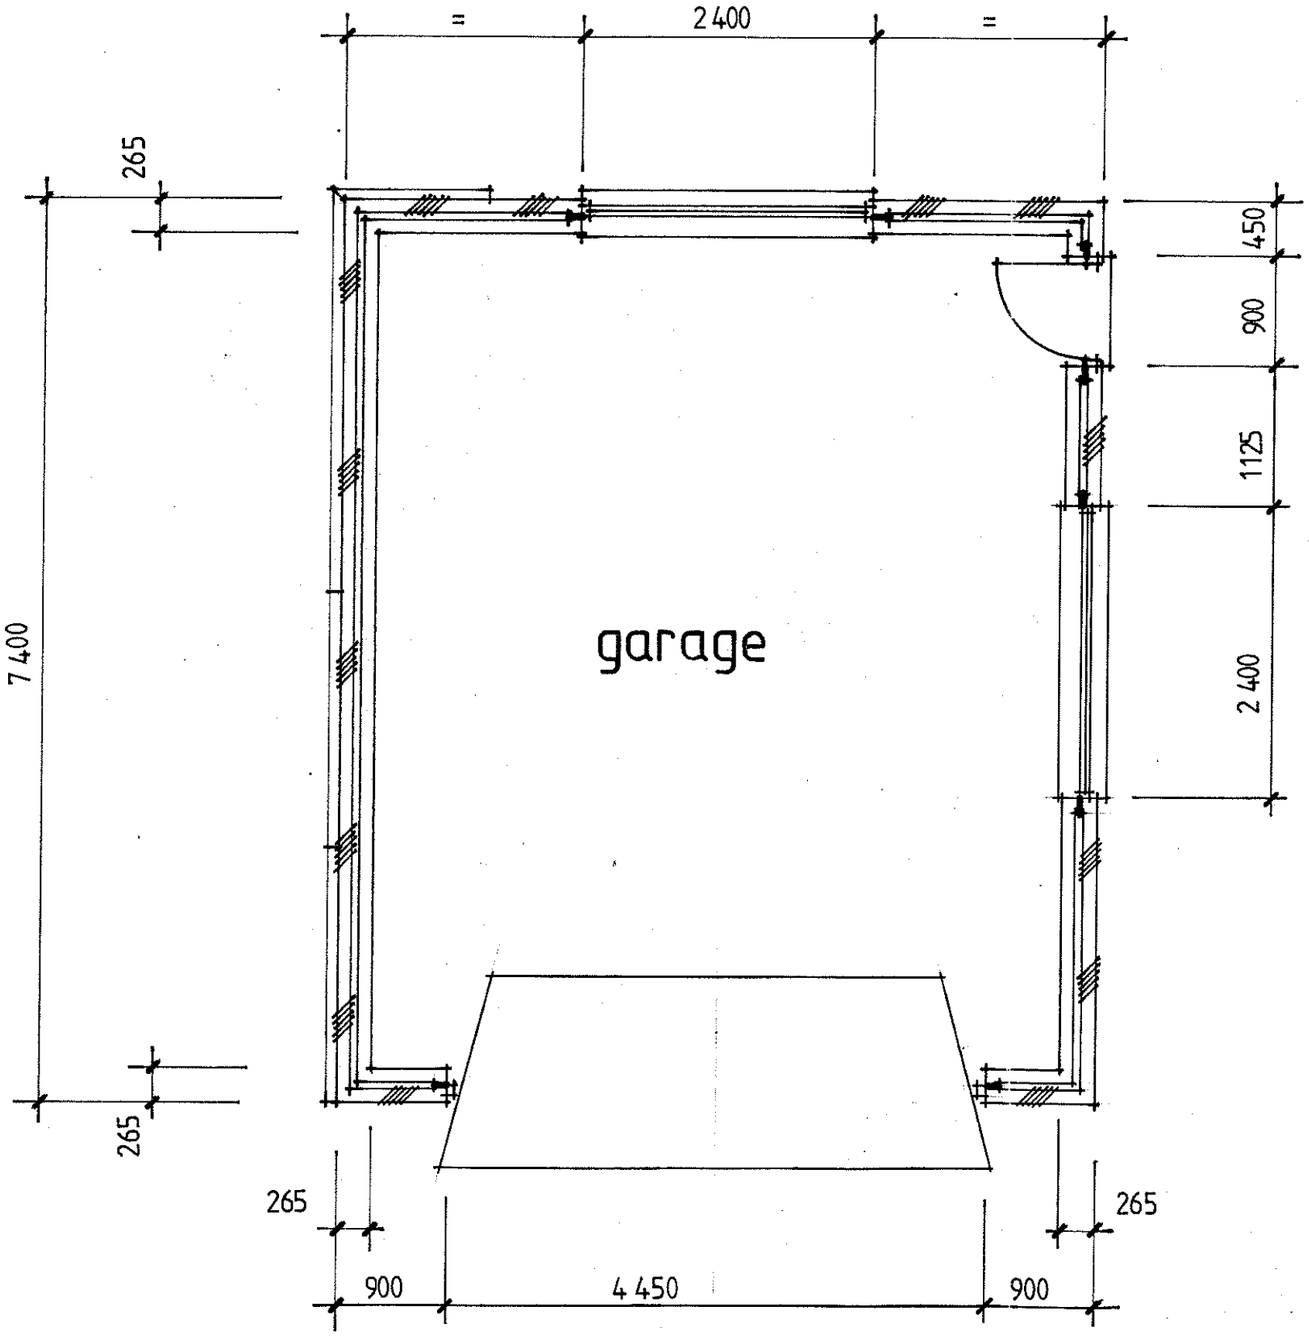

08/00501

notes

proposed detached garage :
stanley villa 'b'
stanley road, stockton brook

plan

november 07 | 1·50

drg. no. 1