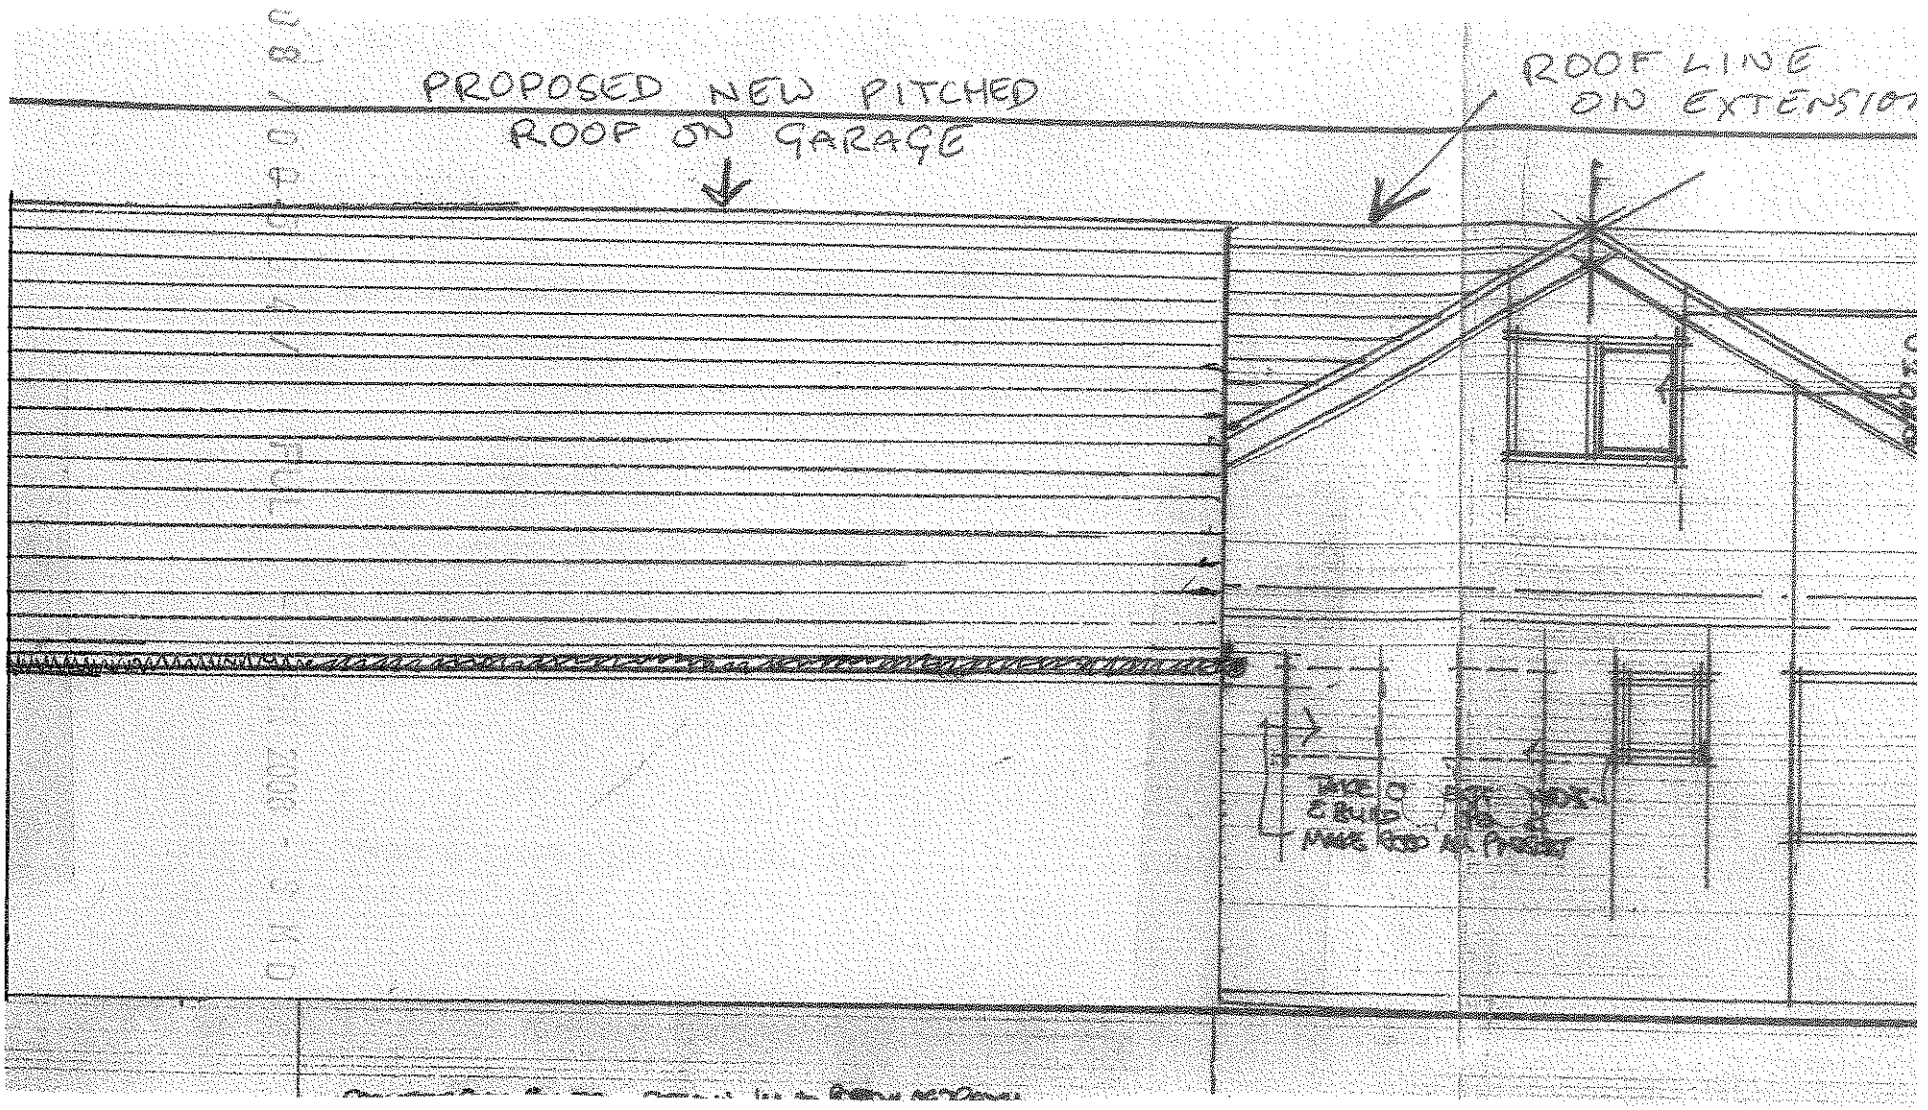

PROPOSED NEW PITCHED
ROOF ON GARAGE
ROOF LINE
ON EXTENSION