Notes:
Contractors must verify all dimensions on site before commencing any work or shop drawings. This drawing is not to be scaled. Use figured dimensions only.

Subject to statutory approvals and survey.

AREAS
Building areas are liable to adjustment over the course of the design process due to the ongoing construction detailing developments.

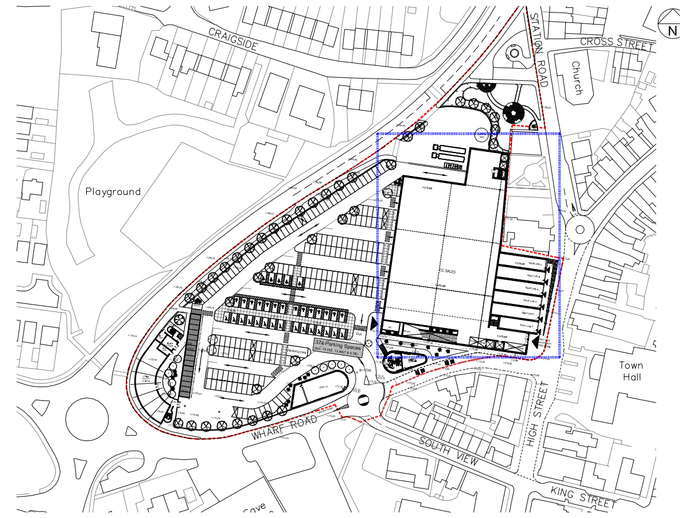

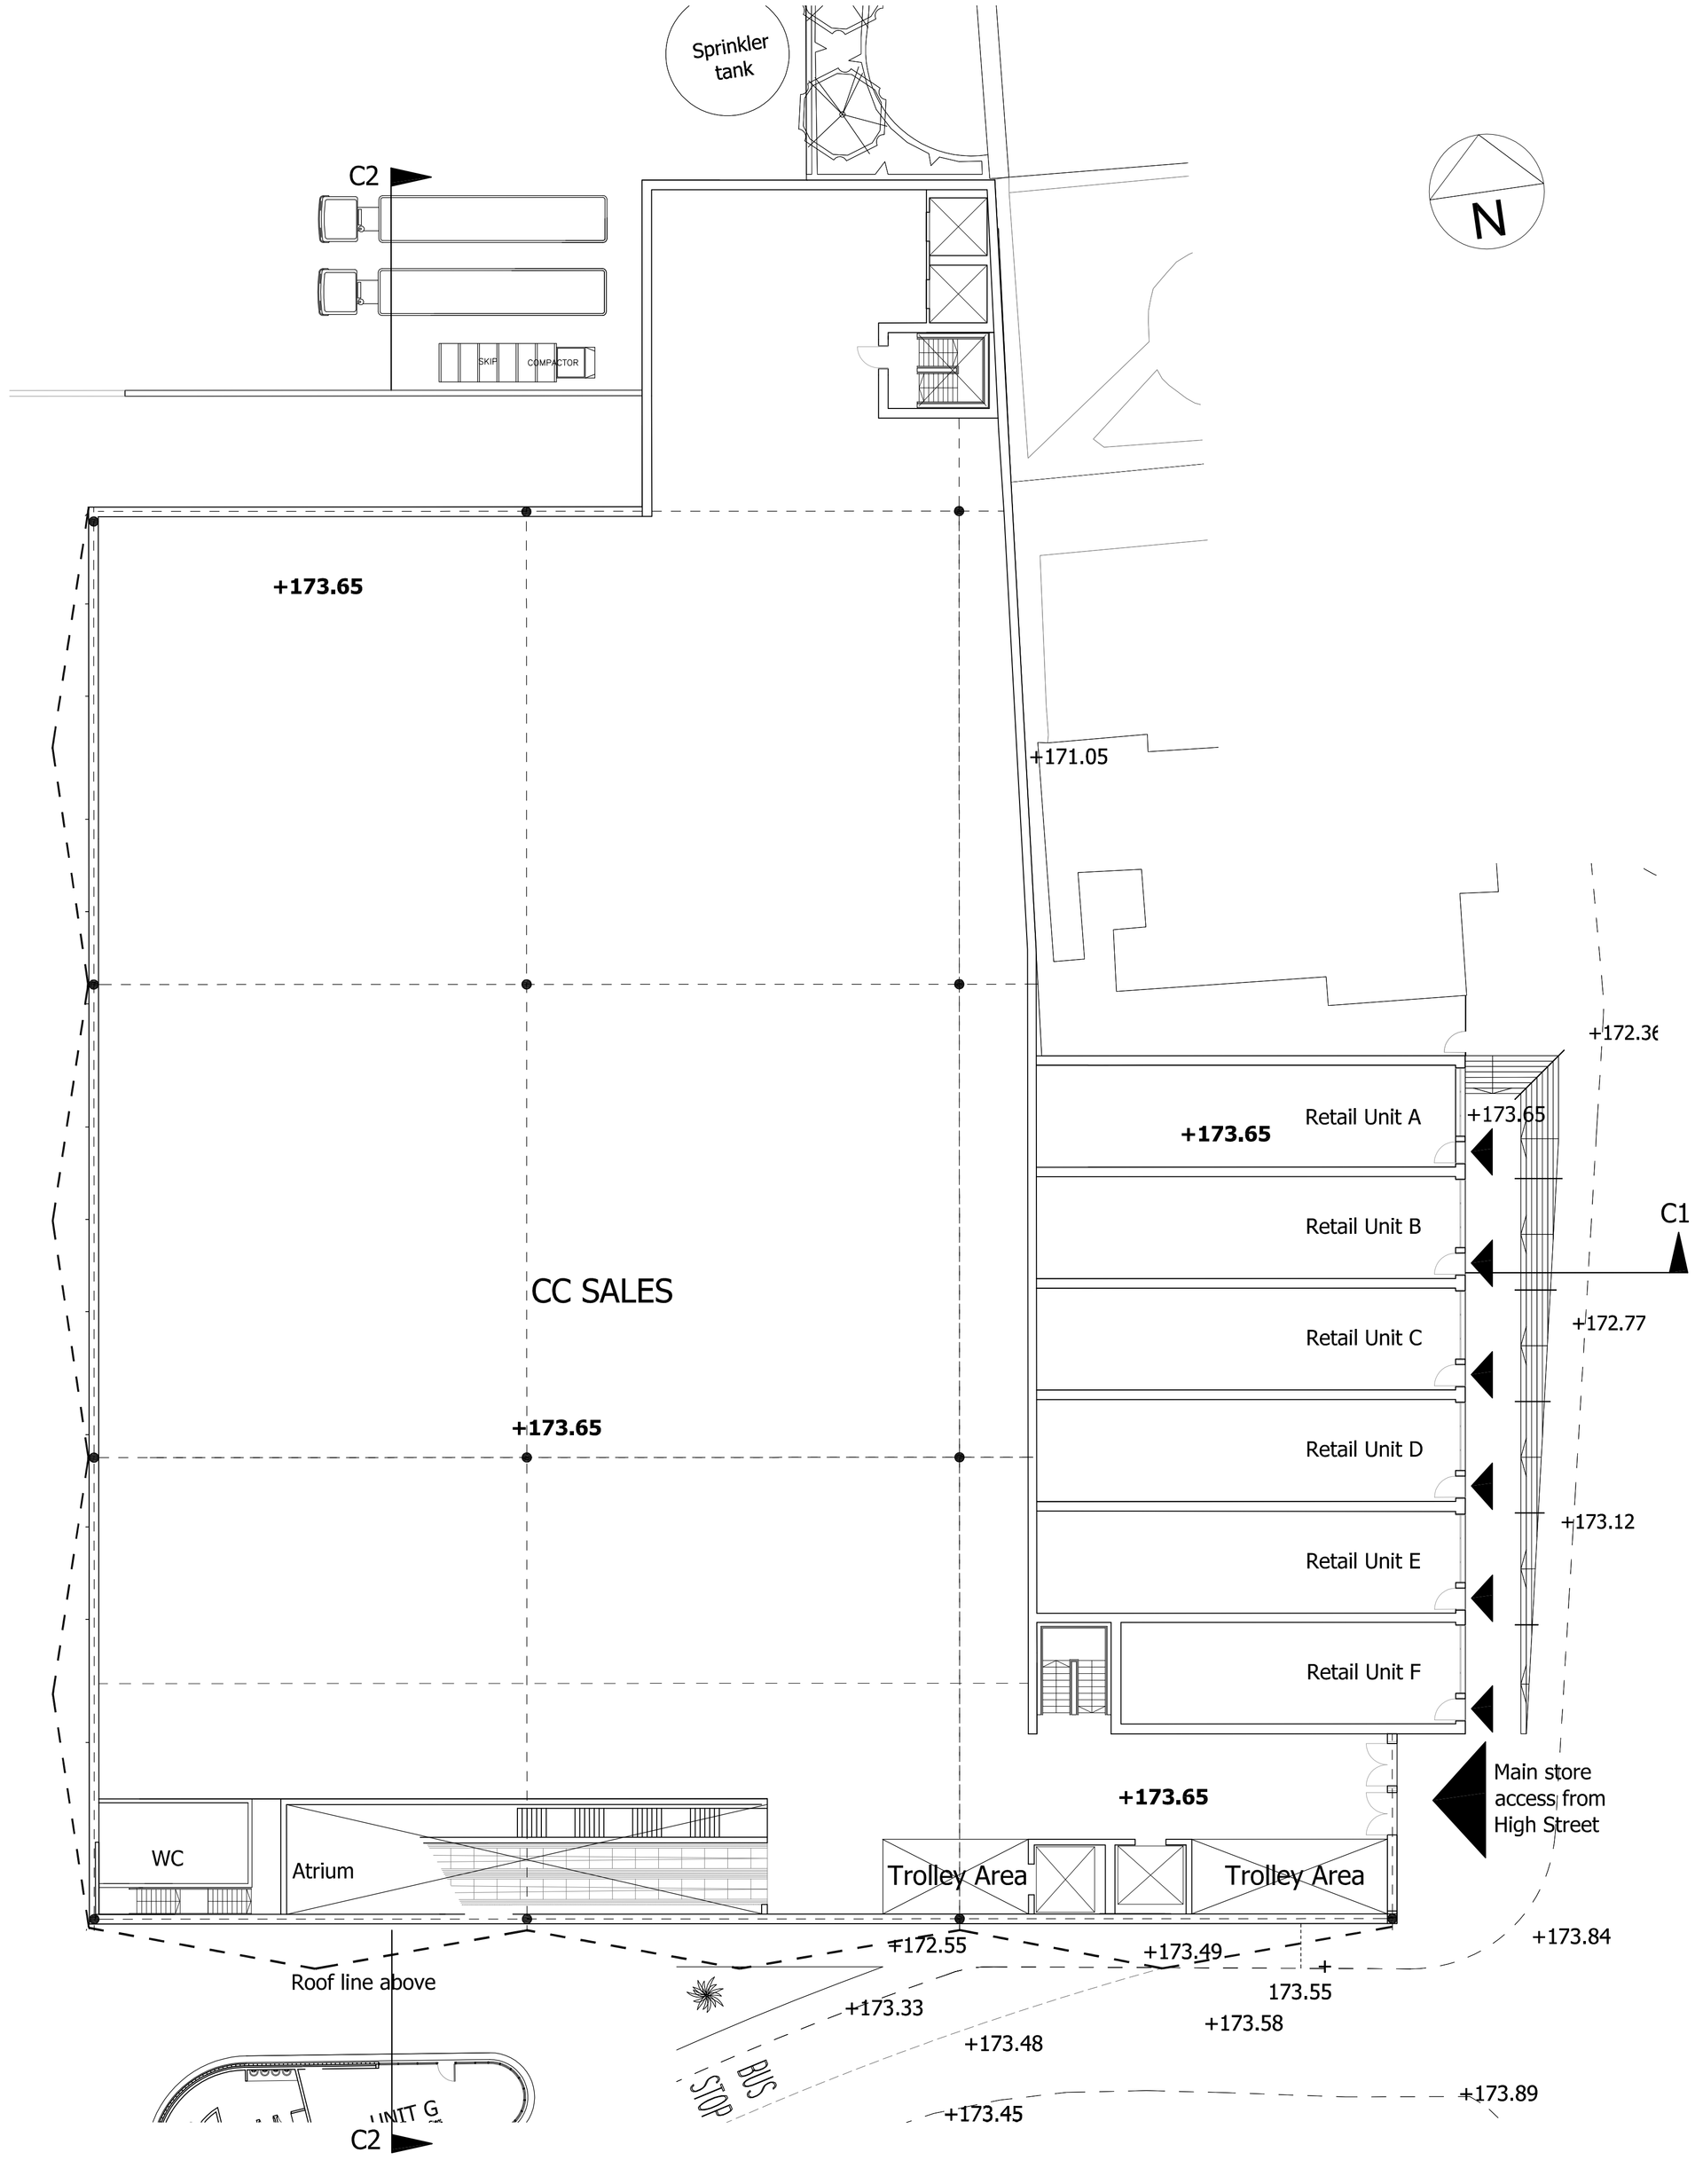

C1

SAINSBURY'S STORE
GROUND FLOOR PLAN

E	Revised to planning issue	31.07.08	ADB
D	Locations plan added to drawing Backup wall removed Checkout line removed	17.07.08	ADB
C	Backup core amended Lift core and trolley area amended Lobby updated Retail Unit F updated	11.07.08	ADB
B	Stair, lift and travellator position amended Area of backup amended WC and fire escape added to south west of store Increased areas of retail units A - F Fire escape corridor removed from north east of store Line of checkout amended Store grid added	04.07.08	ADB
A	Floorspace areas removed	23.05.08	SJL

revisions

PLANNING

c h e t w o o d s ®
a r c h i t e c t s
3rd Floor Marshall's Mill, Marshall Street, Leeds LS11 9YJ
T: +44 (0) 113 234 6900 F: +44 (0) 113 234 6901

Project
Wharf Road, Biddulph

Job Number 2651

Client
SSL & Biddulph Developments (Nominees) Limited

Drawing Title
Proposed Store
Ground Floor Plan

Drawing Size A1

Drawn ADB	Date 24-04-08	Scale 1:200	Cadfile PL
Reviewed by GC	Drawing No. PL(1)02		Rev. E