STAFFORDSHIRE
moorlands
DISTRICT COUNCIL

Planning Service

MOORLANDS HOUSE, STOCKWELL STREET, LEEK, STAFFORDSHIRE
MOORLANDS. ST13 6HQ TEL: (01538) 483550 FAX: (01538) 483586

Householder Planning Application

Please use this form if you intend to extend your house or to erect any other buildings or structures for domestic purposes within the boundary of your property.

Part 1

Please read the notes on the reverse of this form before you complete it.

1. APPLICANT	2. AGENT
Name: Mr M Swift	Name:
Address: 7 Gilbern Drive Knypersley S-o-T ST8 6SJ	Address:
Tel. No.: 07764662405.	Tel. No.:

3. Address or location of proposed development.	7 Gilbern Drive Knypersley Stoke-on-Trent ST8 6SJ
4. Description of proposed development and the purpose for which it will be used.	Replace flat roof with new tiled pitched roof - alterations to windows
5. Type and colour of external materials to be used for walls and roof.	Blue/Grey roofing tiles to match existing facing brick to match existing

6. Do you propose to: (Delete as appropriate)

i)	Demolish any buildings or structures?	~~YES~~/NO)		
ii)	Fell any trees or shrubs?	~~YES~~/NO)	(If 'YES' show their position on your plans)	
iii)	Construct a new access to a highway?	Vehicular	YES/~~NO~~	Pedestrian YES/~~NO~~
iv)	Alter an existing access to a highway?	Vehicular	YES/~~NO~~	Pedestrian YES/~~NO~~

7. Have there been any previous extensions to the dwelling since it was built? YES/~~NO~~ If 'YES' please give brief details:-
Single Storey side extension - to be re-roofed & detached garage.

8. FORMAL APPLICATION
I/We hereby apply for planning permission to carry out the development described in this application and the accompanying plans.

Signed: M Swift pp Mat Swift Date: 27.02.08

TOWN AND COUNTRY PLANNING ACT, 1990 : CERTIFICATE UNDER SECTION 65
CERTIFICATE A

I hereby certify that:-

1. No person other than the applicant was an owner of any part of the land to which the application relates at the beginning of the period 20 days before the date of this application.
2. None of the land to which the application relates is, or forms part of, an agricultural holding. (Delete the whole of 2 if the site is an agricultural holding)
3. Signed: M Swift pp Mat Swift Date:

Reference:	08/00546/FUL Biddulph

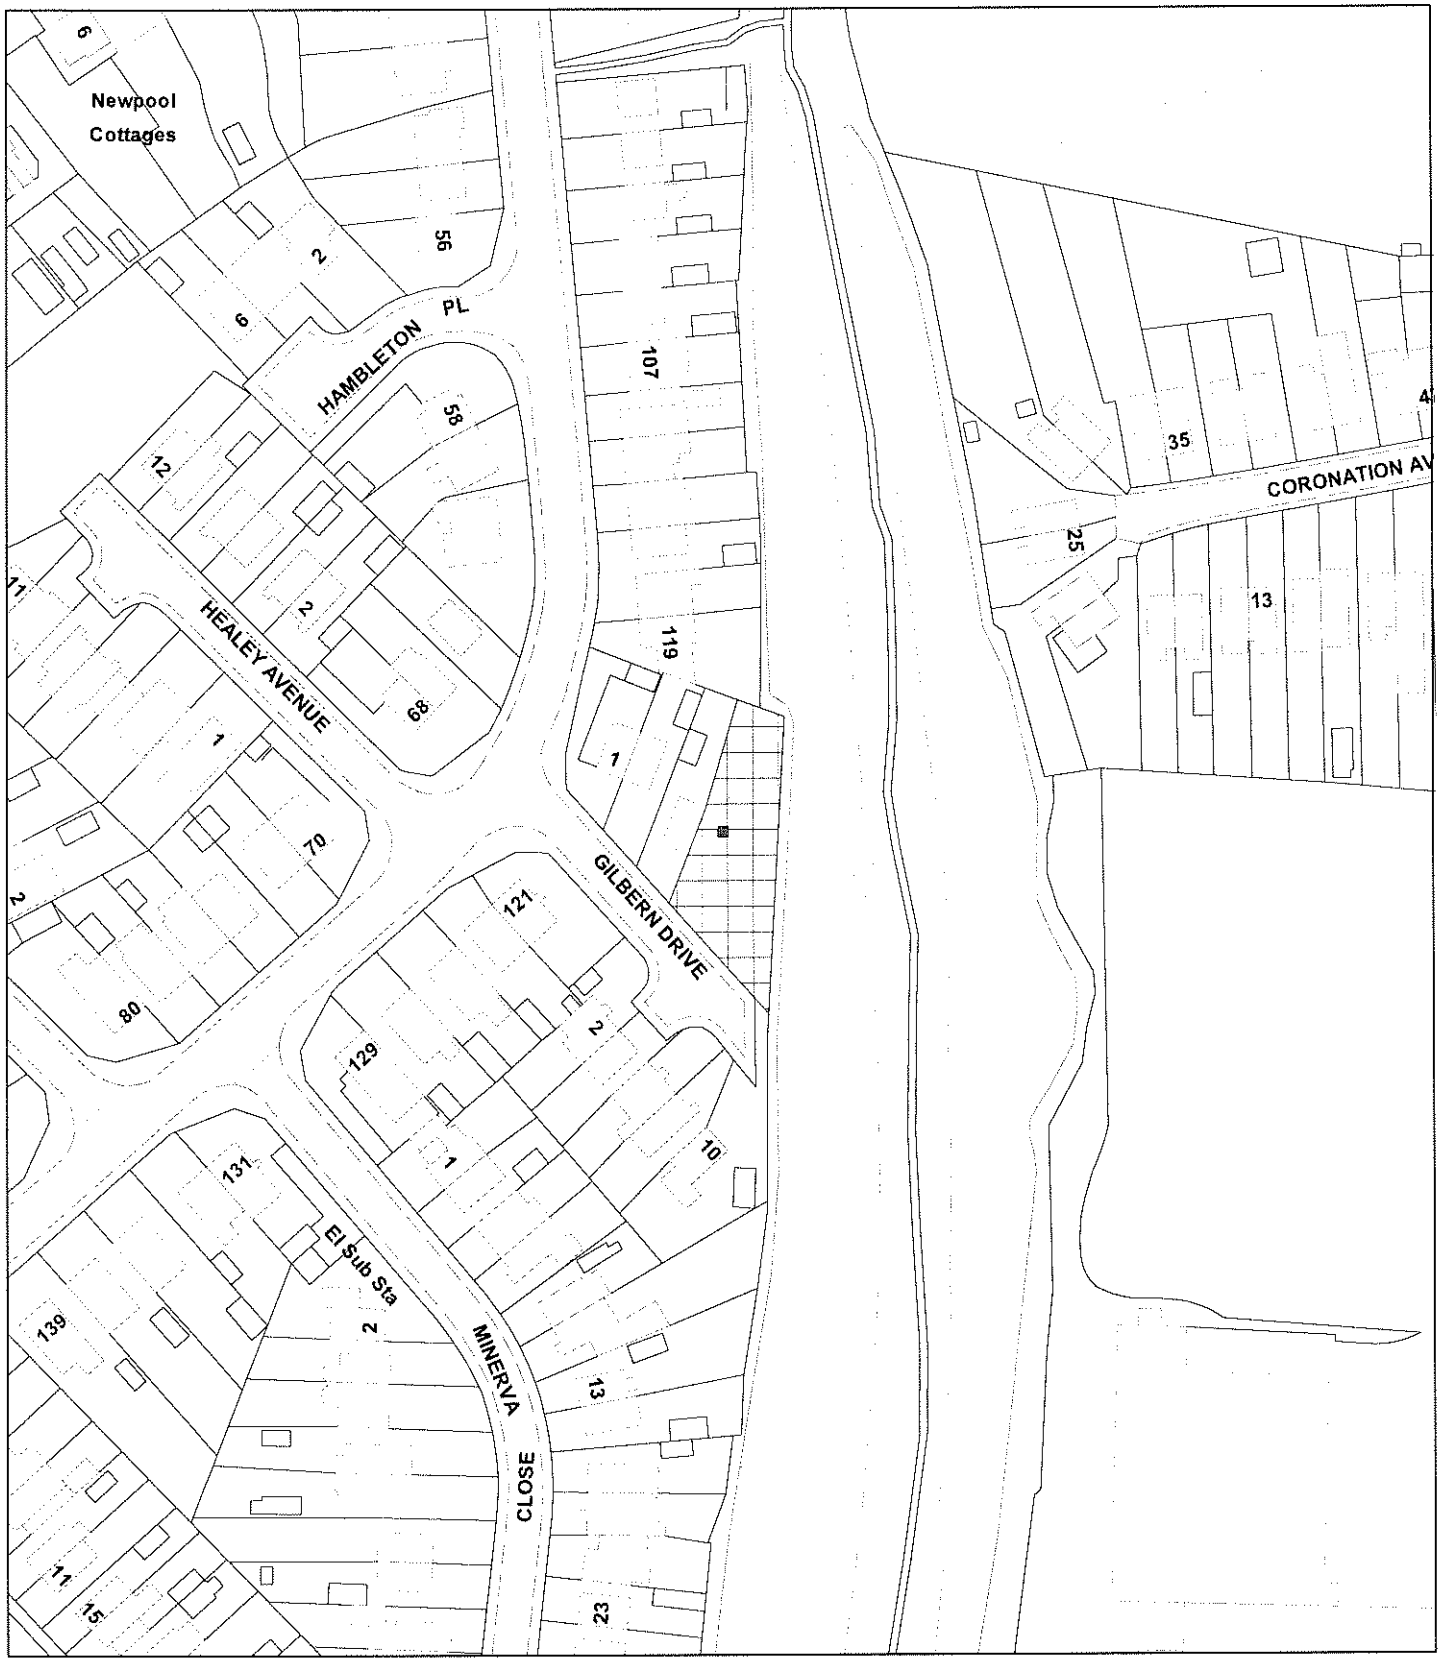

Scale : 1:1250

© Crown copyright. All rights reserved.
Staffordshire Moorlands District Council.
Licence no. 100018384. 2007.

Organisation	Not Set
Department	Not Set
Comments	Not Set