08/00570/FUL

Planning Service

MOORLANDS HOUSE, STOCKWELL STREET, LEEK, STAFFORDSHIRE
MOORLANDS. ST13 6HQ TEL: (01538) 483550 FAX: (01538) 483586

Householder Planning Application

Please use this form if you intend to extend your house or to erect any other buildings or structures for domestic purposes within the boundary of your property.

Part 1

Please read the notes on the reverse of this form before you complete it.

1. APPLICANT	**2. AGENT**
Name: Mr. and Mrs. Wilkinson	Name: B. Blakeman CIAT
Address: The Bungalow, Daisy Bank, Boundary, Cheadle, Stoke-on-Trent	Address: 15A Whitmore Road, The Westlands, Newcastle. ST5 3LY
Tel. No.: 01538 757439	Tel. No.: 01782 632911

3. Address or location of proposed development.	Ivy House, Freehay Road, Mobberley, Staffs ST10 1TP
4. Description of proposed development and the purpose for which it will be used.	Proposed alterations and extensions to existing dwelling
5. Type and colour of external materials to be used for walls and roof.	To match existing

6. Do you propose to: (Delete as appropriate)

i)	Demolish any buildings or structures?	NO	(If 'YES' show their position on your plans)	
ii)	Fell any trees or shrubs?	NO		
iii)	Construct a new access to a highway?	Vehicular NO	Pedestrian	NO
iv)	Alter an existing access to a highway?	Vehicular NO	Pedestrian	NO

7. Have there been any previous extensions to the dwelling since it was built? NO If 'YES' please give brief details:-

8. FORMAL APPLICATION
I/We hereby apply for planning permission to carry out the development described in this application and the accompanying plans.


Signed: Bernard Blakeman Bernard Blakeman Date: 04.03.08

TOWN AND COUNTRY PLANNING ACT, 1990 : CERTIFICATE UNDER SECTION 65
CERTIFICATE A

I hereby certify that:-

1. No person other than the applicant was an owner of any part of the land to which the application relates at the beginning of the period 20 days before the date of this application.
2. None of the land to which the application relates is, or forms part of, an agricultural holding.
(Delete the whole of 2 if the site is an agricultural holding)
3. Signed: Bernard Blakeman Bernard Blakeman Date: 04.03.08

Reference:	08/00570/FUL Cheadle

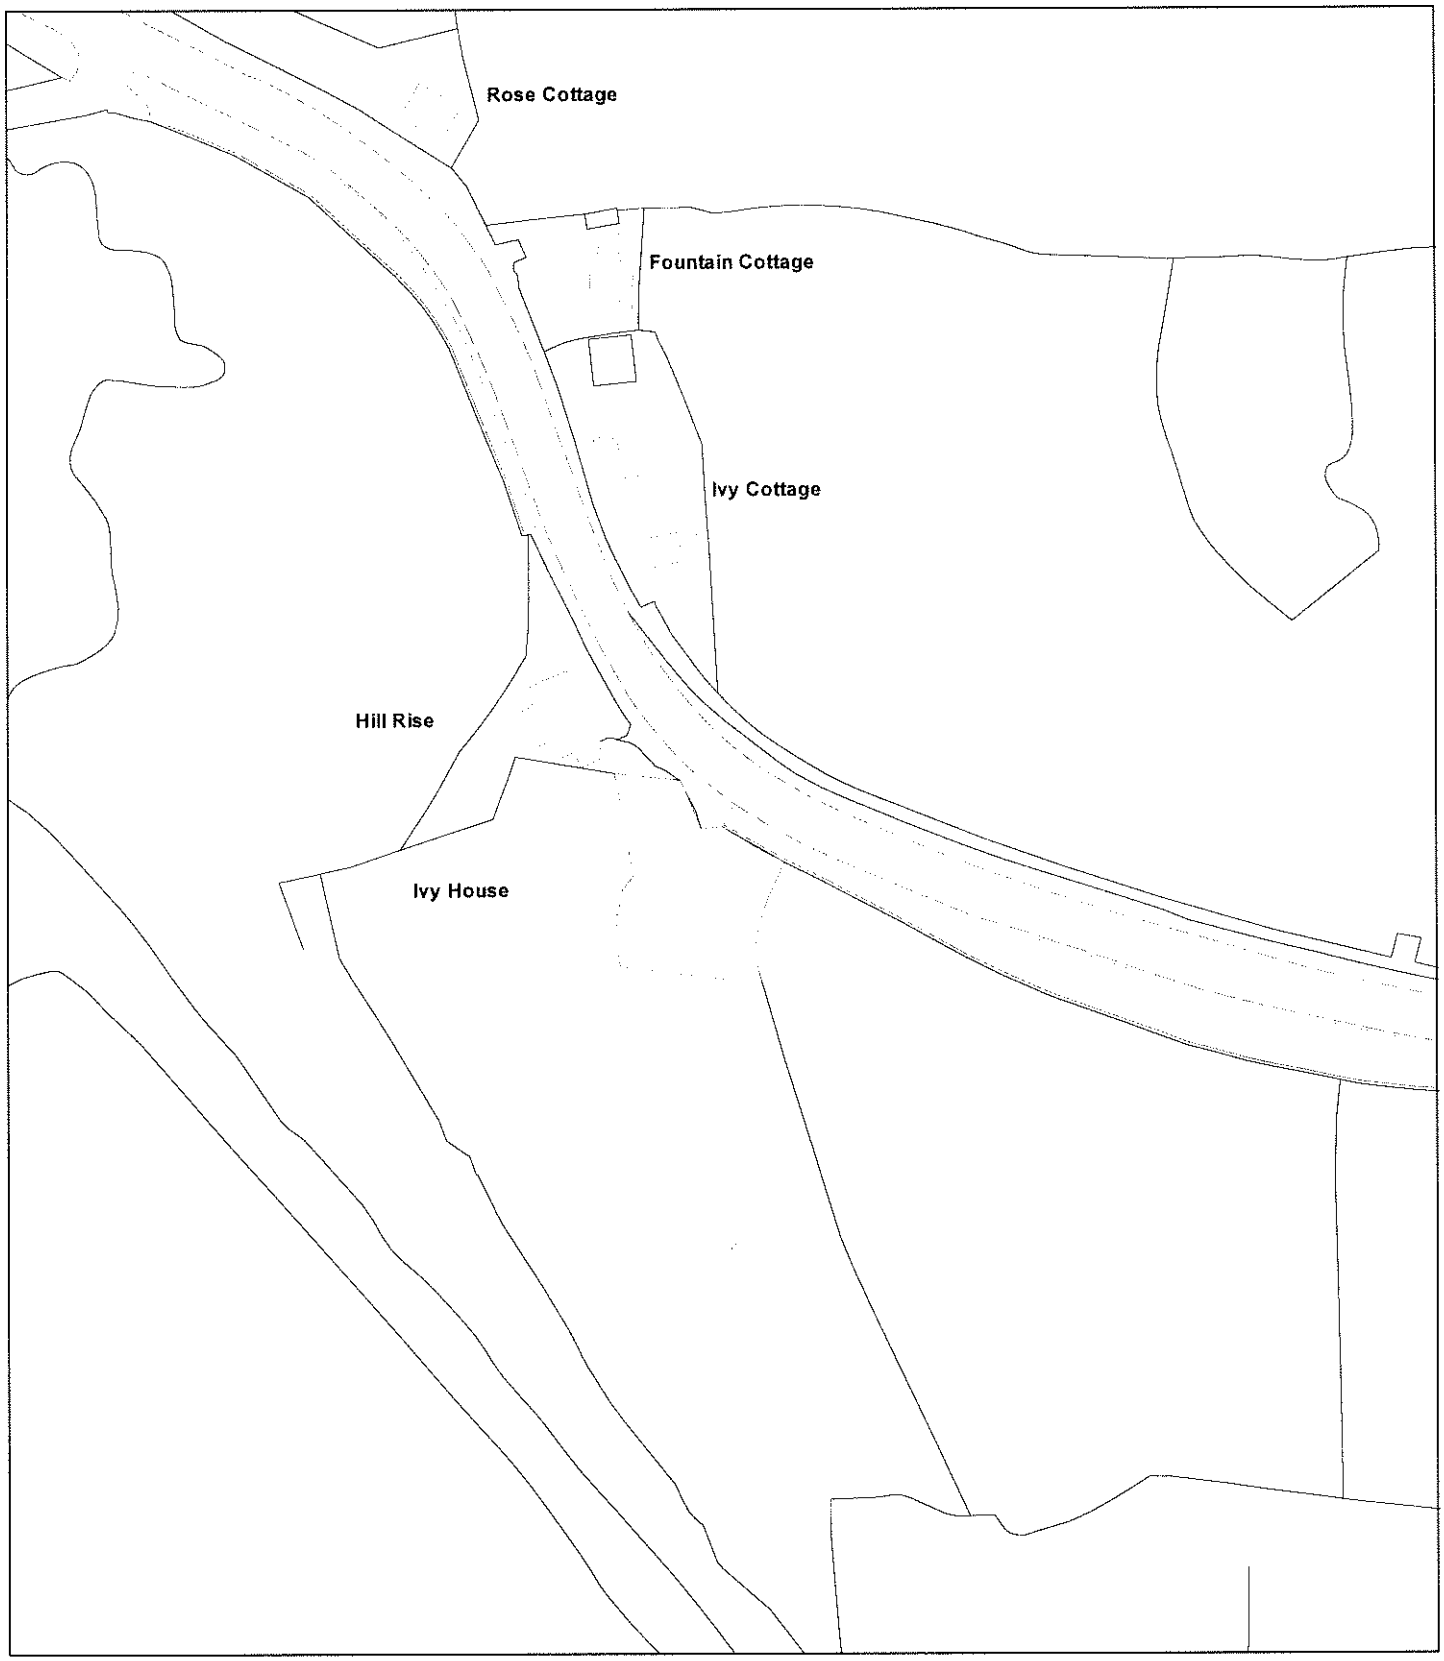


Scale : 1:1250

© Crown copyright. All rights reserved.
Staffordshire Moorlands District Council.
Licence no. 100018384. 2007.

Organisation	Not Set
Department	Not Set
Comments	Not Set

Reference:	08/00570/FUL Cheadle

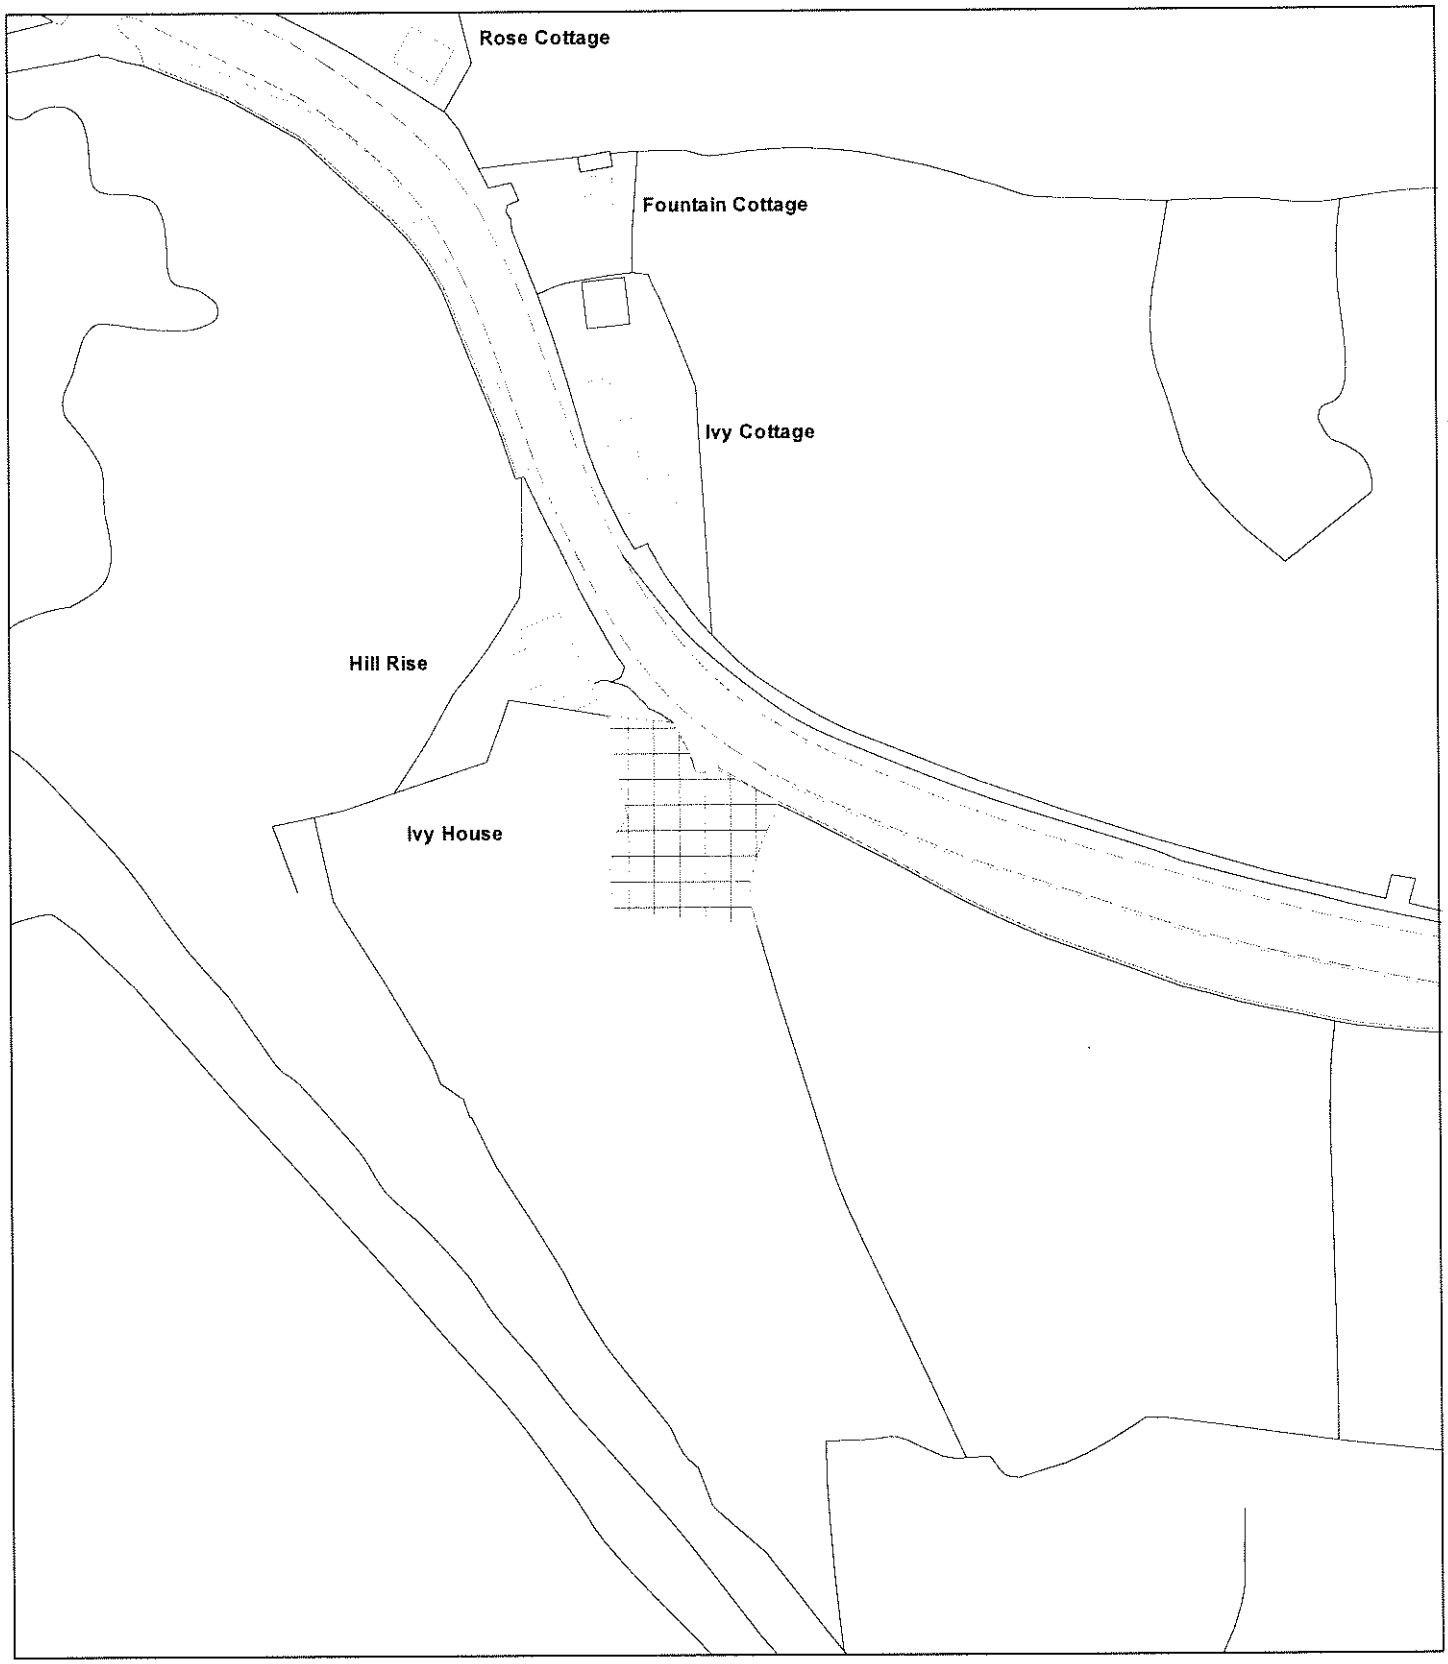

Scale : 1:1250

© Crown copyright. All rights reserved.
Staffordshire Moorlands District Council.
Licence no. 100018384. 2007.

Organisation	Not Set
Department	Not Set
Comments	Not Set