Street Scene Southern Elevation 1:100

Cottages D6, D7 and D8 1:100

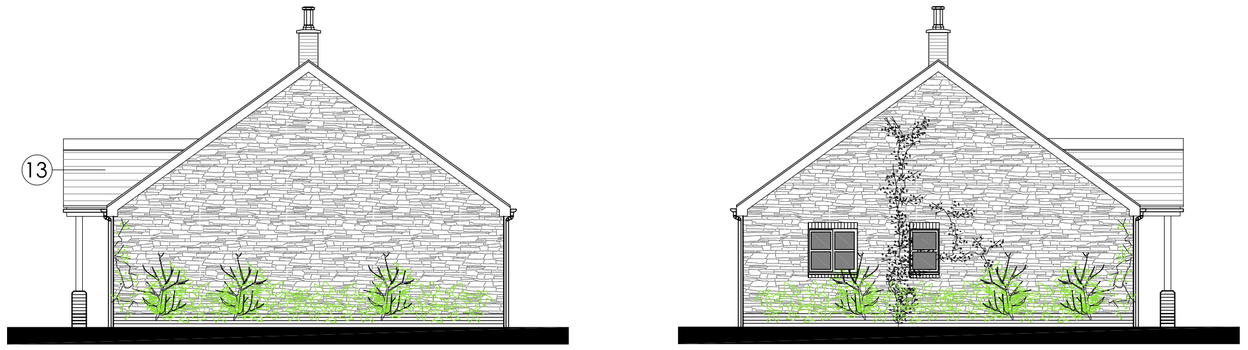


Typical Side Elevation (Stone) 1:100

Typical Side Elevation (Brick) 1:100

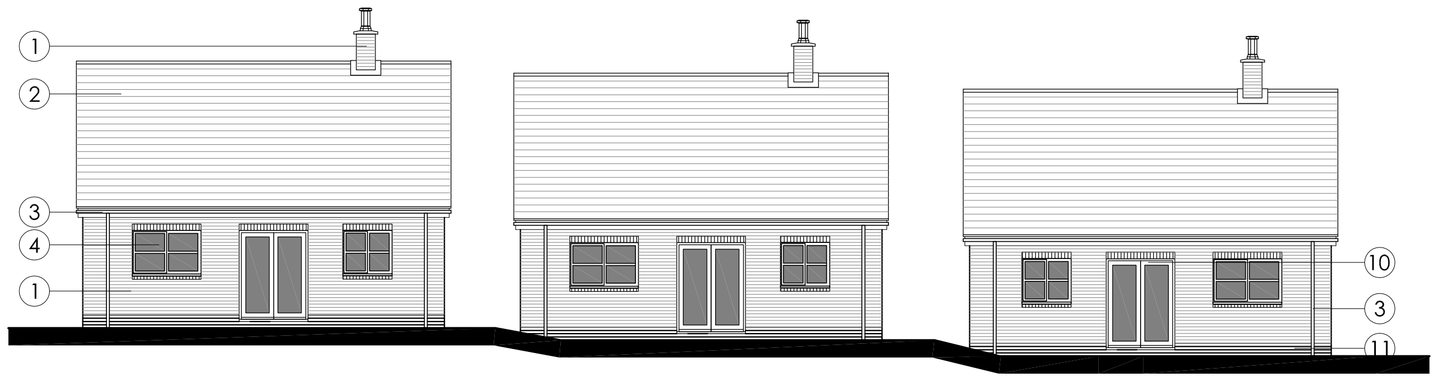


North Rear Elevation 1:100

Printed or electronic copies of this drawing can be scaled for planning purposes only. Any discrepancies with this drawing to be reported and clarified prior to commencing work on site, if in doubt - Ask.
Corporate Architecture Ltd accept no responsibility for works not undertaken fully in accordance with this drawing and relevant specifications.
Copyright © Corporate Architecture Limited

**North point:**

NORTH

**Notes:**

| **Material Schedule** | |
|---|---|
| 1 | Facing brickwork, Staffordshire Red |
| 2 | Natural Penrhyn blue riven slate roof tiles |
| 3 | Rain water goods, powder coated |
| 4 | Windows by TBC, UPVC colour coated |
| 5 | Windows by TBC, timber painted |
| 6 | Natural moorland stone walls with dressed stone quoins |
| 7 | Natural moorland plinth with dressed stone quoins |
| 8 | Reconstituted Moorland stone walls |
| 9 | Doors by TBC, timber painted doors |
| 10 | Doors by TBC, steel composite painted doors (secured by design) |
| 11 | Brick damp proof course |
| 12 | Porch oak framing |
| 13 | Porch timber painted framing |
| | |
| **Landscape Material Schedule** | |
| L1 | Natural stone wall |
| L2 | Black bar paddock fencing |
| L3 | Close boarded fencing |
| L4 | Staffordshire Red brickwork wall |
| L5 | Indigenous hedge |

**Revision Log:**

| Rev: | Description: | By: | Date: |
|---|---|---|---|
| - | - | - | - |

**Project:**
Enhanced Developments

**Client:**
Proposed Redevelopment
'Anzio Camp'
Nr Blackshaw Moor
Leek
Staffordshire

**Scale:** 0 10mm 20mm 30mm 40mm 50mm 1:1

| Drawn by: | Checked: | Date: | Paper Size: |
|---|---|---|---|
| TJN | MFA | Oct 14 | A1 |

**Drawing Title:**
Cottages D6, D7 and D8

**Drawing Status:**
PLANNING ISSUE

| Drawing Number: | Revision Number: |
|---|---|
| 3262/SM/11/2002 | P0 |

**CORPORATE ARCHITECTURE LIMITED**
**CHARTERED ARCHITECTS**

**HEAD OFFICE**
Venari House, 1 Trimbush Way,
Market Harborough,
Leicestershire, LE16 7XY
Tel: 01858 467476

office@corporatearchitecture.co.uk
www.corporatearchitecture.co.uk

ISO9001 RIBA Chartered Practice