STAFFORDSHIRE
moorlands
DISTRICT COUNCIL

FORM 1

PART ONE

Planning Service

08/00743/FUL 28 MAR 2008 - S M D

MOORLANDS HOUSE, STOCKWELL STREET, LEEK, STAFFORDSHIRE
MOORLANDS. ST13 6HQ TEL: (01538) 483550 FAX: (01538) 483586

APPLICATION FOR FULL AND OUTLINE PLANNING PERMISSION OR APPROVAL OF RESERVED MATTERS

Please read the attached guidance notes before completing this form.

FOUR copies of this form and FOUR copies of the plans are required.

1. APPLICANT	2. AGENT
Name: Mr and Mrs S Matthews	Name: Peter Darker and Associates Ltd
Address: Sunnymount, Renwick Lane, Winnothdale, Cheadle, Staffordshire, ST10 1TX	Address: River Reach, 11 Whitmore Road, Trentham Staffordshire ST4 8AT
Tel. No.:	Tel. No.: 01782 641434


Particulars of Proposed Development

3. Address or location of proposed development.	Sunnymount, Renwick Lane, Winnothdale, Cheadle, Staffordshire ST10 1TX
4. Description of proposed development.	Demolition of existing detached bungalow and replacement with new detached house

Type of Application

5. (a) Is this a full application? (This includes a change of use)	Yes		
(b) Is this an outline application? (See Guidance Notes)	No	If **YES** tick the items (if any) for which you are seeking approval at this stage. 1. Siting (inc. layout) ☐ 2. Design ☐ 3. External Appearance ☐ 4. Means of Access ☐ 5. Landscaping ☐	
(c) Are you applying for approval of reserved matters following an outline permission?	No	If **YES** state reference and date of outline permission.	
(d) Are you applying for temporary permission?	No	If **YES** state the length of period for which you are applying.	
(e) Are you applying for renewal of an existing temporary permission or to continue a use or retain a building without complying with a condition(s)?	No	If **YES** state reference and date of existing permission and relevant condition where appropriate.	
6. State whether your proposal includes:- (a) New Buildings	Yes		
(b) Alterations or extensions to existing buildings	No		
(c) Change of Use	No		
(d) Construction of new access to highway — Vehicular / Pedestrian	No / No		
(e) Alteration of existing access to highway — Vehicular / Pedestrian	No / No		
(f) Any operations not falling within the above categories.	No		

Reference:	08/00743/FUL Cheadle

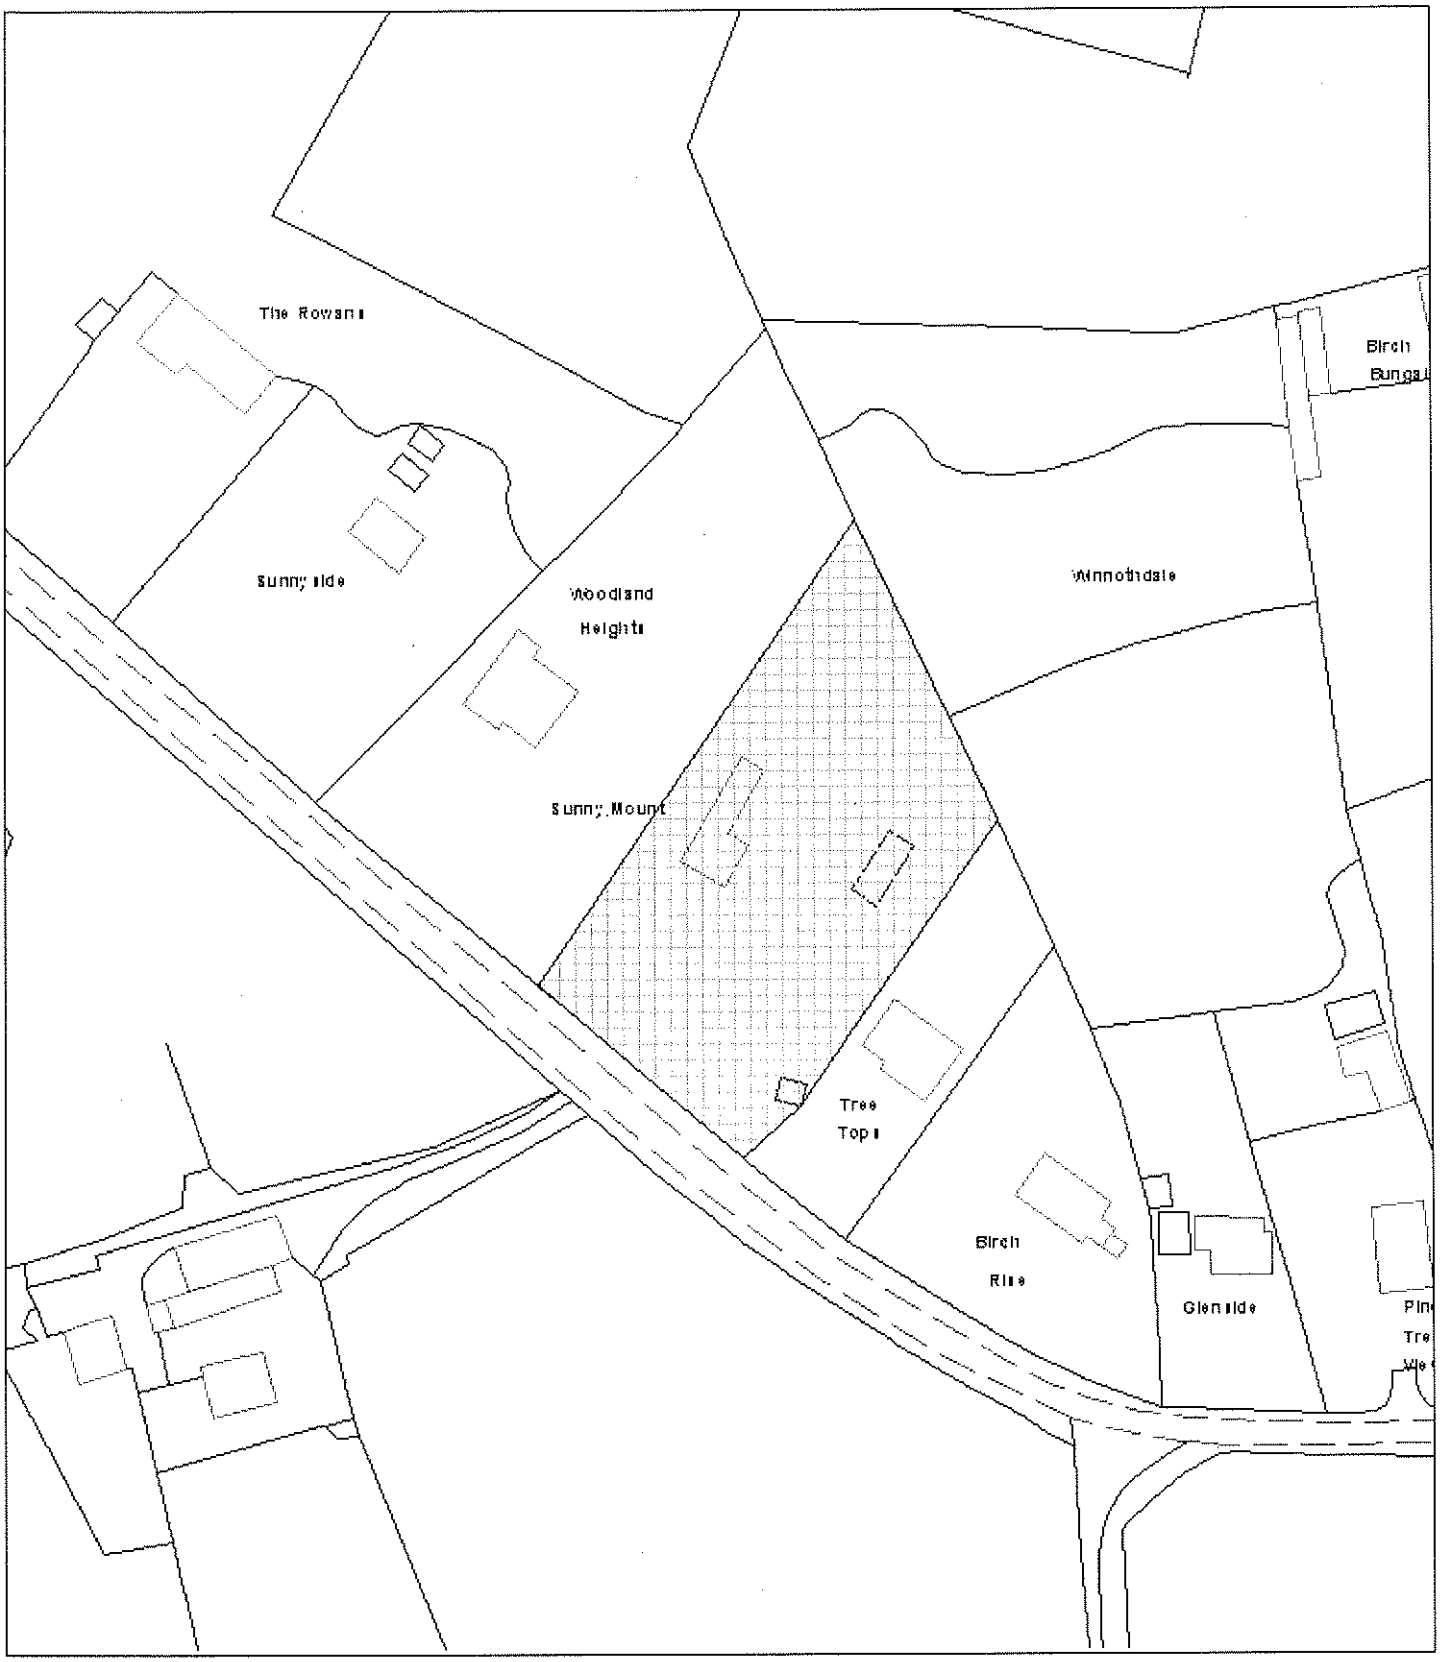


Scale : 1:1250

This copy has been produced specifically for the Map Return Scheme purposes only. No further copies may be made.

© Crown copyright. All rights reserved.
Staffordshire Moorlands District Council. Licence no. 100018384. 2007.

Organisation	Not Set
Department	Not Set
Description	

08/00743/ FUL 25 MAR 2008 - 3 MD

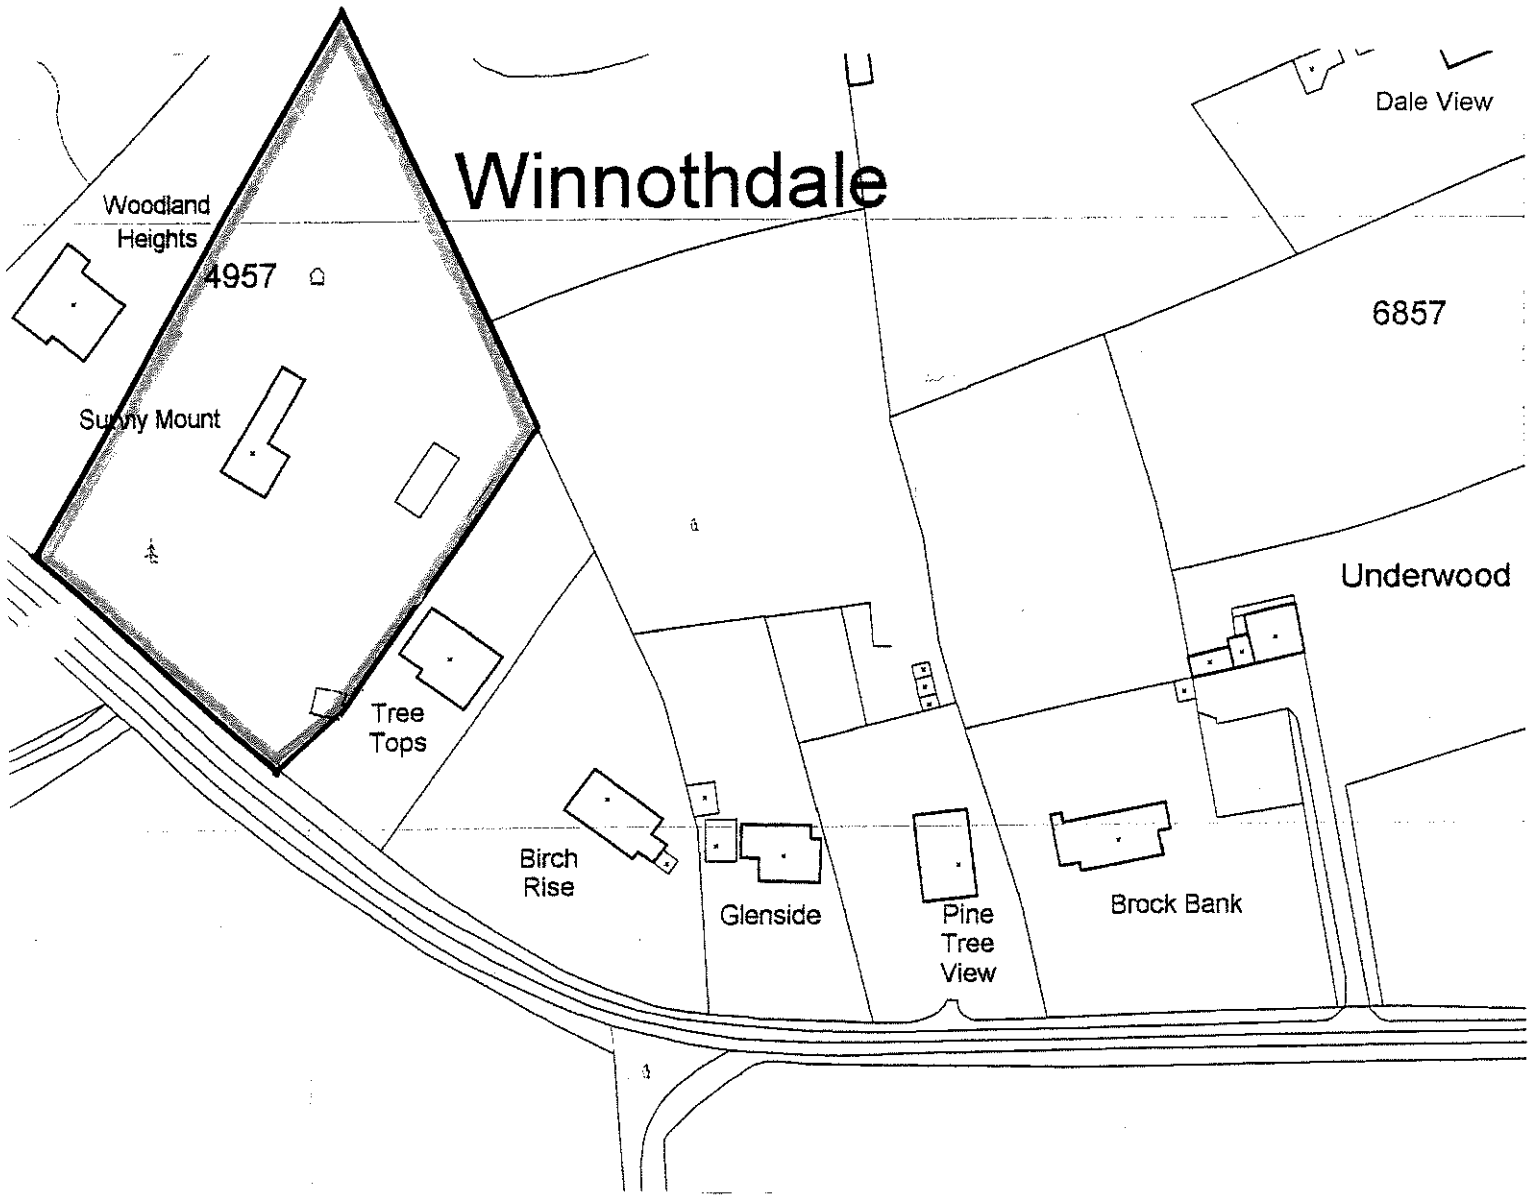

RED OUTLINE shows boundary of plot

CLIENT	MR AND MRS S MATTHEWS		
JOB	PROPOSED DWELLING TO REPLACE SUNNYMOUNT WINNOTHDALE		
DRAWING CONTENT	DRAWING NUMBER	DRAWN / DATE	
LOCATION PLAN	MAT / WIN / 6	PD / Mar 06	
		SCALE	1:1250

Peter Darker & Associates Ltd
Architectural & Town Planning Design Services
River Reach 11 Whitmore Road Trentham Stoke-on-Trent Staffordshire ST4 8AT Tel/Fax 01782 641434