
Reference:	08/00814/OUT Bagnall

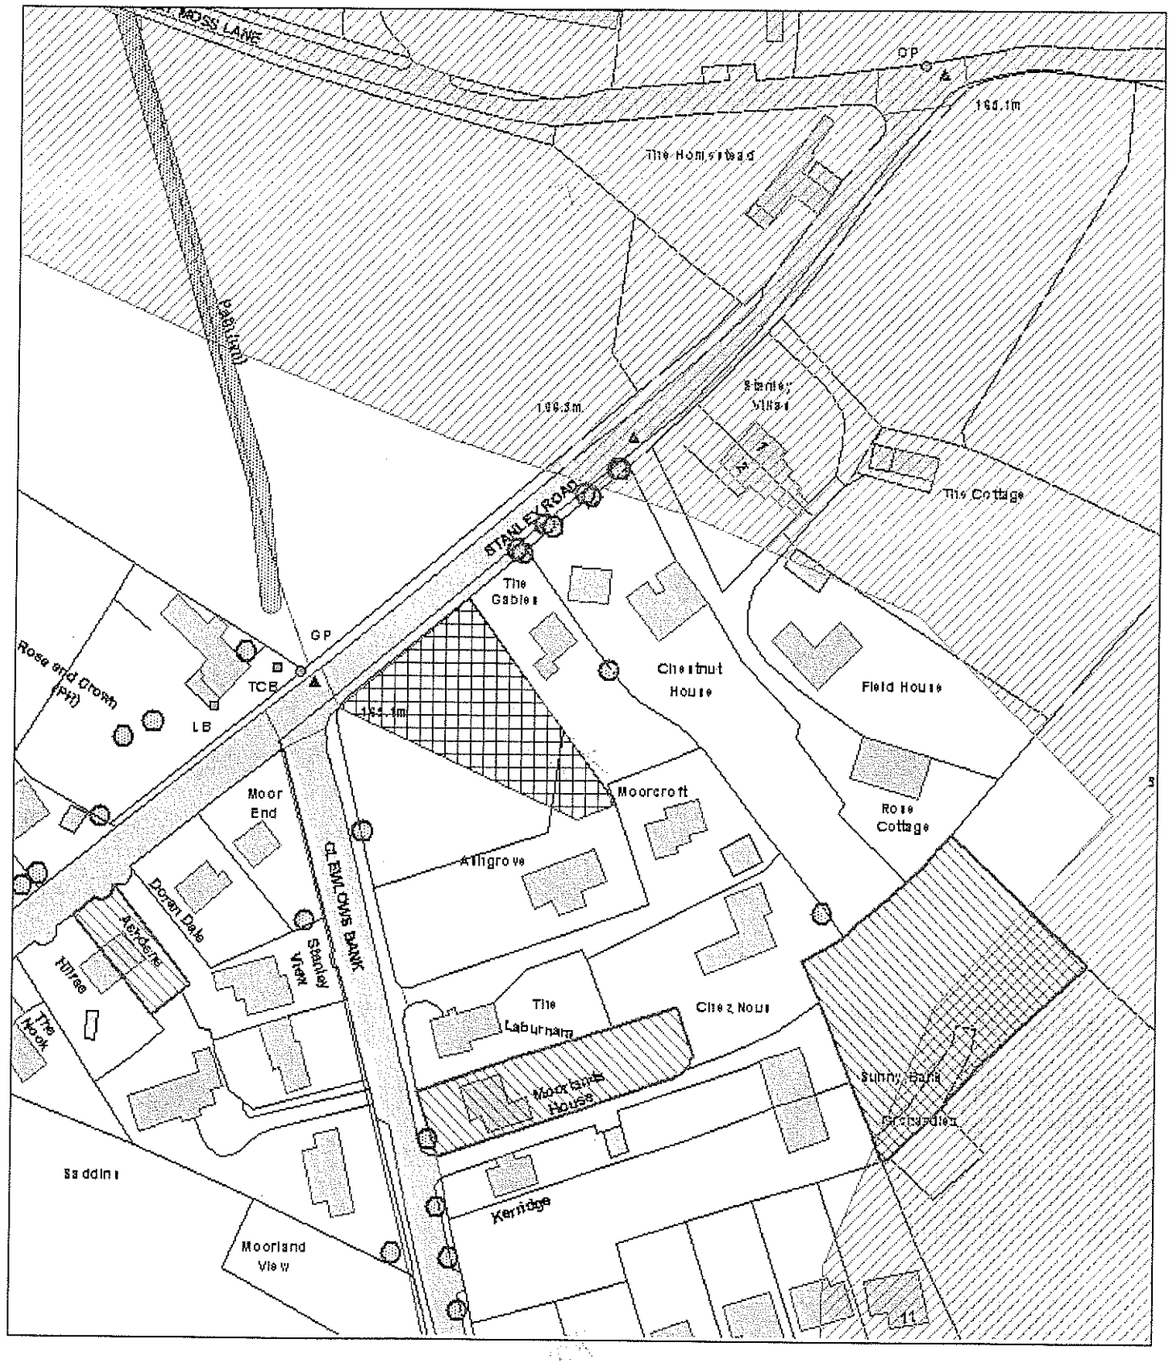


Scale : 1:1250

© Crown copyright. All rights reserved.
Staffordshire Moorlands District Council.
Licence no. 100018384. 2007.

Organisation	SMDC
Department	Planning
Comments	

PDF Created with deskPDF PDF Writer - Trial :: http://www.docudesk.com

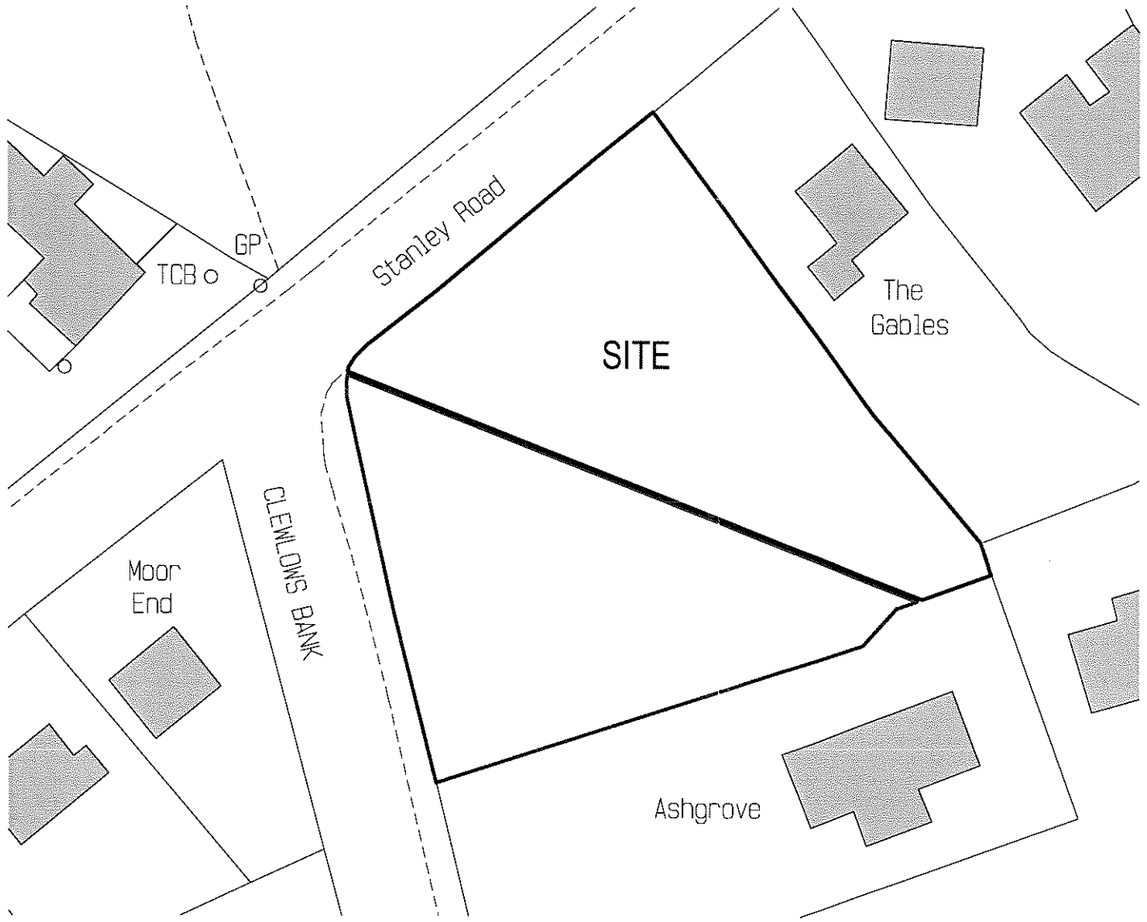

N

0.0m 5.0m 10.0m 15.0m 20.0m

scale bar @1:500

MR K DAWSON

PROPOSED DWELLING
LAND ADJACENT TO THE GABLES
STANLEY ROAD, STOCKTON BROOK
STAFFORDSHIRE MOORLANDS
PLANNING PROPOSAL
SITE PLAN


Date	Sheet	Scale
MARCH 2008	A3	1:500
Drg No.	Rev.	Drawn
2008-1535-03	-	RG
Rev.		

SAMMONS Architectural LIMITED
Chartered Institute of Architectural Technologists

10 Cawdry Buildings, Fountain Street, Leek. ST13 6JP
Telephone + Fax 01538 386002
E-mail: sammonsltd@aol.com

This drawing is copyright. Do not scale.
All dimensions must be checked prior to commencement.

PDF Created with deskPDF PDF Writer - Trial :: http://www.docudesk.com

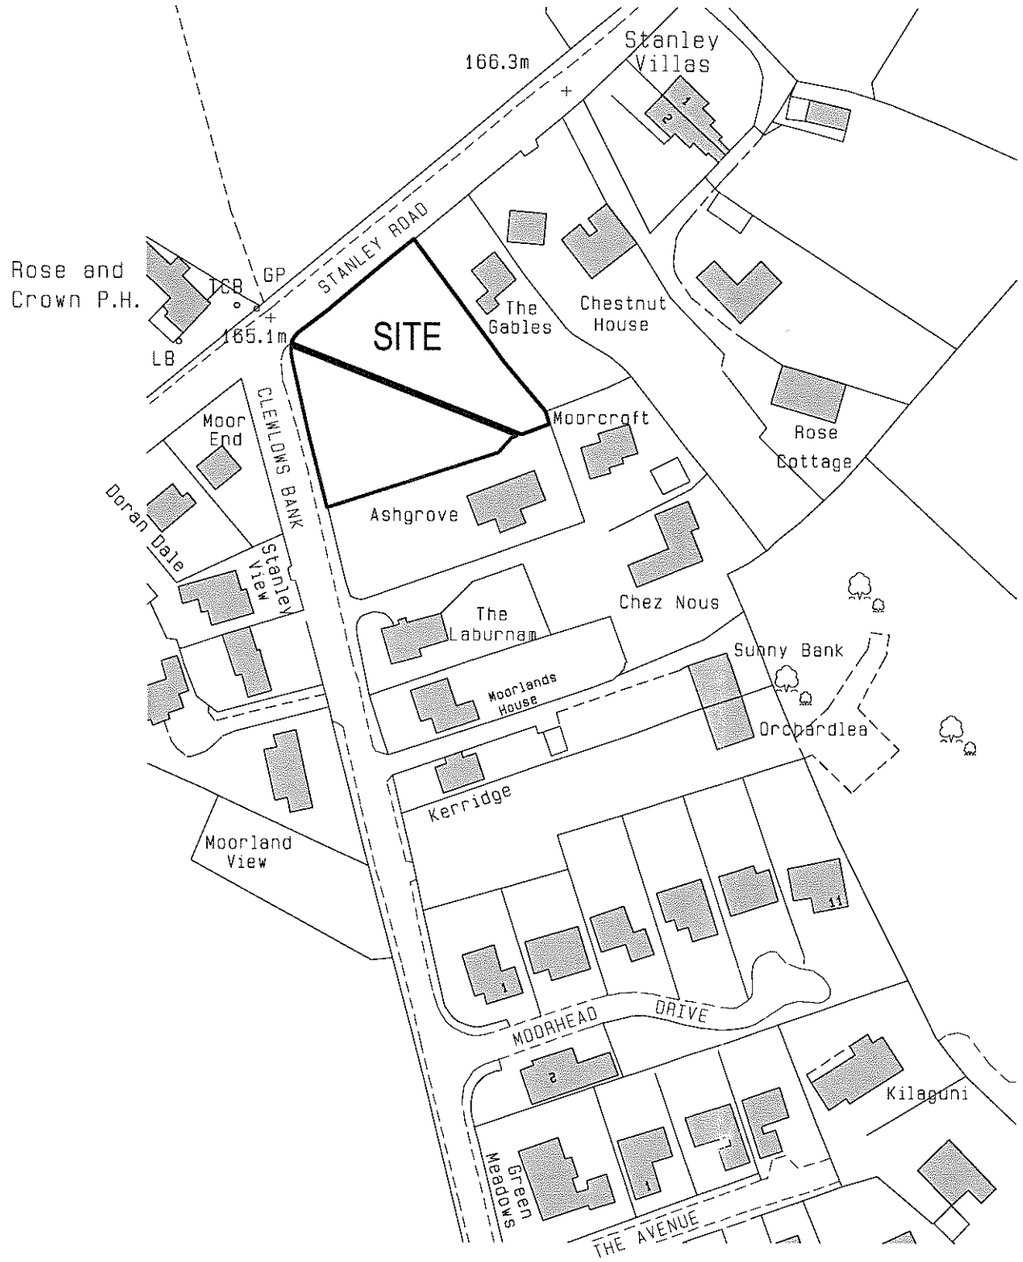

N

0.0m 10.0m 20.0m 30.0m 40.0m 50.0m

scale bar @1:1250

MR K DAWSON

PROPOSED DWELLING ON
LAND ADJACENT TO THE GABLES
STANLEY ROAD, STOCKTON BROOK
STAFFORDSHIRE MOORLANDS
PLANNING PROPOSAL
LOCATION PLAN

Date	Sheet	Scale
MARCH 2008	A3	1:1250
Drg No.	Rev.	Drawn
2008-1535-04	-	RG
Rev.		

Crown Copyright 2007. All rights reserved. Licence number 100020449

SAMMONS Architectural LIMITED
Chartered Institute of Architectural Technologists
10 Cawdry Buildings, Fountain Street, Leek. ST13 6JP
Telephone + Fax 01538 386002
E-mail: sammonsltd@aol.com

This drawing is copyright. Do not scale.
All dimensions must be checked prior to commencement.