
Reference:	08/00829/OUT Leek

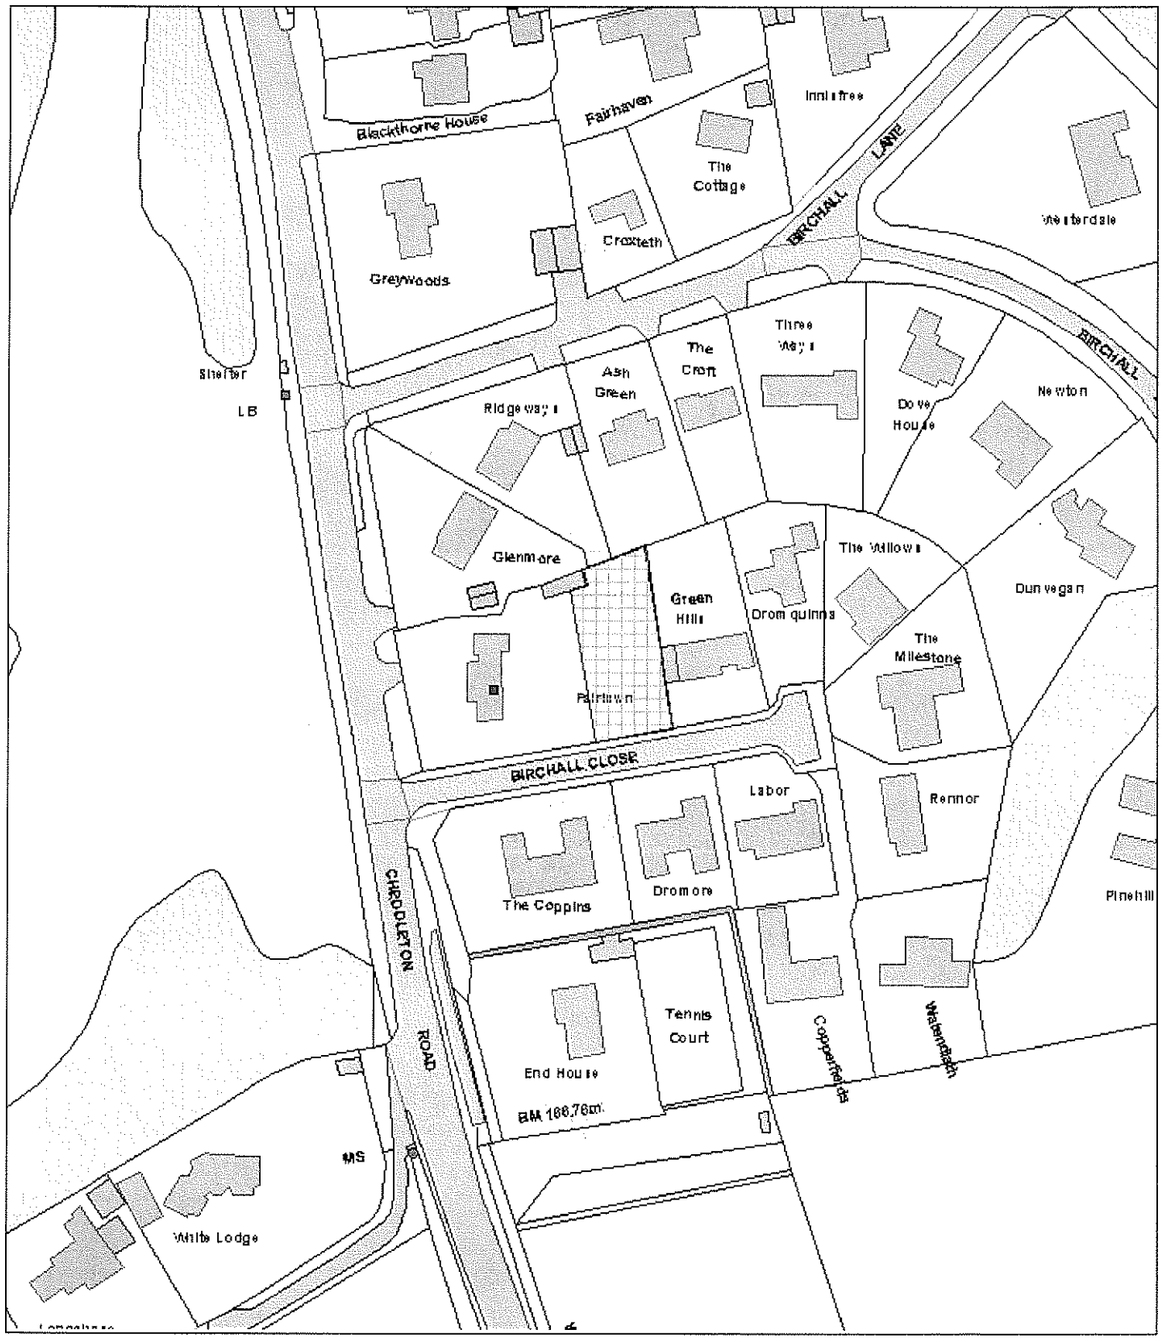


Scale : 1:1250

© Crown copyright. All rights reserved.
Staffordshire Moorlands District Council.
Licence no. 100018384. 2007.

Organisation	SMDC
Department	Planning
Comments	

PDF Created with deskPDF PDF Writer - Trial :: http://www.docudesk.com

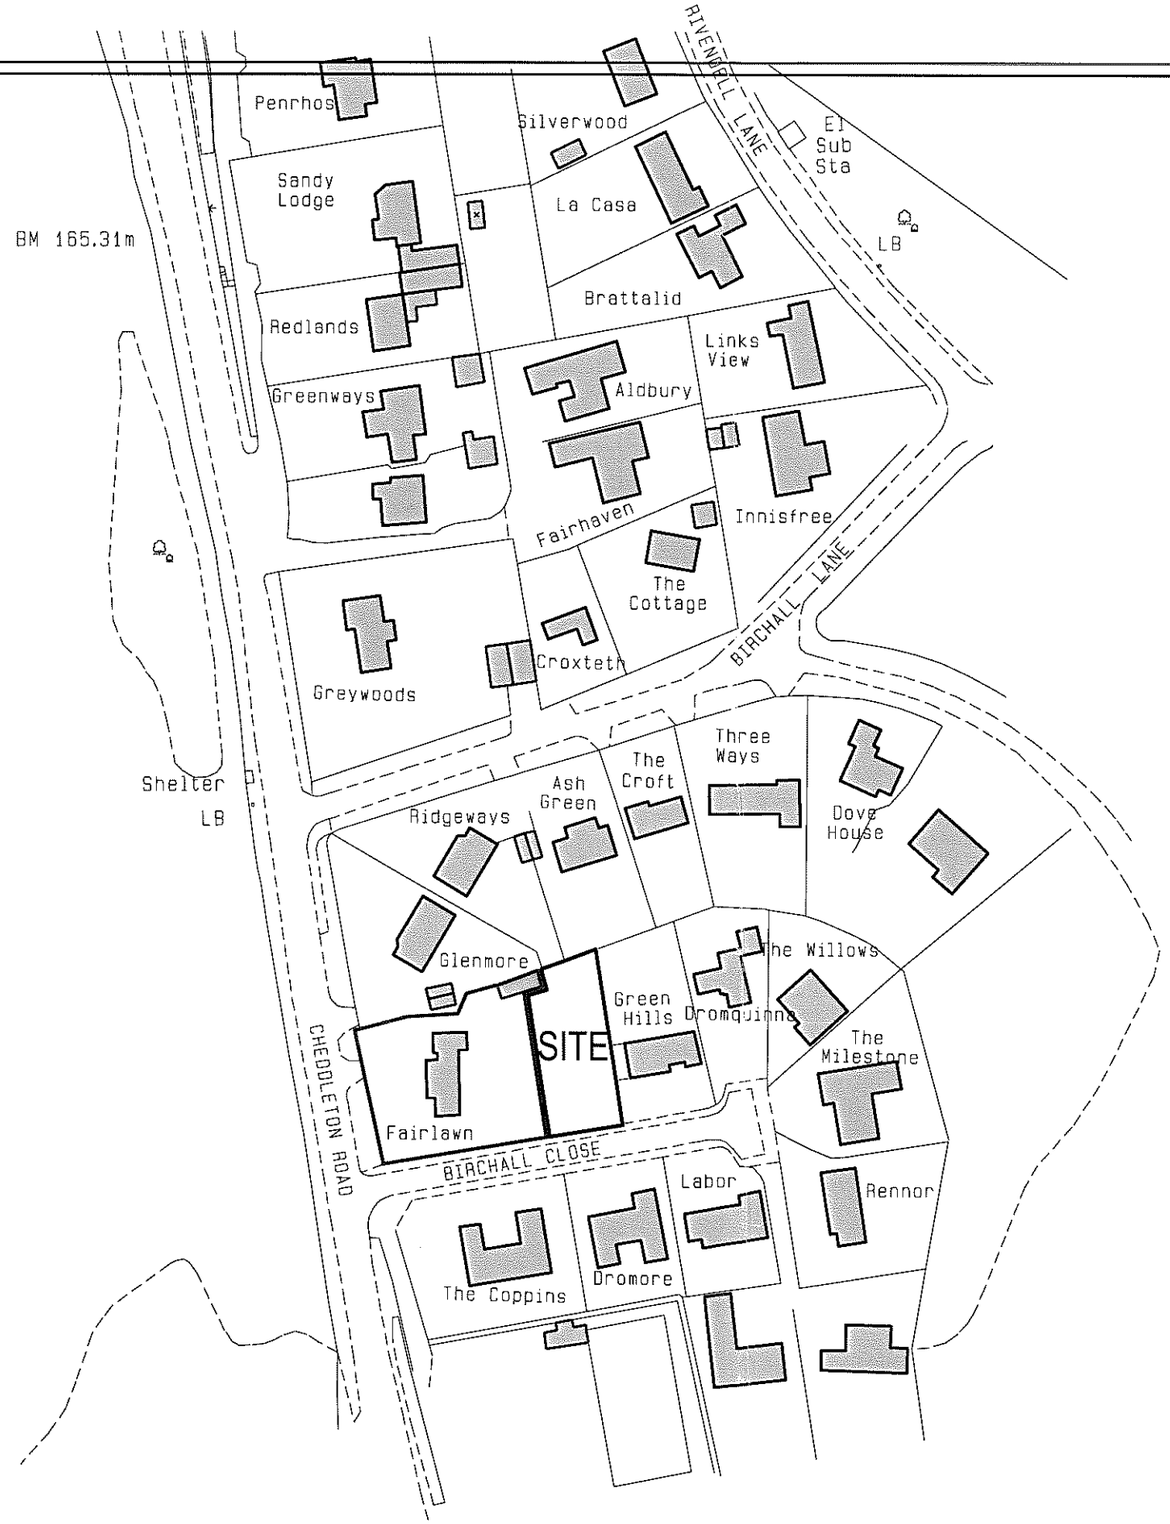

Crown Copyright 2007. All rights reserved. Licence number 100020449

N

0.0m 10.0m 20.0m 30.0m 40.0m 50.0m

scale bar @ 1:1250

MRS. J. HODGKINSON and MRS. S. LACEY

PROPOSED DWELLING ON LAND ADJACENT TO 'FAIRLAWN', CHEDDLETON ROAD, LEEK, STAFFORDSHIRE MOORLANDS, ST13 5RB.


PLANNING PROPOSAL
LOCATION PLAN

Date	Sheet	Scale
APRIL 2008	A3	1:1250
Drg No.	Rev.	Drawn
2008-1551-02	-	RG

SAMMONS Architectural LIMITED
Chartered Institute of Architectural Technologists
10 Cawdry Buildings, Fountain Street, Leek. ST13 6JP
Telephone + Fax 01538 386002
E-mail: sammonsltd@aol.com

This drawing is copyright. Do not scale.
All dimensions must be checked prior to commencement.

PDF Created with deskPDF PDF Writer - Trial :: http://www.docudesk.com

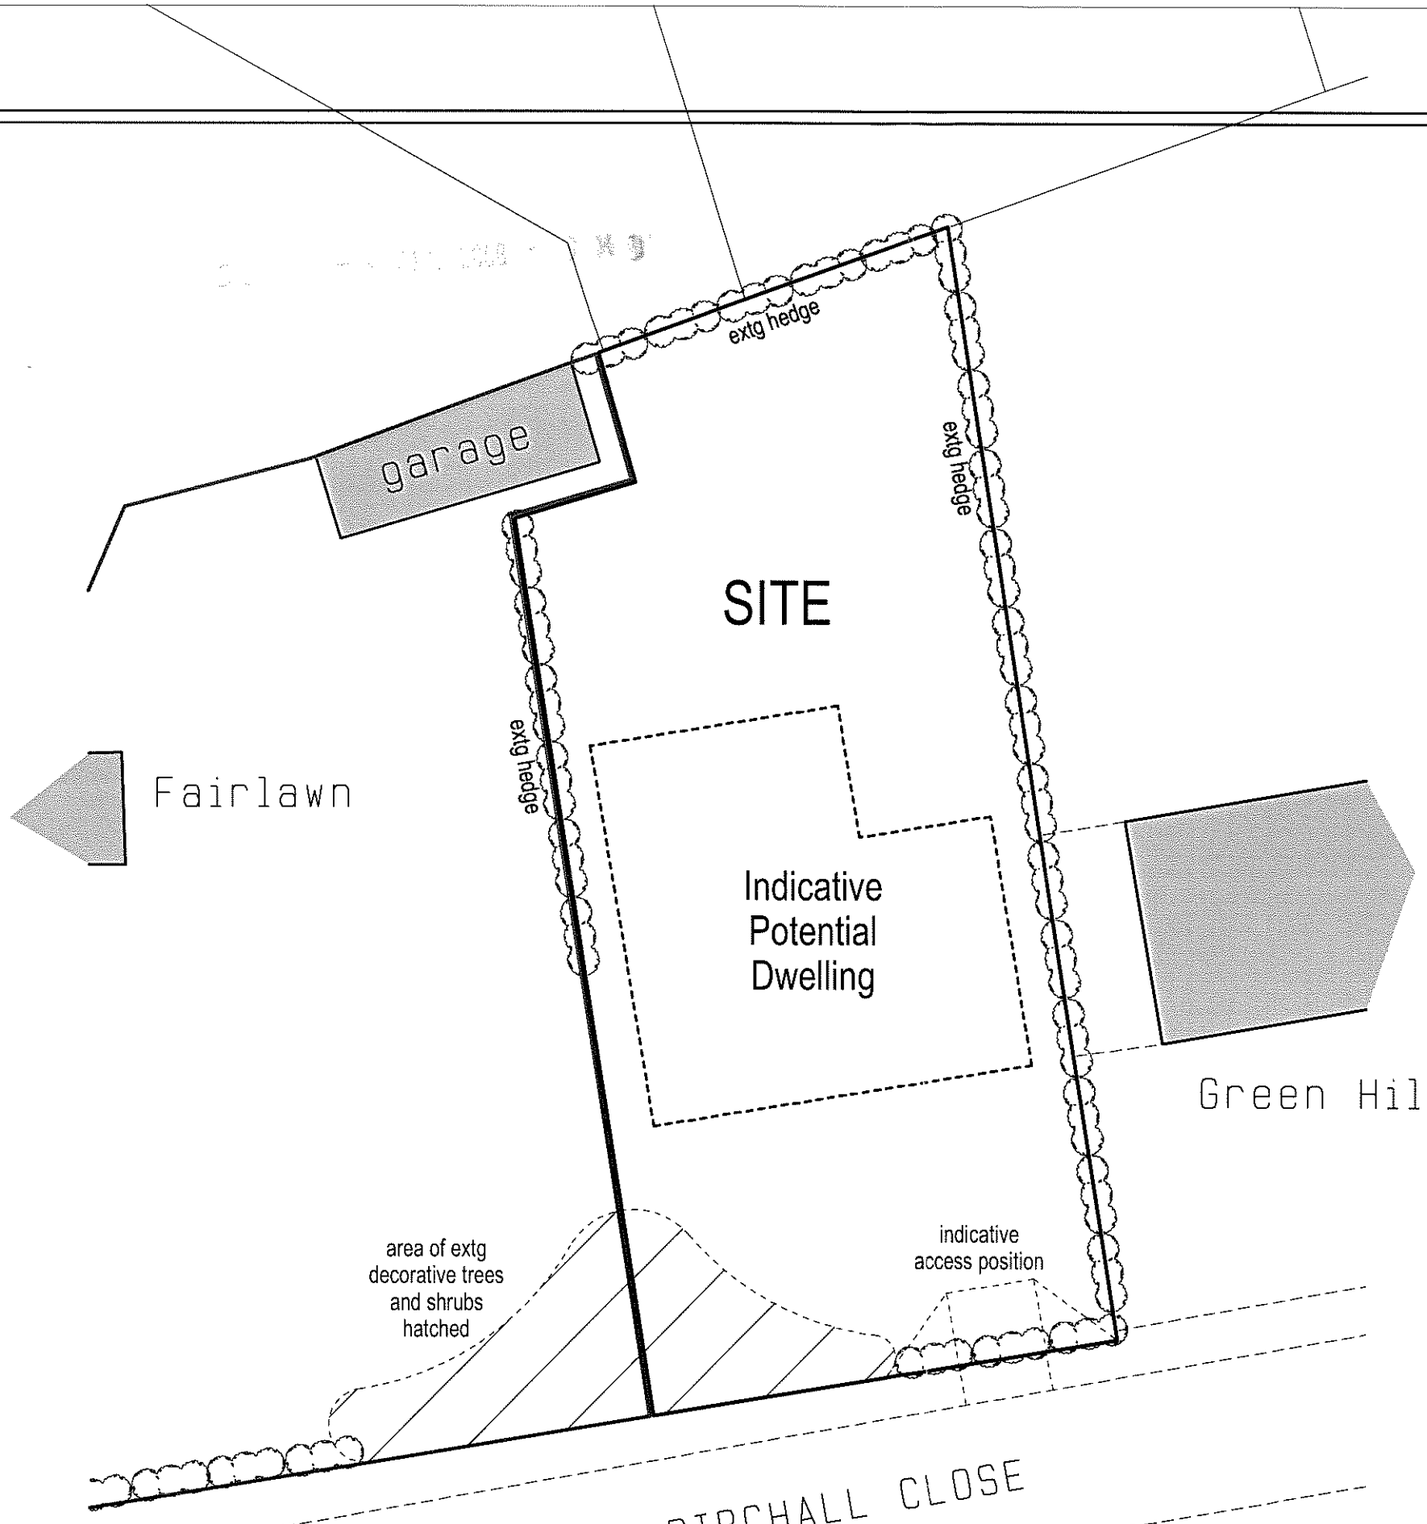

PROPOSAL SCHEME

This is an outline application for the erection of a typical 2 storey dwelling confined within the parameters indicated on plan.

Access is to be provided from Birchall Close in a position to be agreed, but suggested to be on the eastern half of the frontage, with the removal of a section of hedge.

N

0.0m 5.0m 10.0m

scale bar @ 1:200

MRS. J. HODGKINSON and MRS. S. LACEY

PROPOSED DWELLING ON
LAND ADJACENT TO 'FAIRLAWN',
CHEDDLETON ROAD, LEEK,
STAFFORDSHIRE MOORLANDS,
ST13 5RB.

PLANNING PROPOSAL
BLOCK PLAN

Date	Sheet	Scale
APRIL 2008	A3	1:200
Drg No.	Rev.	Drawn
2008-1551-03	-	RG


SAMMONS Architectural LIMITED
Chartered Institute of Architectural Technologists

10 Cawdry Buildings, Fountain Street, Leek. ST13 6JP
Telephone + Fax 01538 386002
E-mail: sammonsltd@aol.com

This drawing is copyright. Do not scale.
All dimensions must be checked prior to commencement.

- 4 APR 2008 -

PDF Created with deskPDF PDF Writer - Trial :: http://www.docudesk.com

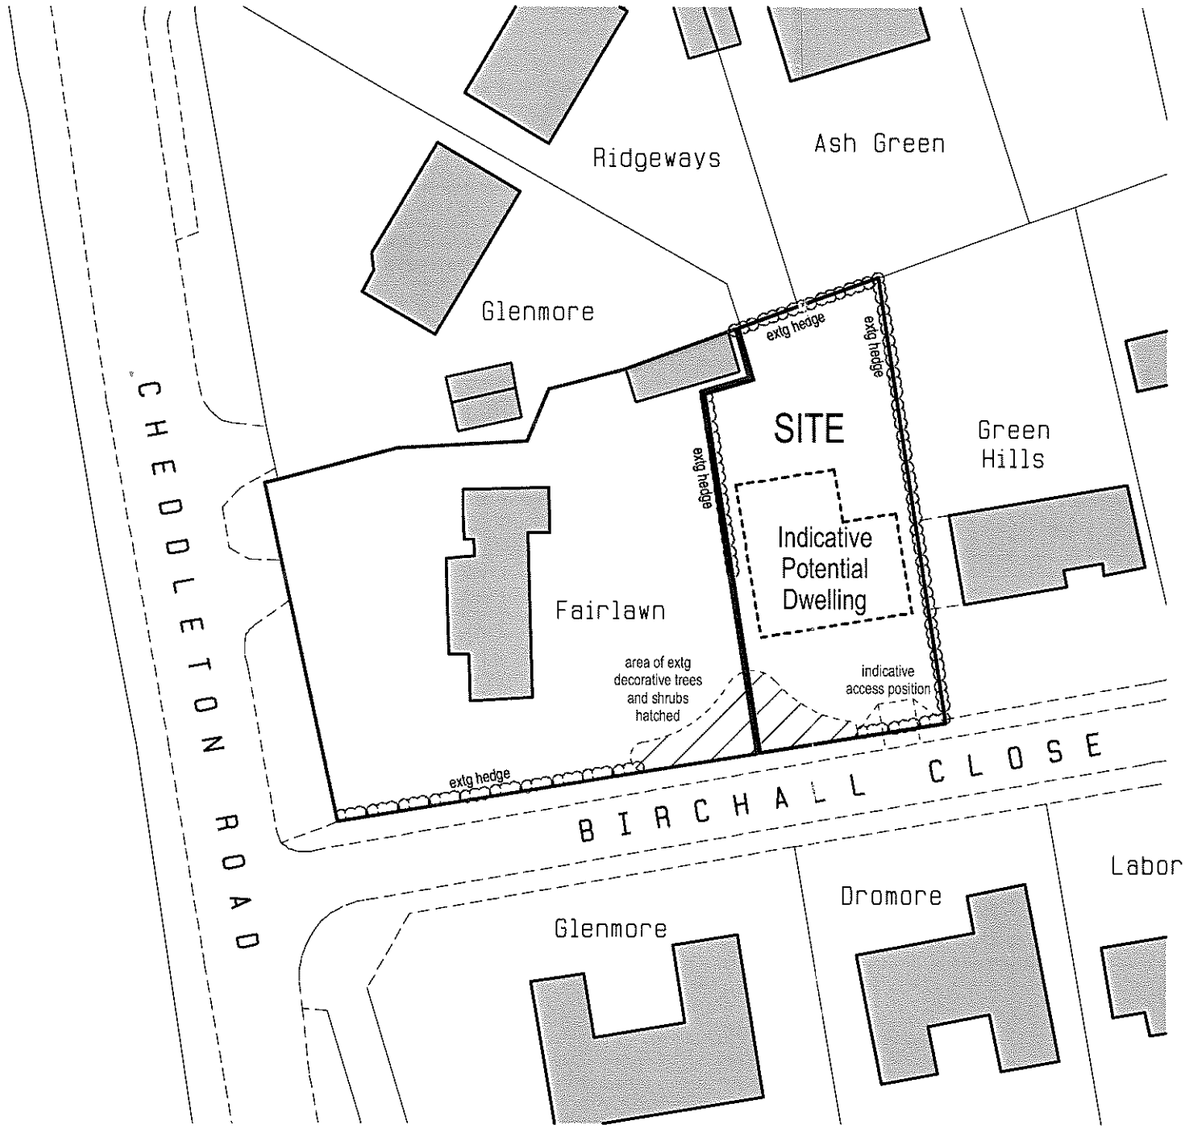

PROPOSAL SCHEME

This is an outline application for the erection of a typical 2 storey dwelling confined within the parameters indicated on plan.

Access is to be provided from Birchall Close in a position to be agreed, but suggested to be on the eastern half of the frontage, with the removal of a section of hedge.

N

0.0m 5.0m 10.0m 15.0m 20.0m 25.0m

scale bar @ 1:500

MRS. J. HODGKINSON and MRS. S. LACEY

PROPOSED DWELLING ON LAND ADJACENT TO 'FAIRLAWN', CHEDDLETON ROAD, LEEK, STAFFORDSHIRE MOORLANDS, ST13 5RB.

PLANNING PROPOSAL

SITE PLAN

Date	Sheet	Scale
APRIL 2008	A3	1:500
Drg No.	Rev.	Drawn
2008-1551-01	-	RG

SAMMONS Architectural LIMITED
Chartered Institute of Architectural Technologists

10 Cawdry Buildings, Fountain Street, Leek. ST13 6JP
Telephone + Fax 01538 386002
E-mail: sammonsltd@aol.com

This drawing is copyright. Do not scale.
All dimensions must be checked prior to commencement.

- 4 APR 2008 -