08/00560/FUL 29 FEB 2008 / SMDC

Householder Application

A1. Applicant Details

Organisation			
Name	**Title**	**Forename**	**Surname**
	Mr	J	Matthews

A1.1 Address Details

Name or flat number	Sharpcliffe Lodge
Property number or name	Sharpcliffe Lodge
Street	Sharpcliffe
Locality	Ipstones
Town	Stoke-on-Trent
County	Staffordshire
Postal Town	
Postcode	ST10 2LJ

A1.2 Communication Details

	Telephone No.	**Extn No.**
Telephone No.		
Daytime Telephone No.		
Fax No.		
Email Address		
DX Number		

1. Site Address Details

1.1 Address Details

Name or flat number	
Property number or name	Sharpcliffe Lodge
Street	Sharpcliffe
Locality	Ipstones
Town	STOKE-ON-TRENT
County	
Postal Town	
Postcode	ST10 2LJ
UPRN	0
Location	

2. Description of the Proposed Development

Development Description

UPVC Double Glazed Conservatory

3. Access

Is existing access affected?

Pedestrian _ Yes X No
Vehicular _ Yes X No

Is a new access type proposed?

Pedestrian _ Yes X No
Vehicular _ Yes X No

Disability Access

4. Other Information

Does the proposal involve the lopping or topping of trees or the removal of trees, shrubs or hedges? _ Yes X No

5. Public Rights Of Way

Do you propose to alter or divert a Public Right of Way? _ Yes X No
Is the site adjacent to a Public Right Of Way? _ Yes X No

Certificate A

I certify that:

on the day 21 days before the date of the accompanying application nobody, except the applicant, was the owner of any part of the building/land to which the application relates.

Signatory

	Title	Forename	Surname
Signatory	Mr	J	Matthews
Signature	**Electronically submitted; no signature required.**		
Date (yyyy-mm-dd)	2008-02-27		

Under the provisions of the Planning Acts, if any person issues a certificate which purports to comply with the requirements of this Act and contains a statement which he knows to be false or misleading in a material particular, he shall be guilty of an offence. Please ensure that the information you have provided is accurate.

Reference:	08/00340/ful Ipstones

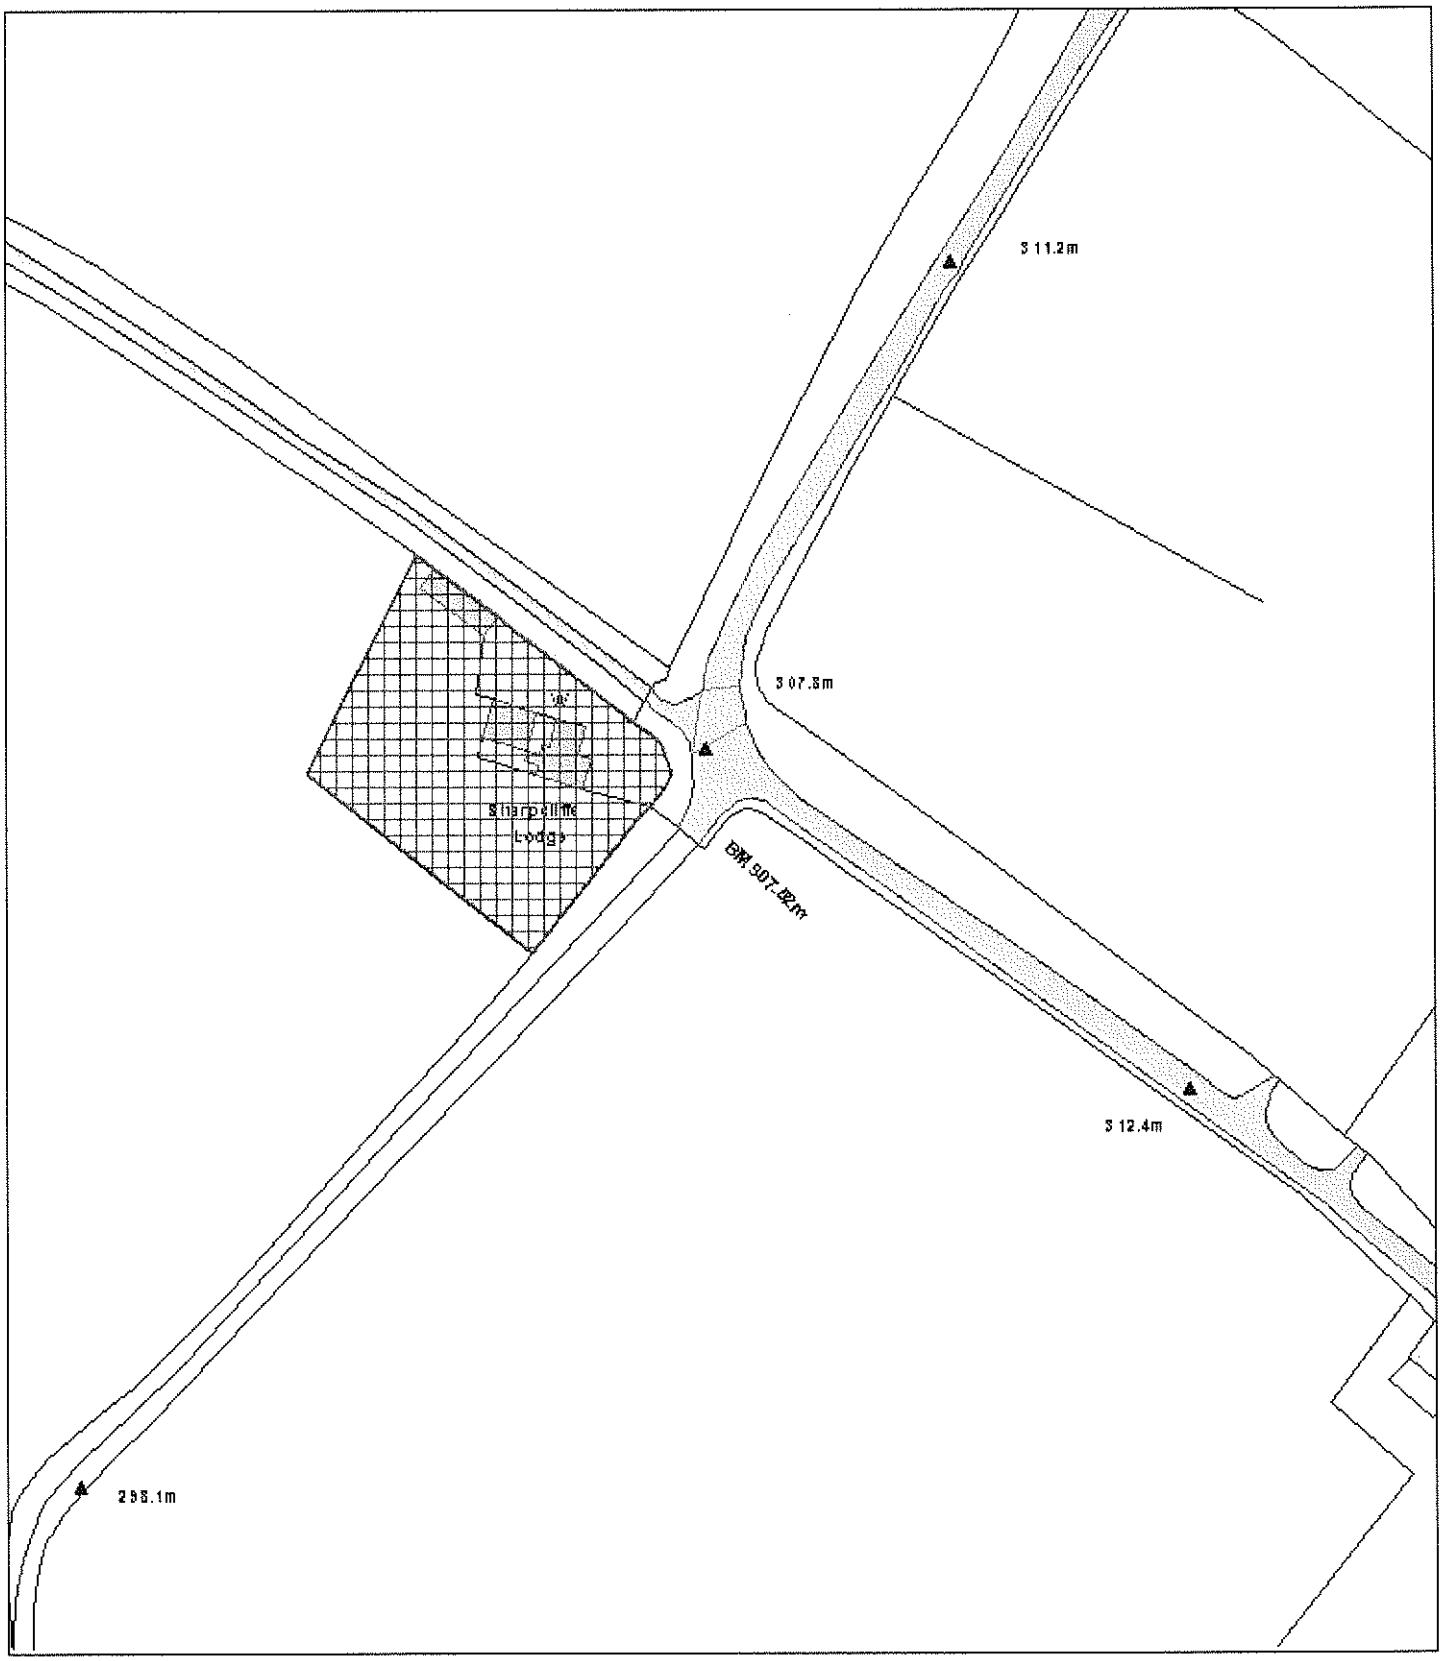

Scale : 1:1250

© Crown copyright. All rights reserved.
Staffordshire Moorlands District Council.
Licence no. 100018384. 2007.

Organisation	SMDC
Department	Planning
Comments	

08/00340 FUL

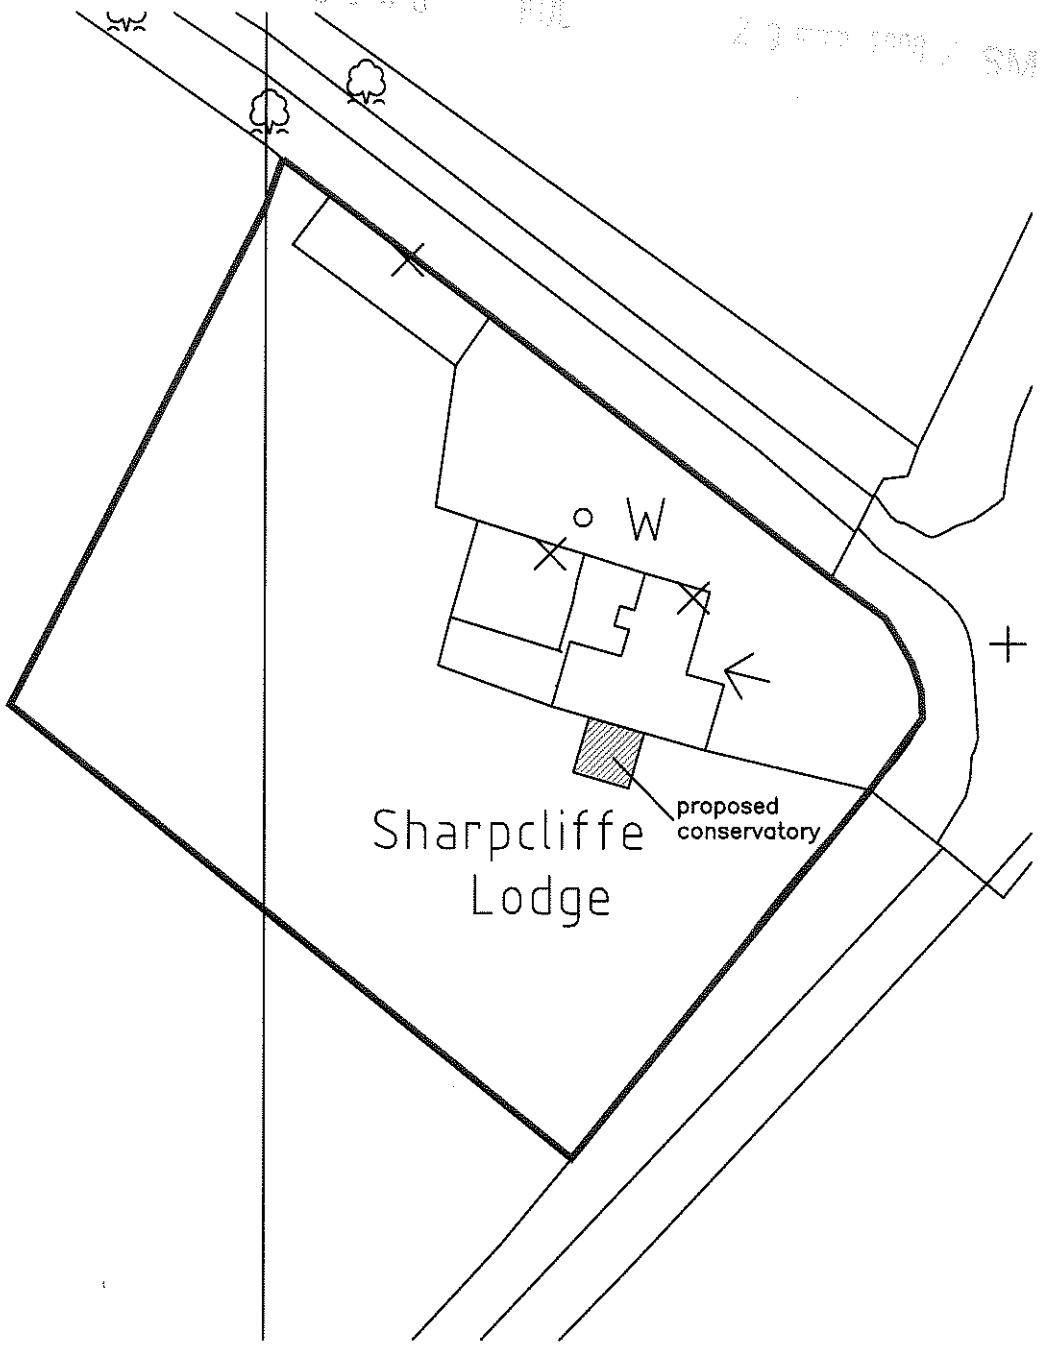

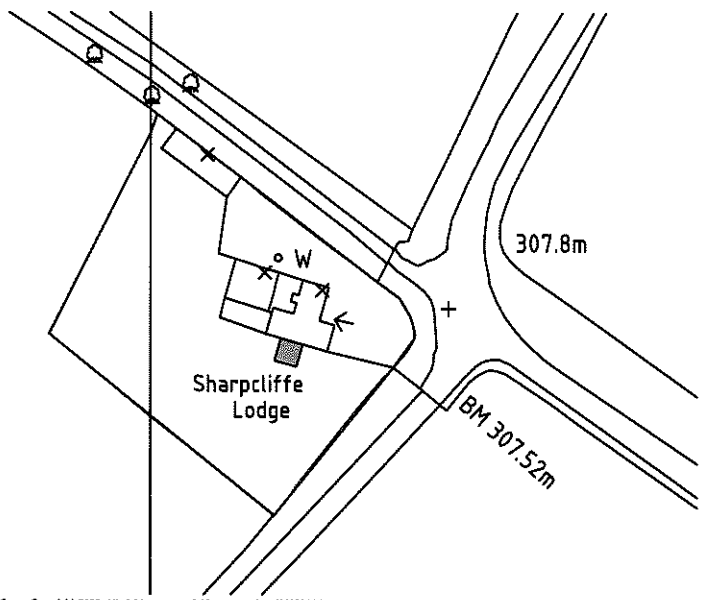

© Crown Copyright 2006. All rights reserved. Licence number 100020449

KAD
ARCHITECTURAL DESIGN & SURVEYING SERVICES

60 Pacific Road
Trentham
Stoke-On-Trent
Staffordshire
ST4 8UD

tel/fax : 01782 659733

www.kadarchitectural.co.uk
jon@kadarchitectural.co.uk

Copyright

KAD Architectural Design & Surveying Services.

This drawing and the designs depicted may not be reproduced in whole or in part without the prior written permission of KAD Architectural Design & Surveying Services

REVISIONS & PUBLICATION DATES

PROJECT NUMBER / DRAWING NUMBER

1130/08/01

CLIENT

Mr & Mrs J Matthews
Sharpcliffe Lodge
Sharpcliffe
Ipstones
Stoke-on-Trent
Staffordshire
ST10 2LJ

DRAWING TITLE

Block Plan & Location Plan

SCALE :- **printed @ A4**

1:500 & 1:1250

PROJECT

Proposed Conservatory at
Sharpcliffe Lodge
Sharpcliffe
Ipstones
Stoke-on-Trent
Staffordshire
ST10 2LJ