part one

STAFFORDSHIRE
moorlands
DISTRICT COUNCIL

Planning Service

MOORLANDS HOUSE, STOCKWELL STREET, LEEK, STAFFORDSHIRE
MOORLANDS. ST13 6HQ TEL: (01538) 483550 FAX: (01538) 483586

25 FEB 2008

Householder Planning Application

Please use this form if you intend to extend your house or to erect any other buildings or structures for domestic purposes within the boundary of your property.

Please read the notes on the reverse of this form before you complete it.

1. APPLICANT	**2. AGENT**
Name: Mr Nixon	Name: Mr Nixon
Address: 25 Minerva Close, Knypersley, S-O-T, Staffs ST8 6SZ	Address: 25 Minerva Close, Knypersley, S-O-T, Staffs ST8 6SZ
Tel. No.: 07917288149	Tel. No.: 07917288149

3. Address or location of proposed development.	As Above
4. Description of proposed development and the purpose for which it will be used.	Extension to existing dwelling for private use
5. Type and colour of external materials to be used for walls and roof.	Roof: Interlocking concrete tiles to match existing Walls: Facing brickwork to match existing

6. Do you propose to: (Delete as appropriate)

i)	Demolish any buildings or structures?	NO			
ii)	Fell any trees or shrubs?	NO	(If 'YES' show their position on your plans)		
iii)	Construct a new access to a highway?	Vehicular	NO	Pedestrian	NO
iv)	Alter an existing access to a highway?	Vehicular	NO	Pedestrian	NO

7. Have there been any previous extensions to the dwelling since it was built? NO If 'YES' please give brief details:-

8. FORMAL APPLICATION
I hereby apply for planning permission to carry out the development described in this application and the accompanying plans.


Signed: J J Nixon Date: 21-FEB-08

TOWN AND COUNTRY PLANNING ACT, 1990 : CERTIFICATE UNDER SECTION 65
CERTIFICATE A

I hereby certify that:-

1. No person other than the applicant was an owner of any part of the land to which the application relates at the beginning of the period 20 days before the date of this application.
2. None of the land to which the application relates is, or forms part of, an agricultural holding. (Delete the whole of 2 if the site is an agricultural holding)
3. Signed: J J Nixon Date: 21-FEB-08

Mr Nixon,
Extension To Existing Dwelling,
25 Minerva Close,
Knypersley

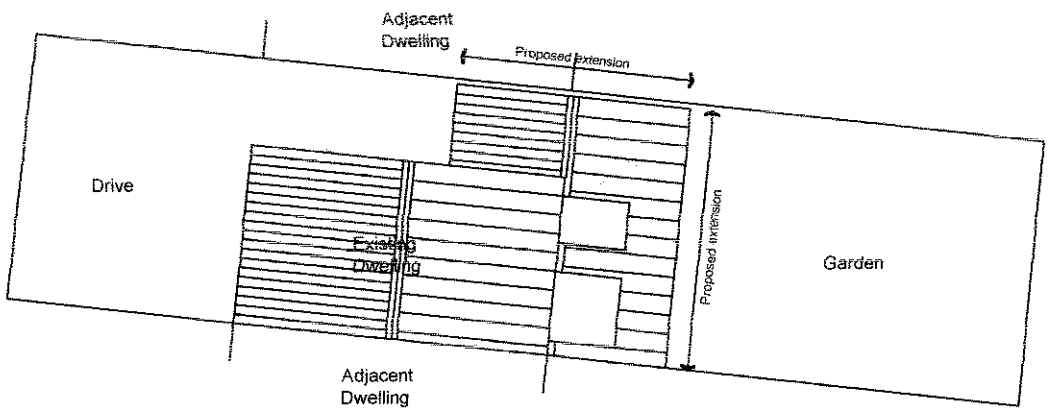

Proposed Site Plan

Proposed Site Plan
Drawing No: 03
Scale 1 : 200

Mr Nixon,
Extension To Existing Dwelling,
25 Minerva Close,
Knypersley


N



Location Plan

Location Plan
Drawing No: 04
Scale 1 : 1250

Reference:	08/00427/FUL Biddulph

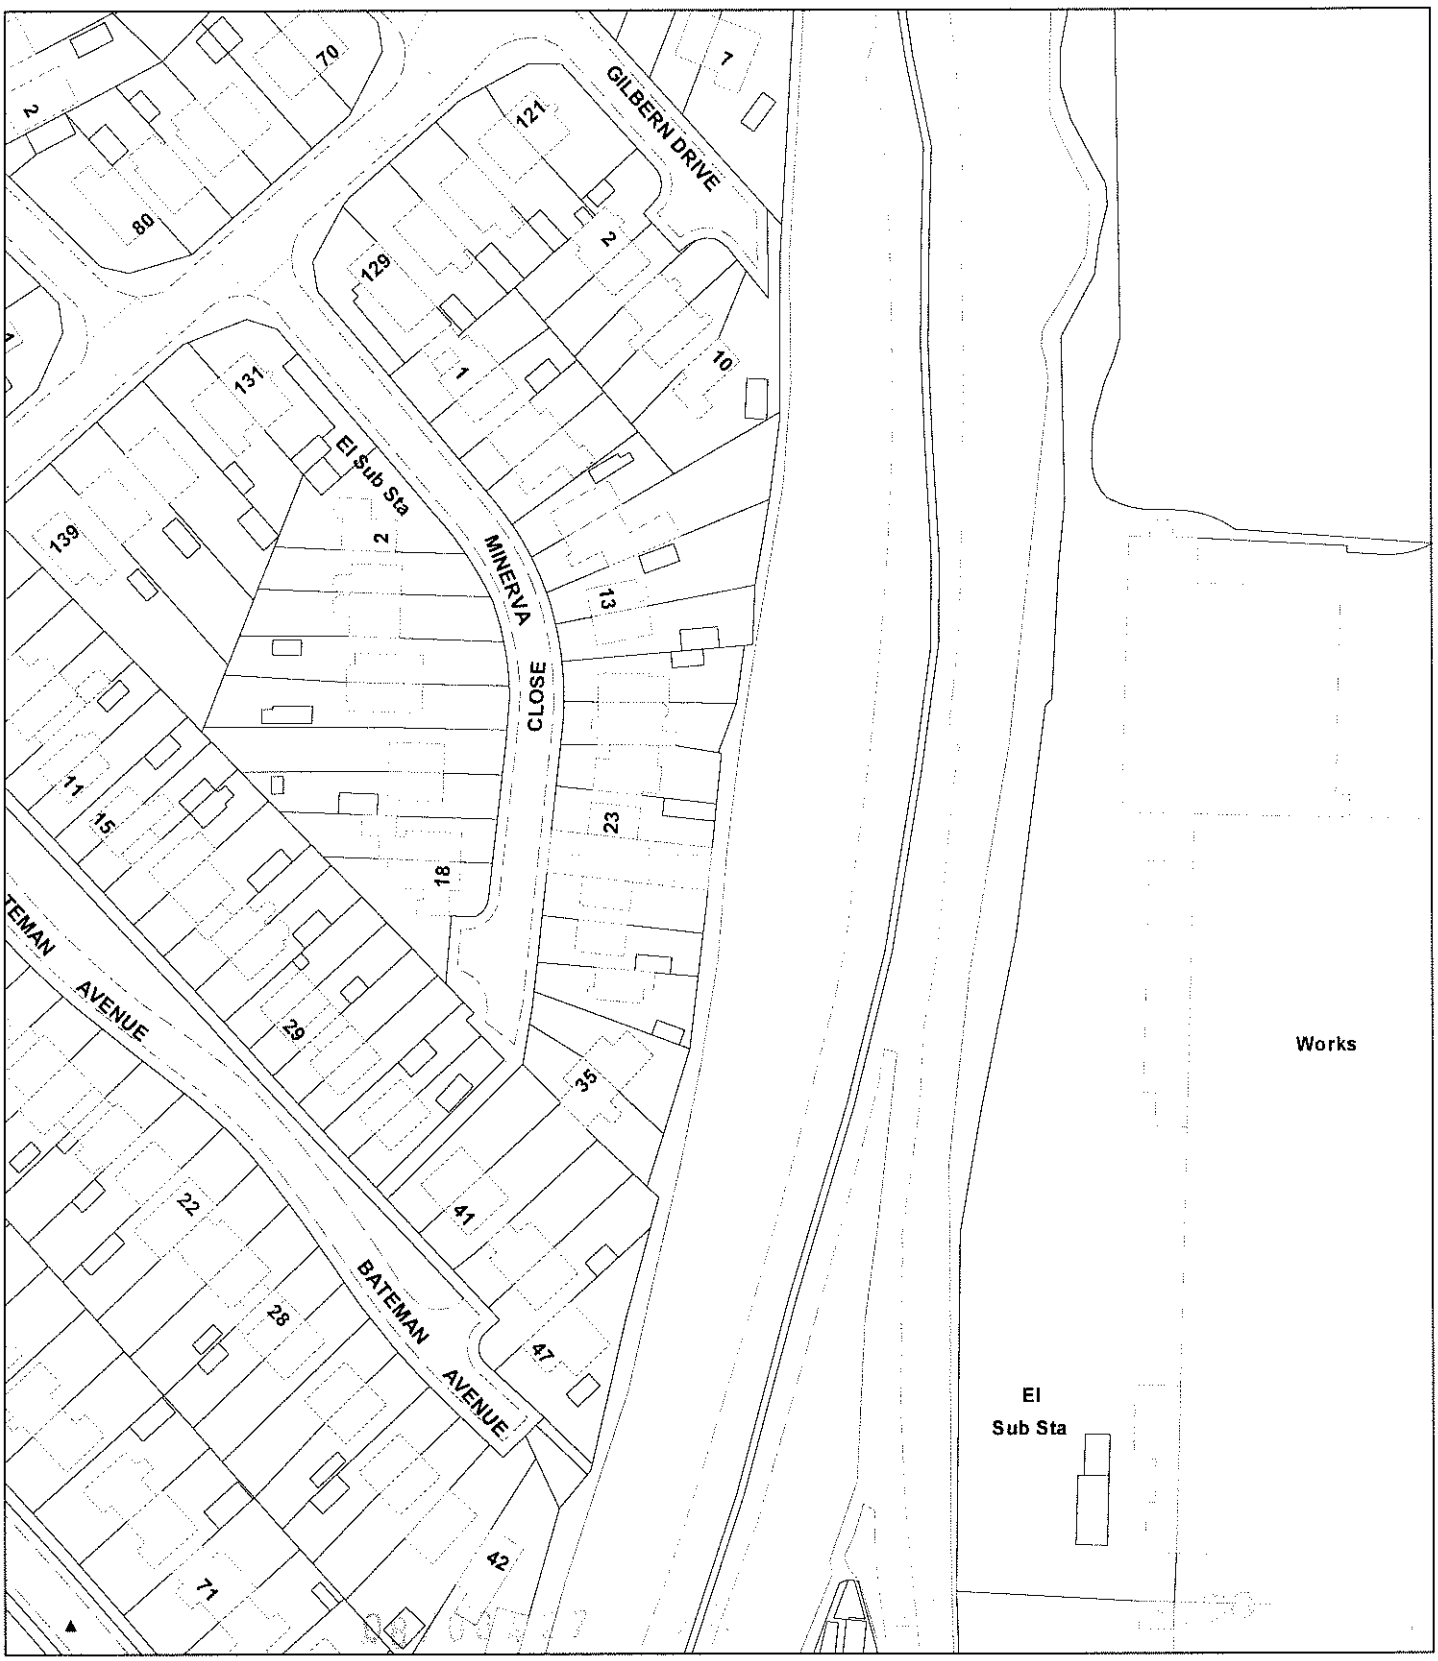

Scale : 1:1250

© Crown copyright. All rights reserved.
Staffordshire Moorlands District Council.
Licence no. 100018384. 2007.

Organisation	Not Set
Department	Not Set
Comments	Not Set