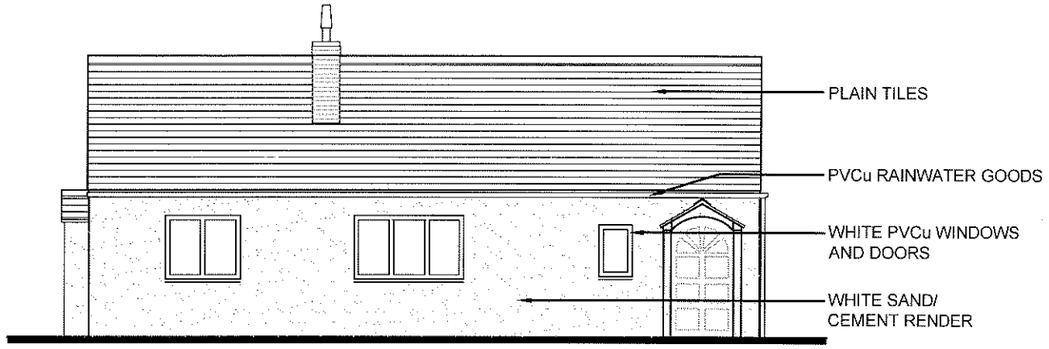

NORTH ELEVATION

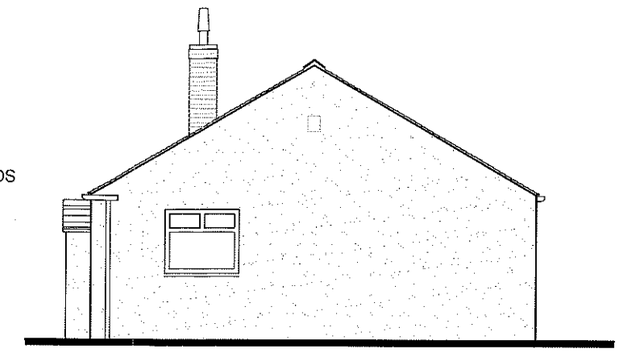

WEST ELEVATION

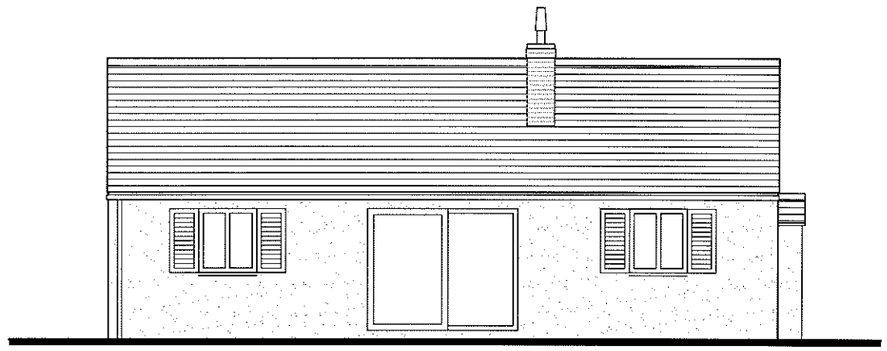

SOUTH ELEVATION

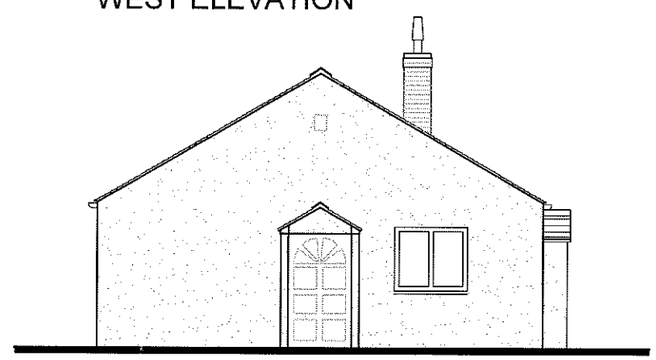

EAST ELEVATION

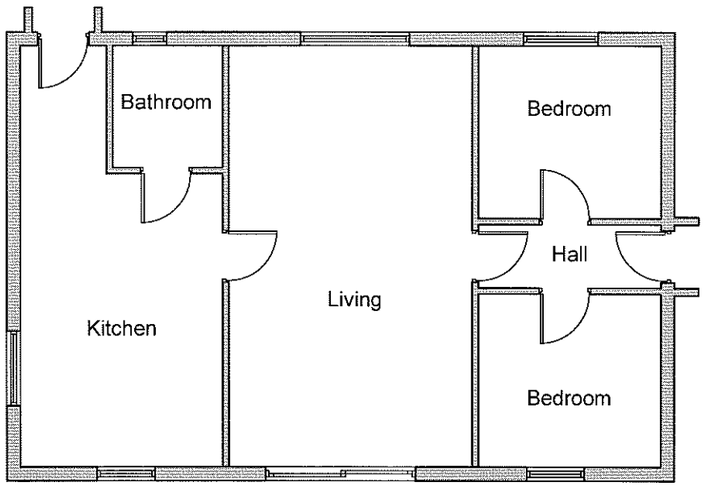

PLAN

Copyright of this drawing is vested in the Architect and it must not be copied or reproduced without consent. Figured dimensions only are to be taken from this drawing. All contractors must visit the site and be responsible for taking and checking all dimensions relative to their work. Hulme Upright Manning to be advised of any variation between drawings and site conditions.
DO NOT SCALE OFF THIS DRAWING.....IF IN DOUBT ASK

Rev.	Drawn	Comments	Date

HULME UPRIGHT MANNING
ARCHITECTS TOWN PLANNERS INTERIOR DESIGNERS

Highpoint
Festival Park
Hanley
Stoke-on-Trent
ST1 5SH

LEEK
MANCHESTER
STOKE-ON-TRENT

Tel: 01782 208600
Fax: 01782 206080

Email - stoke@hum-arch.co.uk

Client

Mrs C J Chesters

Project

Proposed Replacement Dwelling
Sunnyside, Winnothdale, Tean, Staffs

Title

Plans & Elevations of Existing Dwelling

Status

Planning

Date Mar 08 Drawn IBS

Scale 1:100 Checked

Job Ref. Drawing No. Revision

20614 AS [0] 06

Computer File Ref: H: