STAFFORDSHIRE
moorlands
DISTRICT COUNCIL
ACHIEVING · EXCELLENCE

PART ONE

# Planning Service

MOORLANDS HOUSE, STOCKWELL STREET, LEEK, STAFFORDSHIRE
MOORLANDS. ST13 6HQ TEL: (01538) 483550 FAX: (01538) 483586

# Householder Planning Application

Please use this form if you intend to extend your house or to erect any other buildings or structures for domestic purposes within the boundary of your property.

**Please read the notes on the reverse of this form before you complete it.**

| | |
|---|---|
| **1. APPLICANT** KAREN SIMMS AND<br>Name: MR DEAN SIMMS<br>Address: 2, MILLSTONE EDGE<br>CHEDDLETON, ST13 7DJ<br>Tel. No.: 01782 551016 | **2. AGENT**<br>Name:<br>Address:<br>Tel. No.: |
| **3.** Address or location of proposed development. | 2, MILLSTONE EDGE, CHEDDLETON STAFFORDSHIRE ST13 7DJ. |
| **4.** Description of proposed development and the purpose for which it will be used. | SINGLE STOREY EXTENSION TO THE REAR FOR UTILITY ROOM AND TOILET. |
| **5.** Type and colour of external materials to be used for walls and roof. | TO MATCH EXISTING BRICKWORK |

**6.** Do you propose to: (Delete as appropriate)

| | | | | | |
|---|---|---|---|---|---|
| i) | Demolish any buildings or structures? | ~~YES~~/NO ) | (If 'YES' show their position on your plans) | | |
| ii) | Fell any trees or shrubs? | ~~YES~~/NO ) | | | |
| iii) | Construct a new access to a highway? | Vehicular | ~~YES~~/NO | Pedestrian | YES/NO |
| iv) | Alter an existing access to a highway? | Vehicular | ~~YES~~/NO | Pedestrian | ~~YES~~/NO |

**7.** Have there been any previous extensions to the dwelling since it was built? YES/~~NO~~ If 'YES' please give brief details:-
CONSERVATORY TO THE REAR.

**8.** FORMAL APPLICATION
~~I/We~~ hereby apply for planning permission to carry out the development described in this application and the accompanying plans.

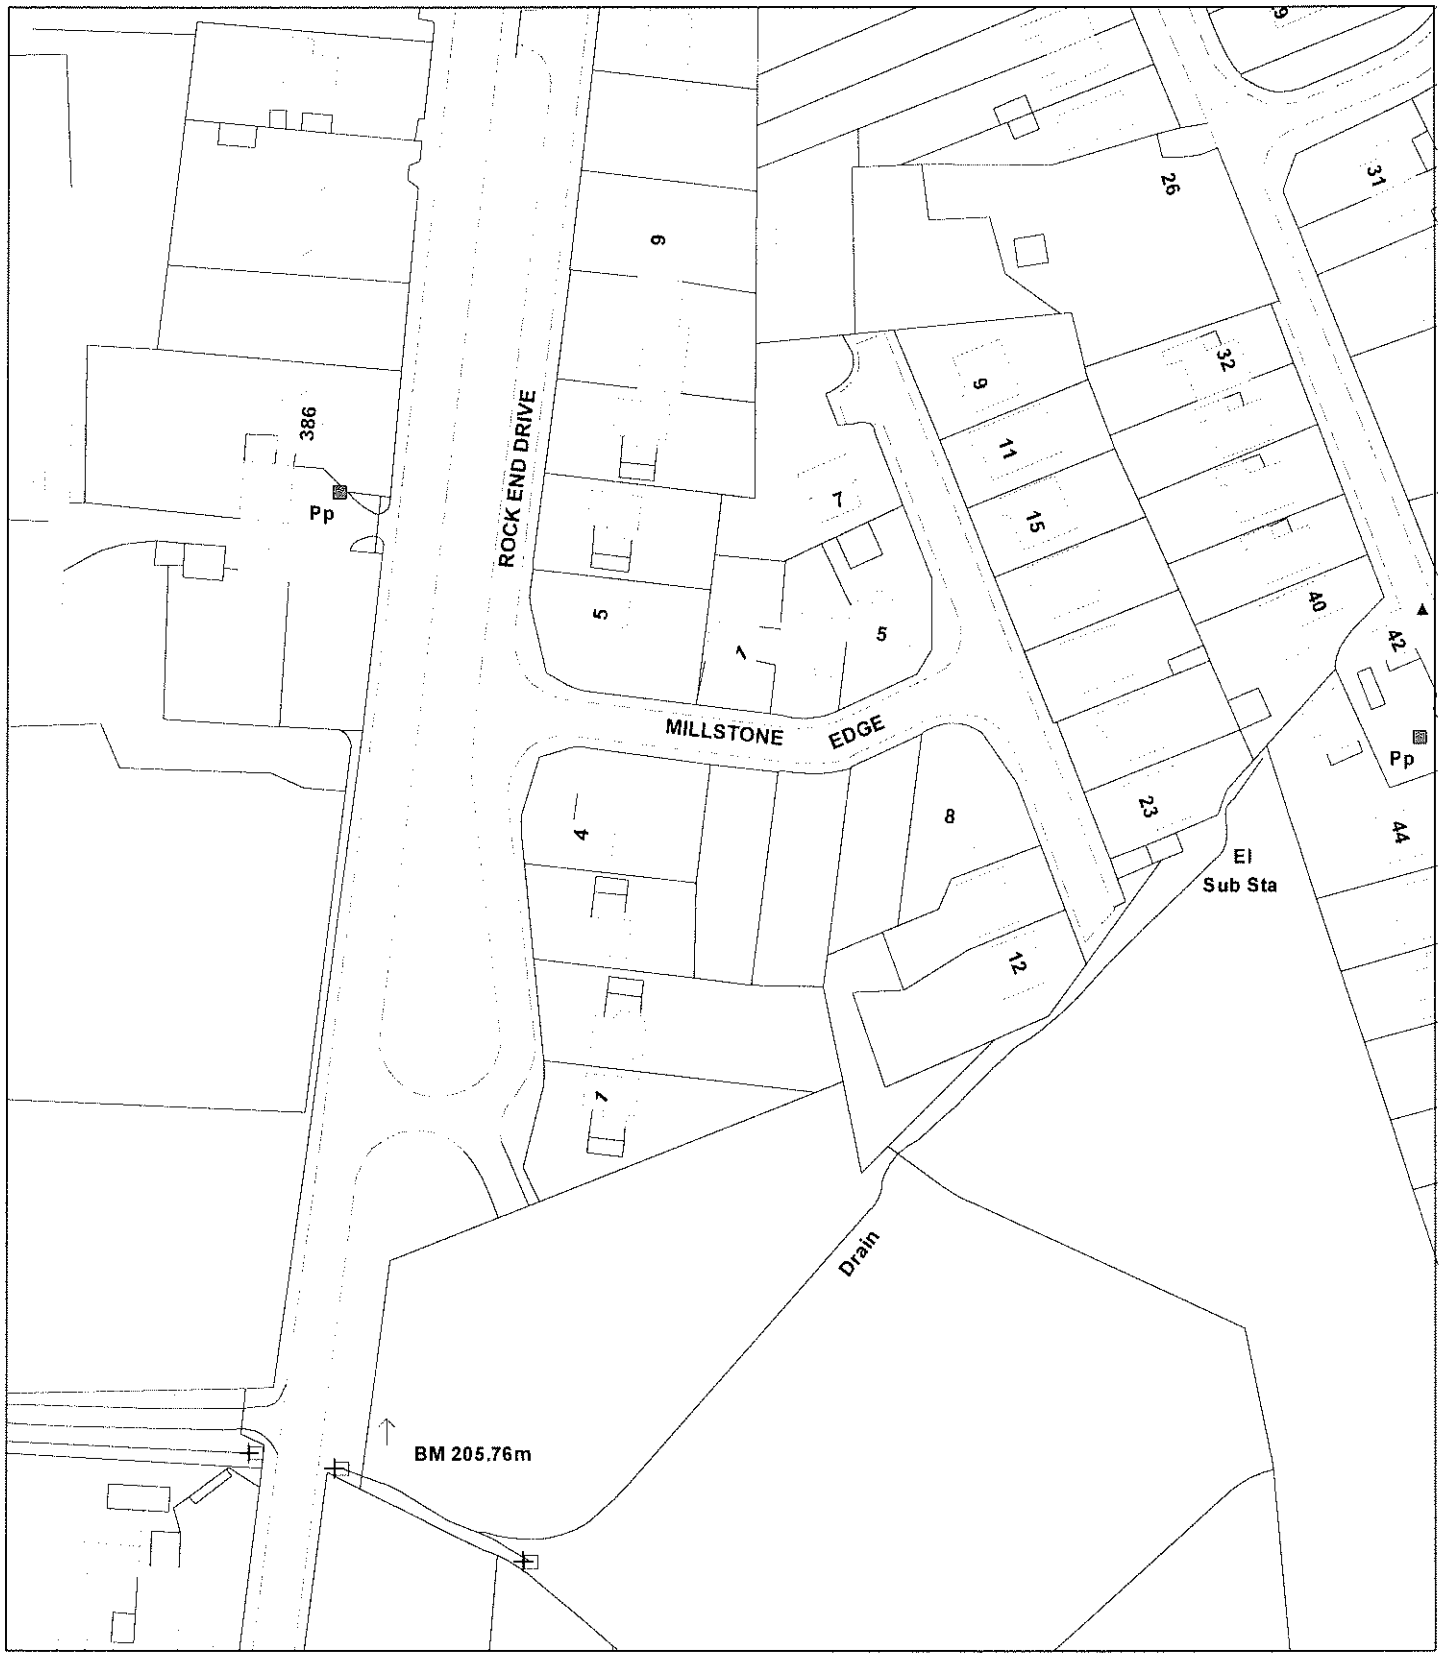
Signed: ..... Date: 27th/02/2008

**TOWN AND COUNTRY PLANNING ACT, 1990 : CERTIFICATE UNDER SECTION 65**
**CERTIFICATE A**

I hereby certify that:-

1. No person other than the applicant was an owner of any part of the land to which the application relates at the beginning of the period 20 days before the date of this application.
2. None of the land to which the application relates is, or forms part of, an agricultural holding. (Delete the whole of 2 if the site is an agricultural holding)
3. Signed: ..... Date: 27/02/2008

| Reference: | 08/00727/FUL<br>Cheddleton |
|---|---|





**Scale :** 1:1250

This copy has been produced specifically for the Map Return Scheme purposes only. No further copies may be made.

© Crown copyright. All rights reserved.
Staffordshire Moorlands District Council. Licence no. 100018384. 2007.

| | |
|---|---|
| **Organisation** | Not Set |
| **Department** | Not Set |
| **Description** | |

| Reference: | 2 Millstone Edge, Cheddleton,<br>Staffordshire Moorlands, ST13 7DJ. |
|---|---|

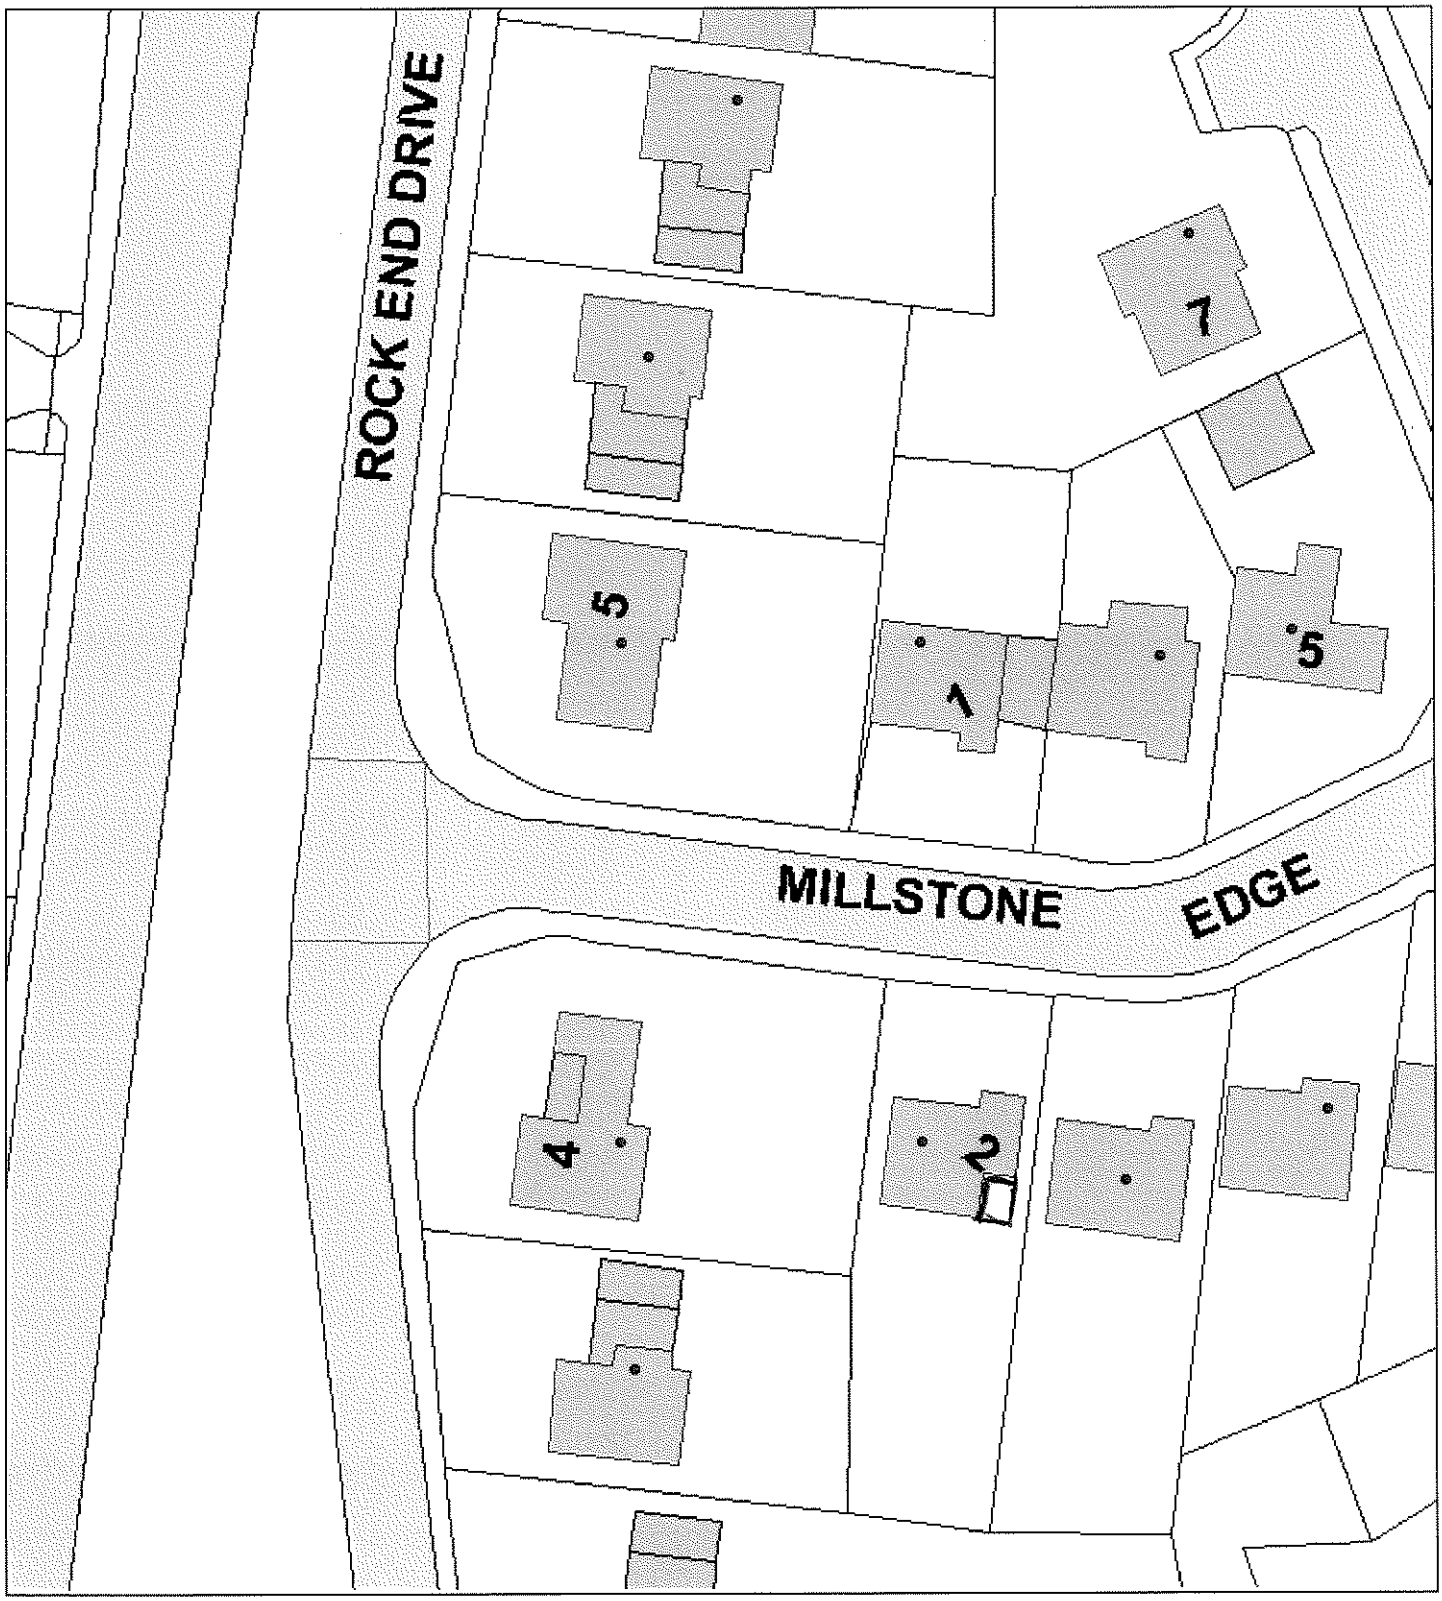


**Scale :** 1:500

© Crown copyright. All rights reserved.
Staffordshire Moorlands District Council.
Licence no. 100018384. 2007.

| | |
|---|---|
| **Date** | 12 March 2008 |
| **Organisation** | Staffordshire Moorlands DC |
| **Department** | Housing Policy and Standards |
| **Comments** | Planning Application. |