17 MAR 2007

STAFFORDSHIRE
moorlands
DISTRICT COUNCIL

Planning Service

MOORLANDS HOUSE, STOCKWELL STREET, LEEK, STAFFORDSHIRE
MOORLANDS. ST13 6HQ TEL: (01538) 483550 FAX: (01538) 483586

Householder Planning Application

part one

Please use this form if you intend to extend your house or to erect any other buildings or structures for domestic purposes within the boundary of your property.

Please read the notes on the reverse of this form before you complete it.

1. APPLICANT Name: MR. S. MOORES Address: FIR TREE COTTAGE, NEWTOWN BIDDULPH, ST8 7SW Tel. No.: 07976694122	**2. AGENT** Name: Address: Tel. No.:
3. Address or location of proposed development.	AS APPLICANT
4. Description of proposed development and the purpose for which it will be used.	SUNLOUNGE
5. Type and colour of external materials to be used for walls and roof.	STONE AND TILE TO MATCH EXISTING

6. Do you propose to: (Delete as appropriate)

			(If 'YES' show their position on your plans)			
i)	Demolish any buildings or structures?	YES/NO)				
ii)	Fell any trees or shrubs?	YES/NO)				
iii)	Construct a new access to a highway?	Vehicular	YES/NO	Pedestrian	YES/NO	
iv)	Alter an existing access to a highway?	Vehicular	YES/NO	Pedestrian	YES/NO	

7. Have there been any previous extensions to the dwelling since it was built? YES/NO If 'YES' please give brief details:-
DETACHED SINGLE GARAGE BUILT WITH PLANNING PERMISSION

8. FORMAL APPLICATION
I/We hereby apply for planning permission to carry out the development described in this application and the accompanying plans.

Signed: M C ..... Date: 10-03-2008

TOWN AND COUNTRY PLANNING ACT, 1990 : CERTIFICATE UNDER SECTION 65
CERTIFICATE A

ertify that:-


erson other than the applicant was an owner of any part of the land to which the application relates at the ning of the period 20 days before the date of this application.

f the land to which the application relates is, or forms part of, an agricultural holding.
the whole of 2 if the site is an agricultural holding)

M C ..... Date: 10-03-2008


Biddulph Park Rd
Newtown Rd
Rd
DO LOCATION
EE COTTAGE
EWTOW
IDDULPH

Reference:	08/00728/FUL RUSHTON

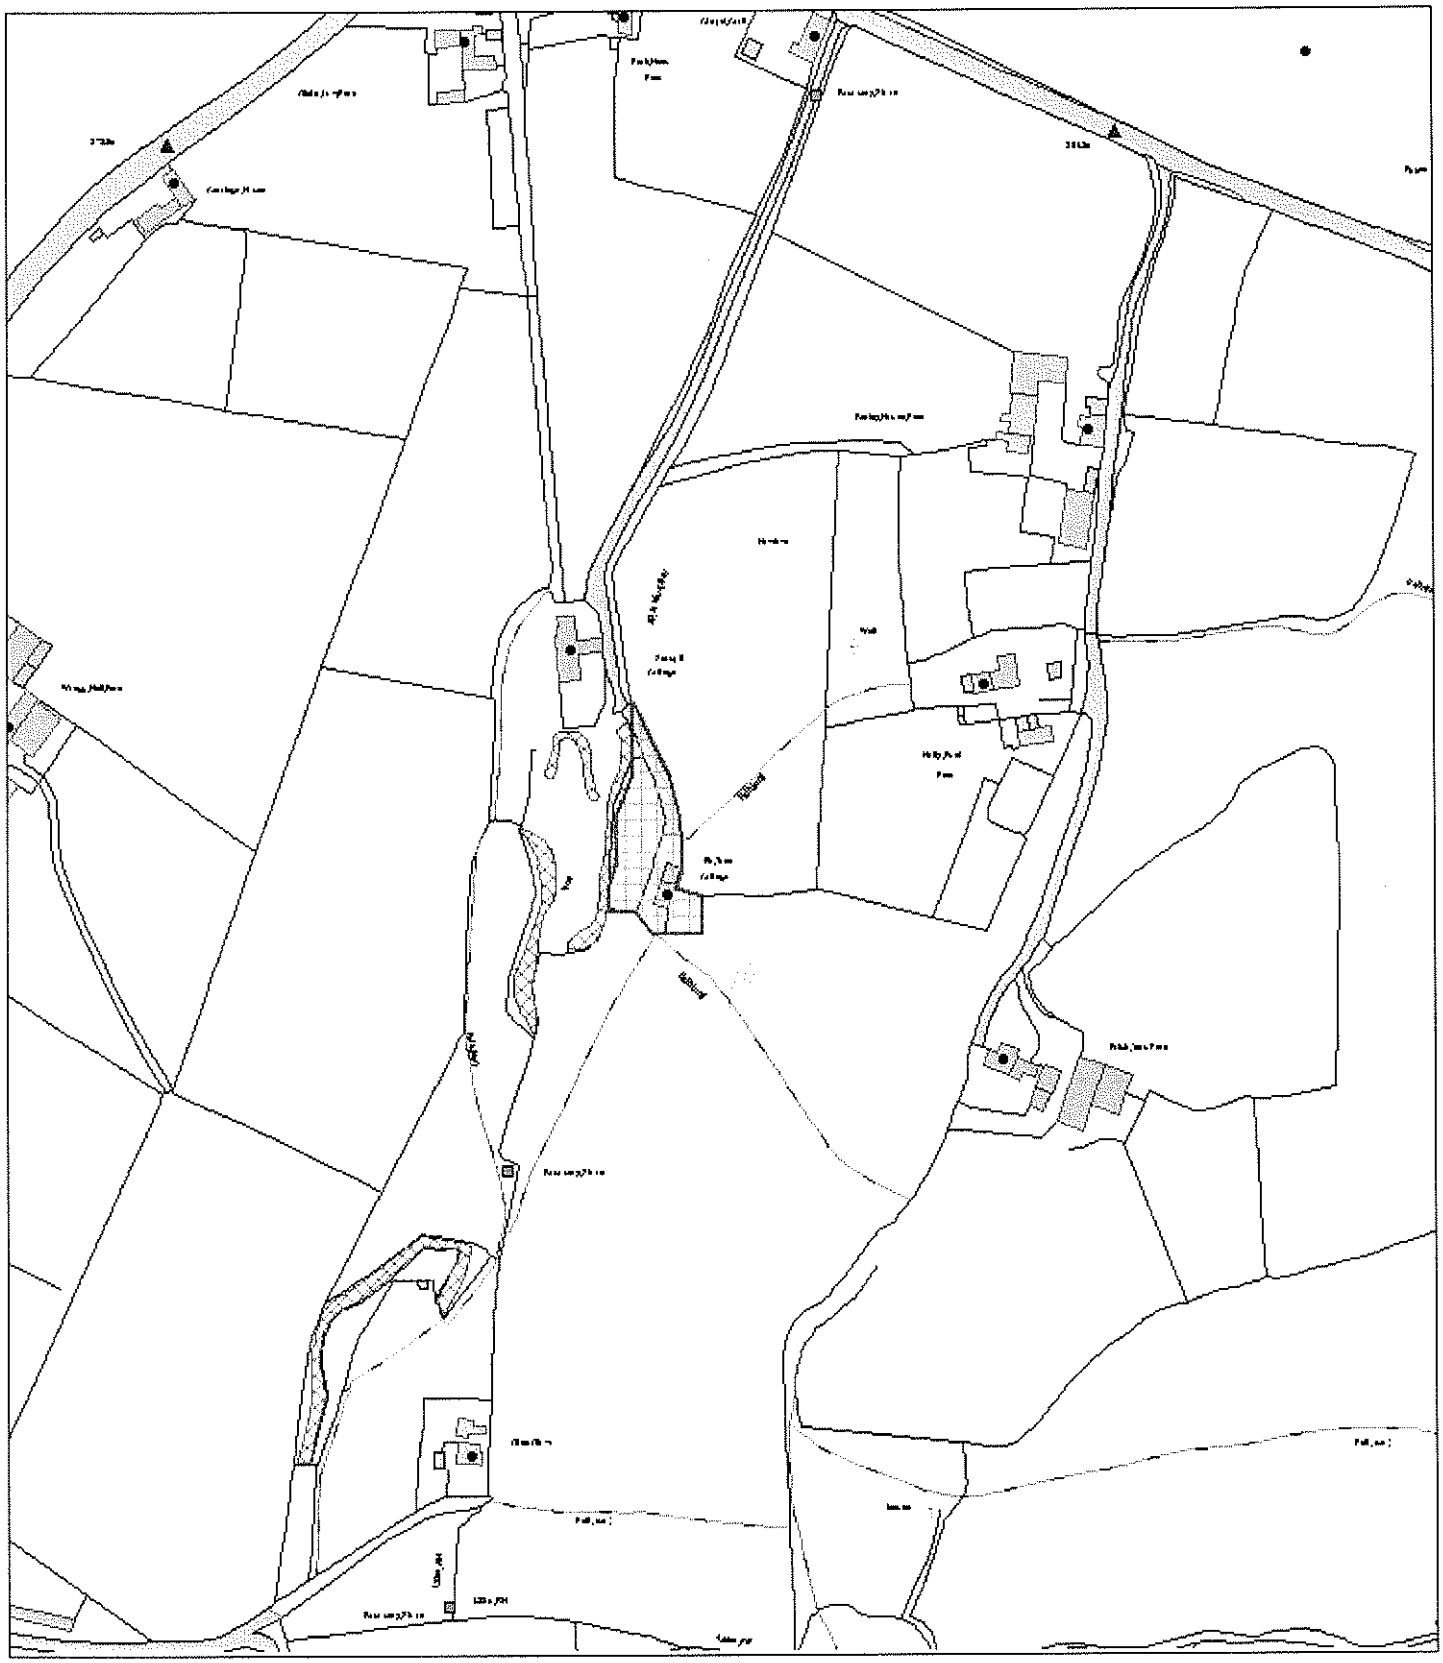


Scale : 1:2500

This copy has been produced specifically for the Map Return Scheme purposes only. No further copies may be made.

© Crown copyright. All rights reserved.
Staffordshire Moorlands District Council. Licence no. 100018384. 2007.

Organisation	SMDC
Department	Planning
Description	

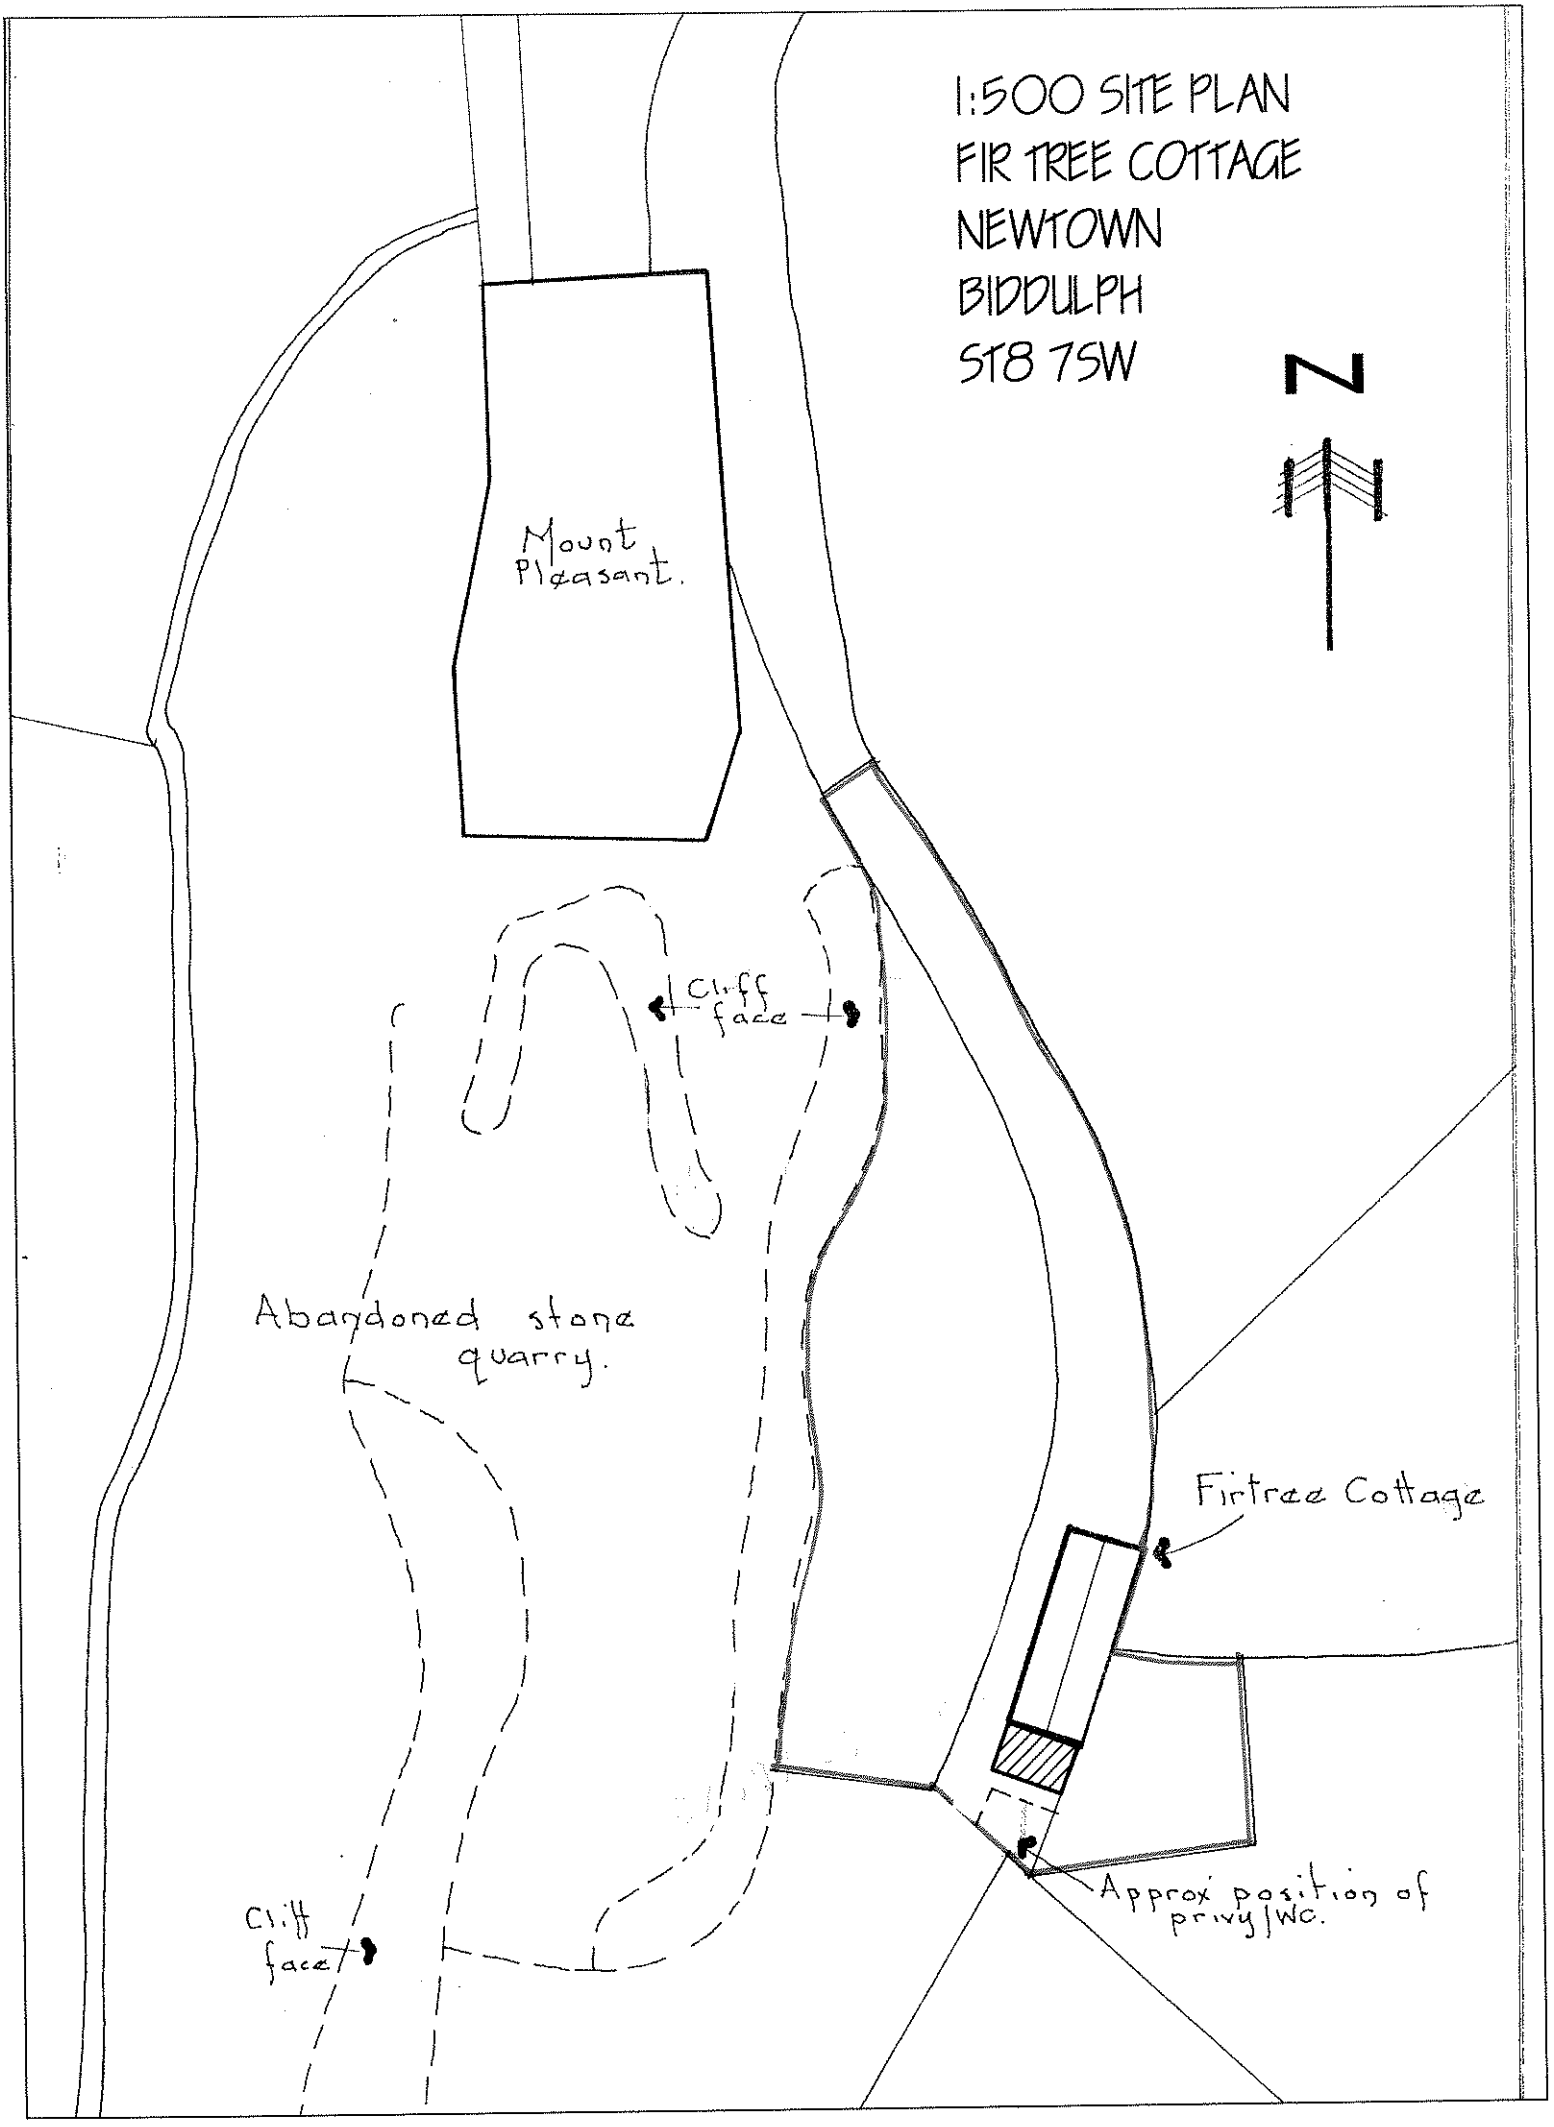
1:500 SITE PLAN
FIR TREE COTTAGE
NEWTOWN
BIDDULPH
ST8 7SW
N
Mount Pleasant.
Cliff face
Abandoned stone quarry.
Firtree Cottage
Approx position of privy/WC.
Cliff face