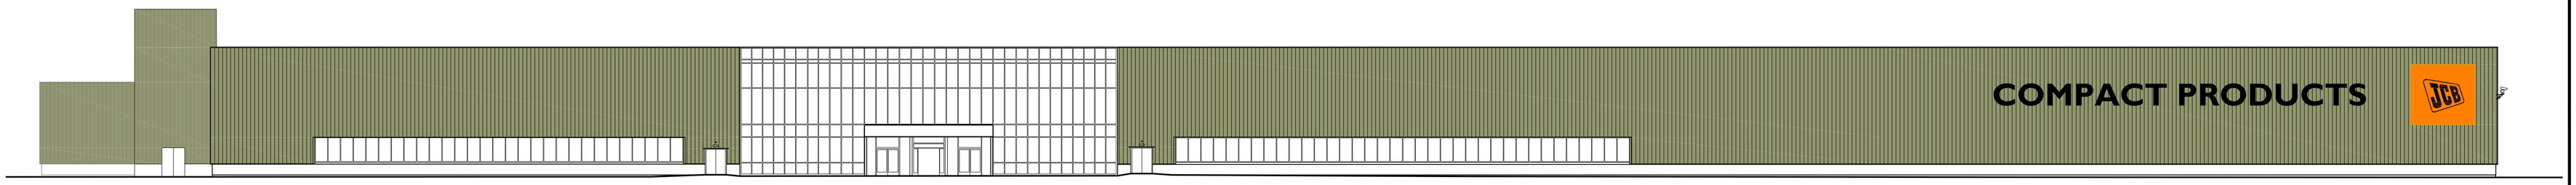

Datum 180.00m

Existing Front Elevation

Scale: 1:250

Existing JCB illuminated signage to be removed and replaced with new 12.31x 4.75m Illuminated signage. Existing Compact Products lettering to be repositioned and lighting units replaced with new LED modules Refer to Estate Signs & Print Photo Montages

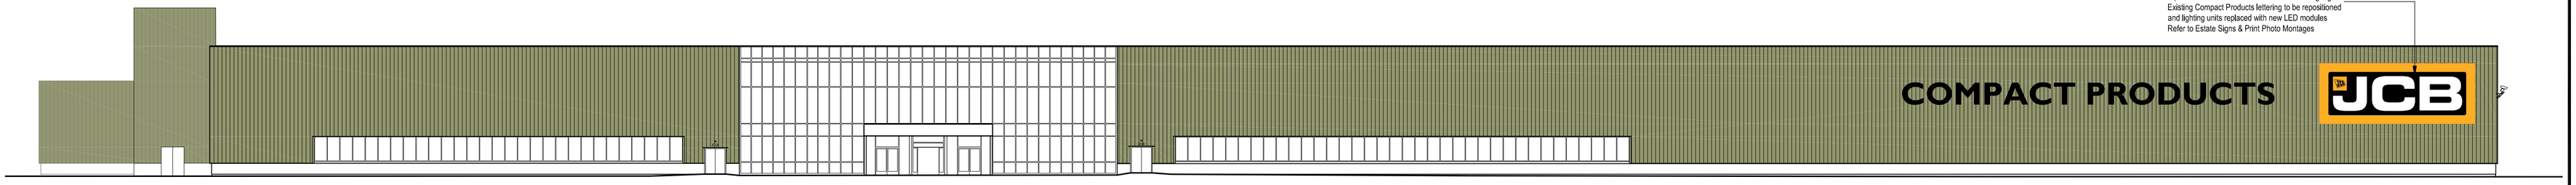

Datum 180.00m

Proposed Front Elevation

Scale: 1:250

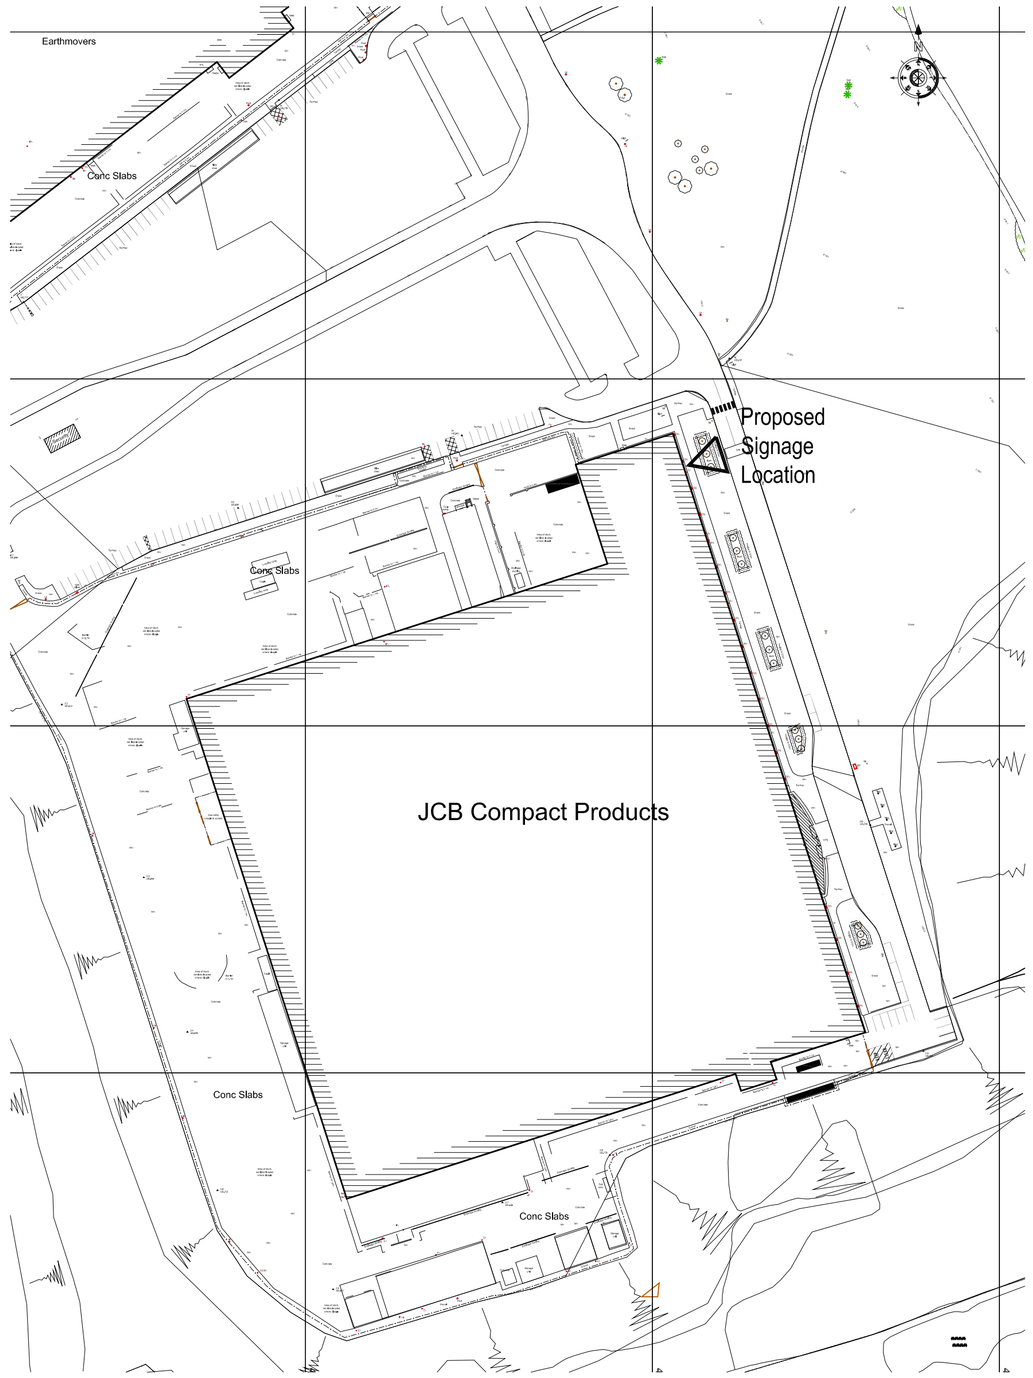

Signage Location Plan

Scale: 1:1250

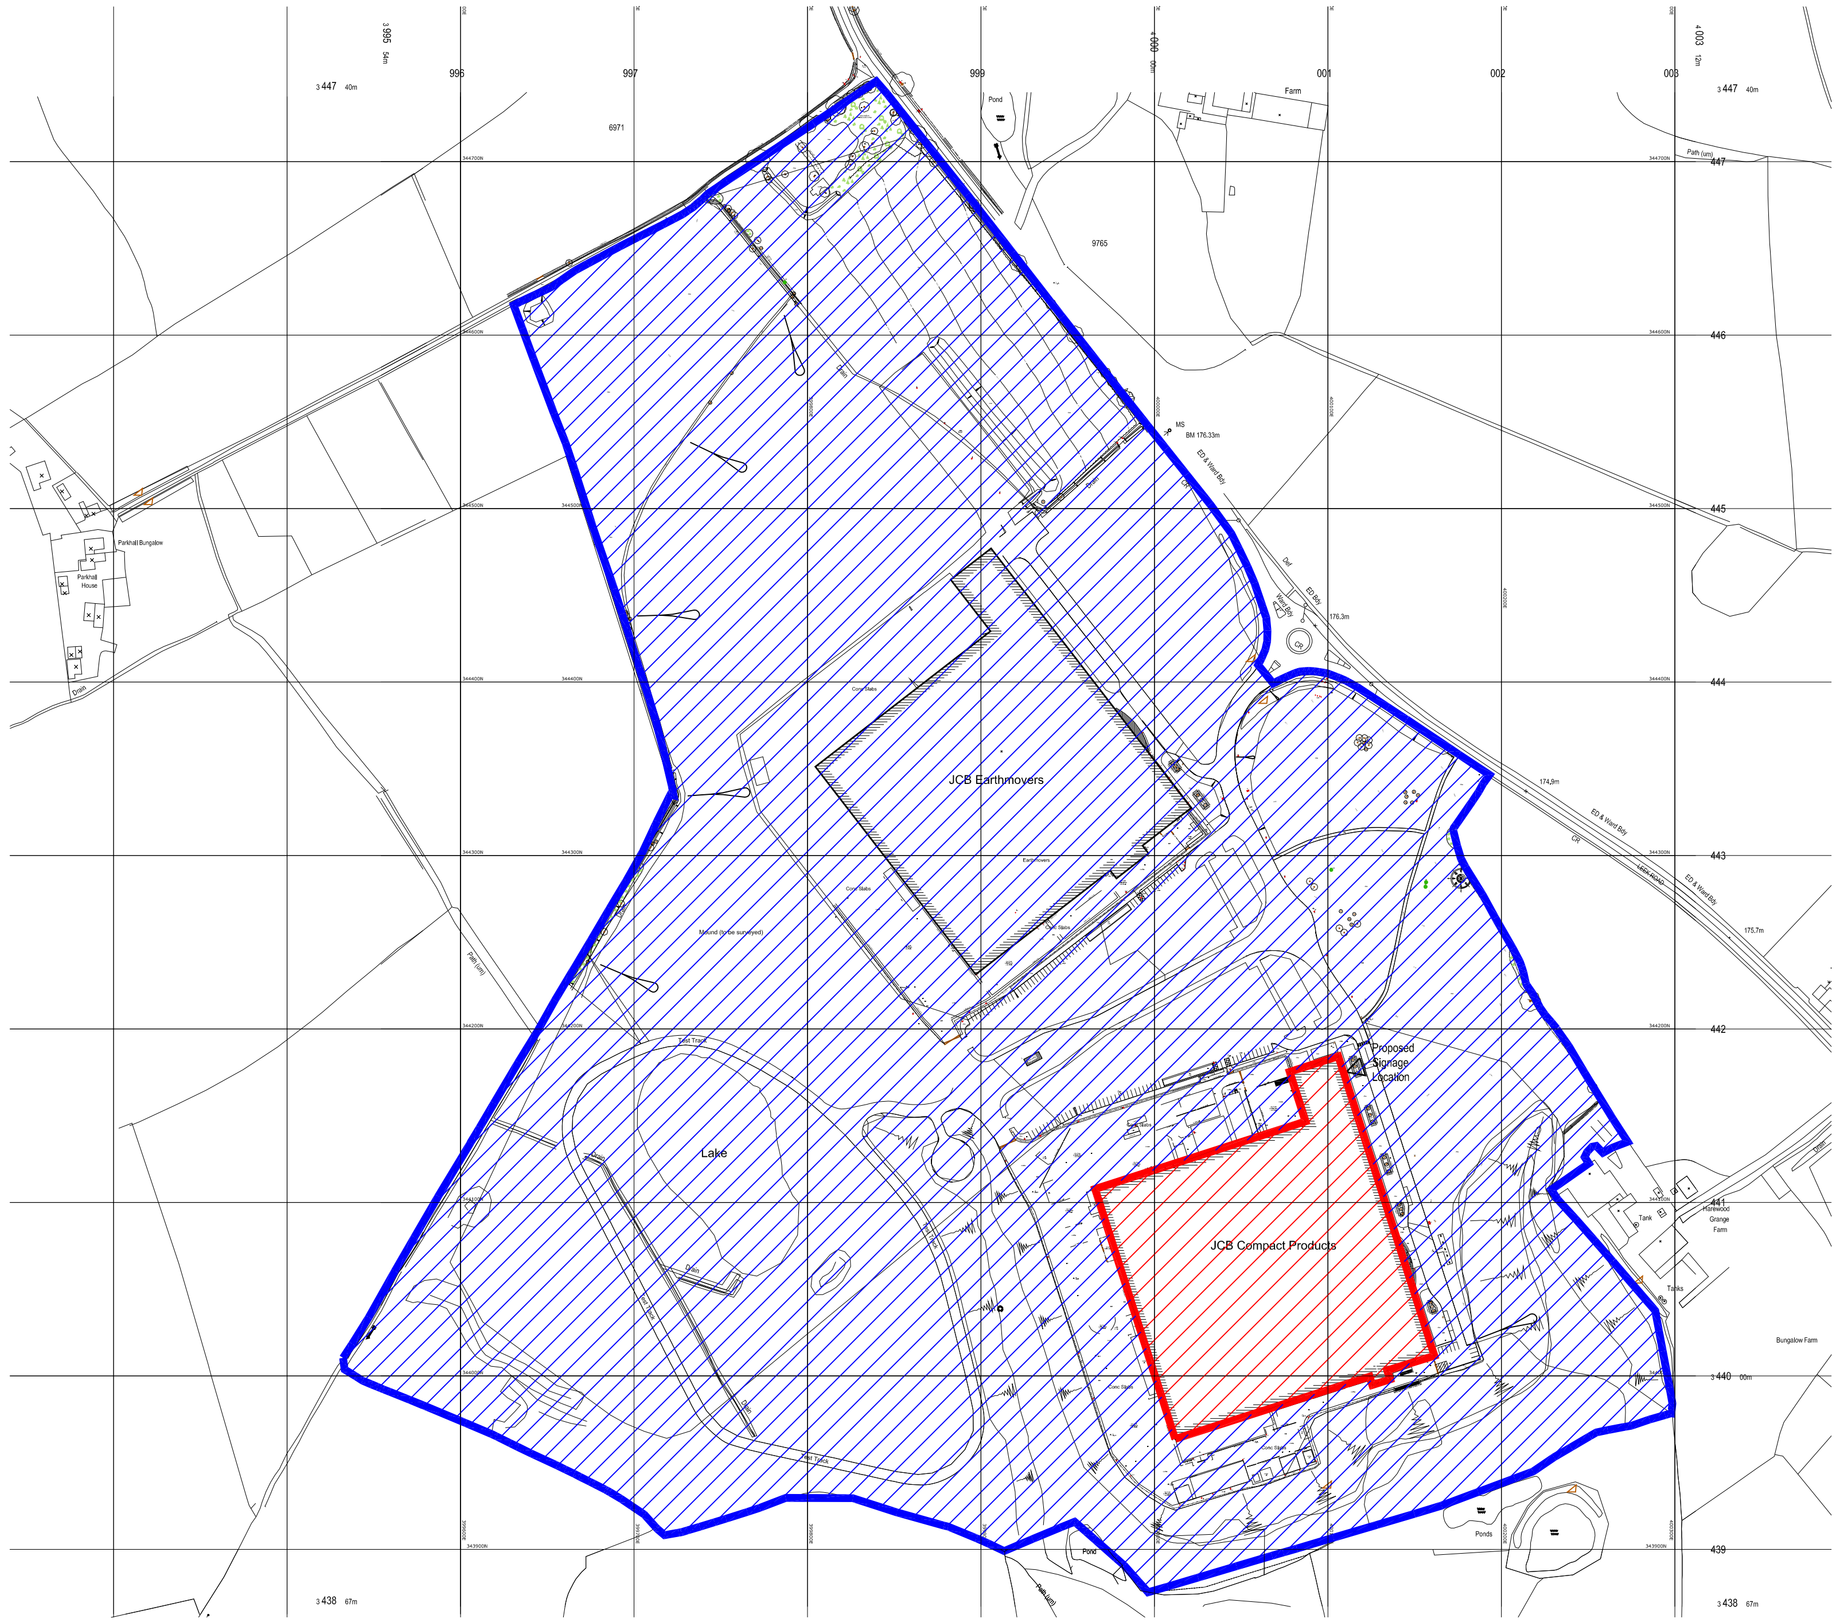

Location / Site Plan

Scale: 1:2500

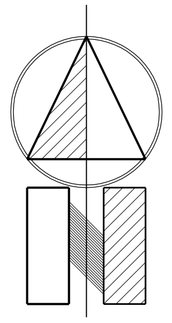

Notes :

A1

Drawing to be read in conjunction with Estate Signs and Print Drawings JCB Earthmovers 2014

FOR GUIDANCE ONLY

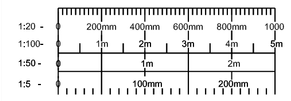

Rev	Details	Date	Checked By

PLANNING

BROWNHILL HAYWARD BROWN
CHARTERED ARCHITECTS
GEORGIAN HOUSE 24 BIRD STREET LICHFIELD STAFFS WS13 6PT
TEL. 01543 254357 FAX. 01543 416540 e-mail. mail@bhbarchitects.co.uk

Client	J C Bamford Excavators Ltd
Project	Proposed Signage to JCB Compact Products
Title	Existing & Proposed Elevations

Scale	Date	Drawn By	Checked By	Drawing Number	Revision
As shown@A1	12.14	SE	AJ	2924/07	

ISO 9001 REGISTERED FIRM

The copyright of this drawing and design is vested in the Architect and must not be copied or reproduced without written consent. All dimensions given are to be verified on site by the responsible contractor. Do not scale dimensions from this drawing.

ISO 14001 REGISTERED FIRM

JCB

Proposed Signage to JCB Compact Products, Cheadle