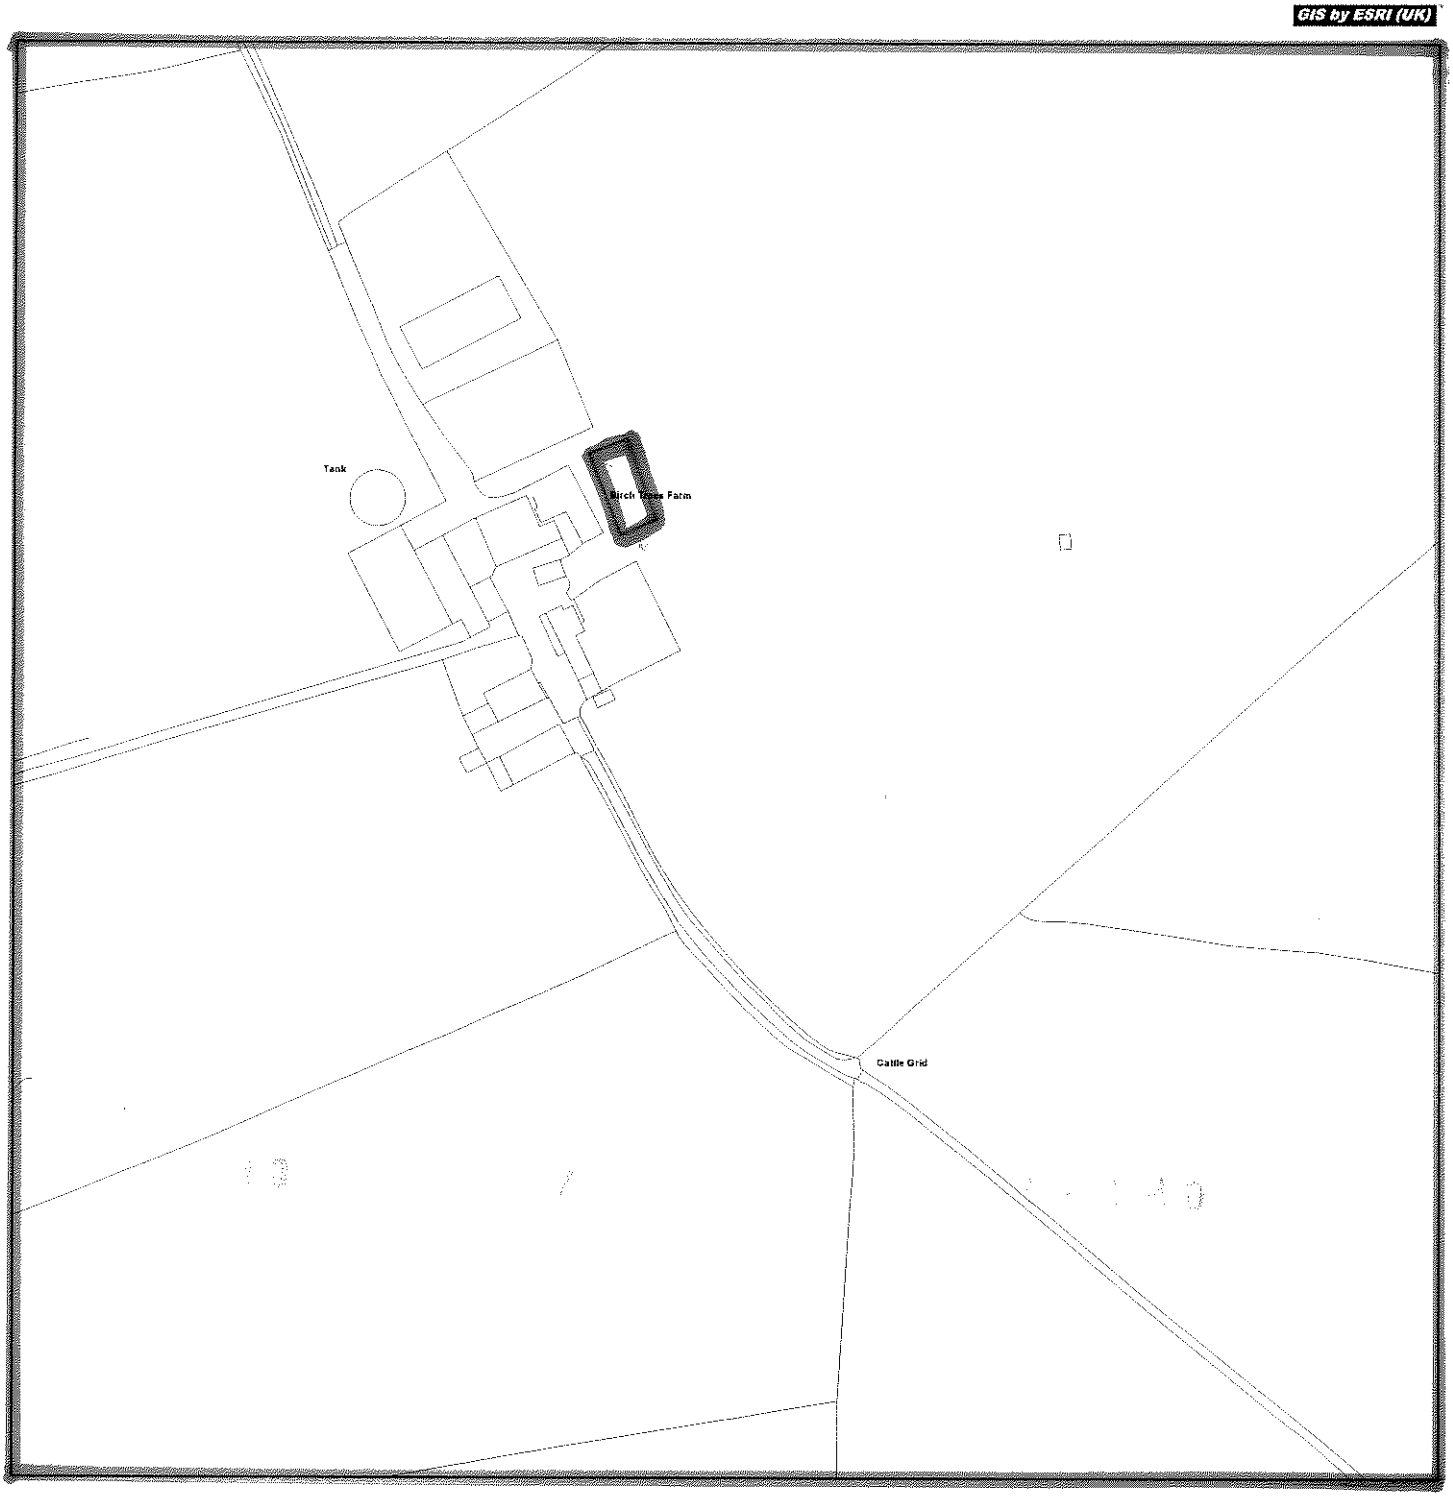



Scale : 1:2500

Reproduced from the Ordnance Survey map with the permission of the Controller of Her Majesty's Stationery Office © Crown Copyright 2000.


Unauthorised reproduction infringes Crown Copyright and may lead to prosecution or civil proceedings.

Organisation	SMDC
Department	Planning
Comments	
Date	28 March 2008
SLA Number	Not Set


*Produced using ESRI (UK)'s MapExplorer 2.0 - **http://www.esriuk.com***

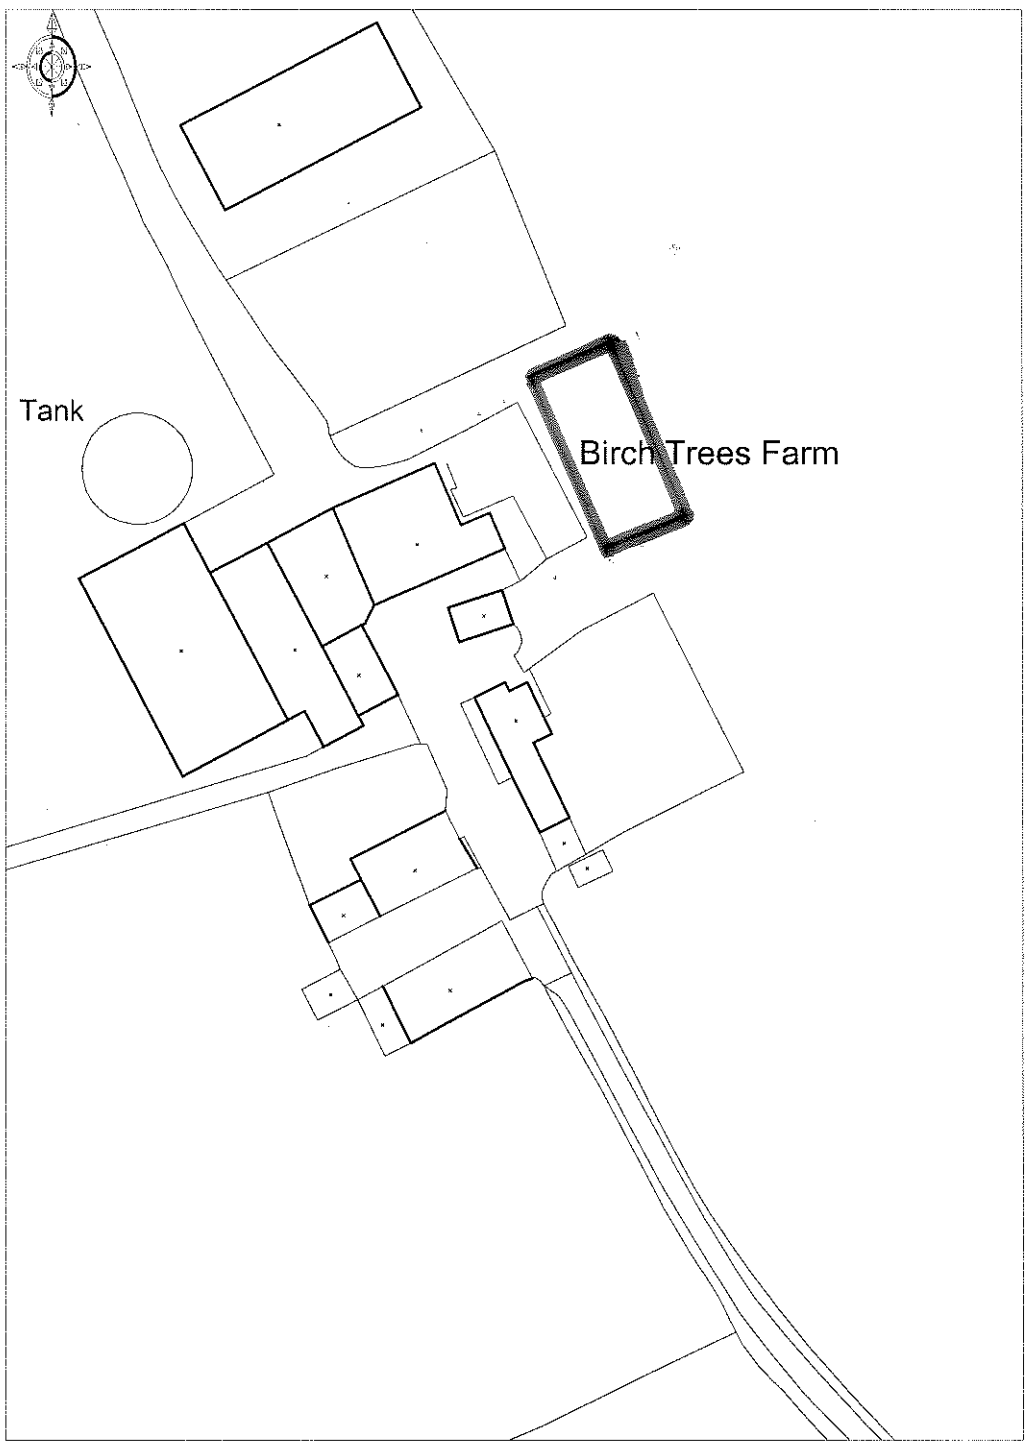


Ordnance Survey
© Crown Copyright 2008. All rights reserved. Licence number 100020449. Plotted Scale - 1:1250

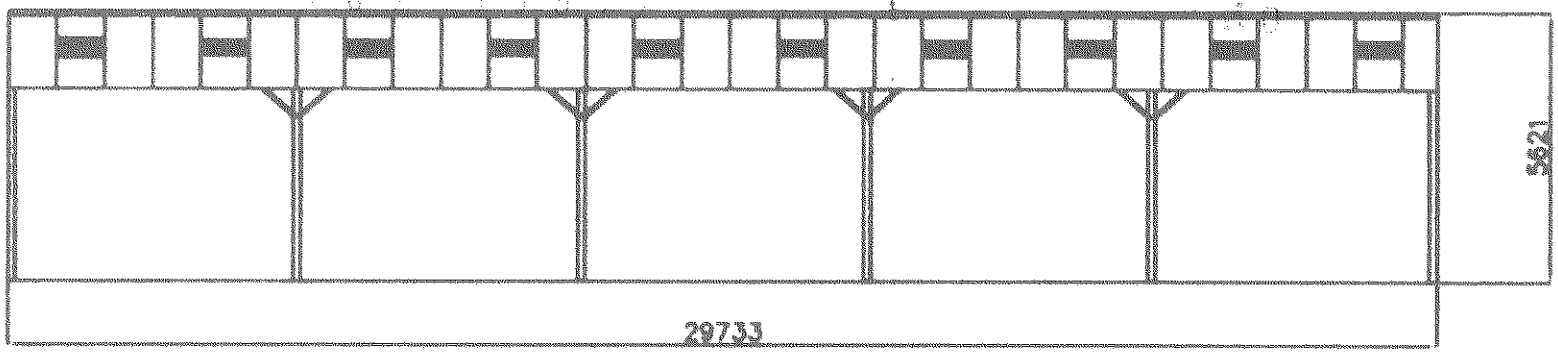


EAST

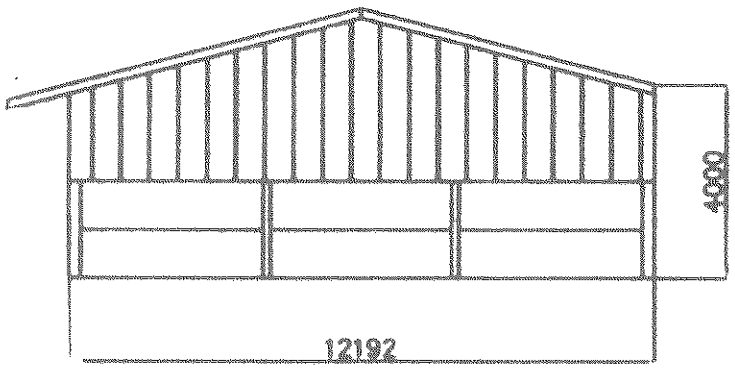

NORTH

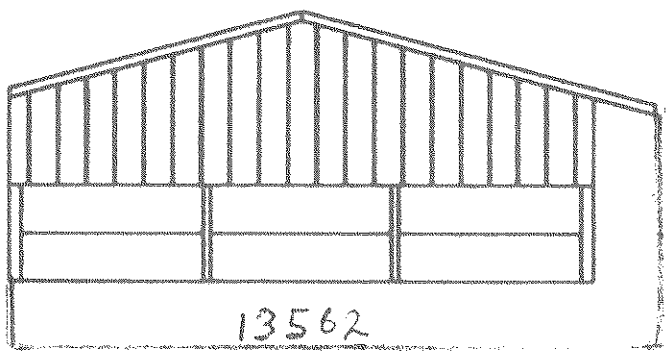

SOUTH

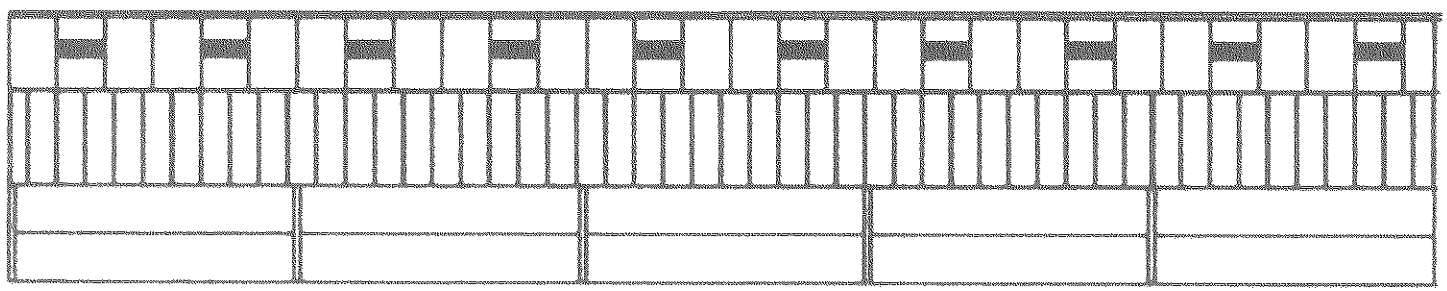

WEST