08/00 ...

Application for consent to display advertisements

FORM T

Town and Country Planning 1990 (as amended)
Town and Country Planning
(Control of Advertisements) Regulations 2007

Part 1

Please read the accompanying notes before completing any part of this form.

FOUR completed copies of this form and plans should be sent to:
Planning Services,

STAFFORDSHIRE MOORLANDS DISTRICT COUNCIL

For official use only
Application No.
Date received
Date acknowledged

1. Applicant (in block capitals)

Name CWS RETAIL FINANCIAL SERVICES
Address HANOVER BUILDINGS PO BOX 53
NEW CENTURY HOUSE, MANCHESTER.
Tel No. 0161 827 6557

Agent (if any) to whom correspondence should be se

Name FUTURAMA LTD
Address OLYMPIA HOUSE, METRO PARK
HIGHLETON GROVE, LEEDS LS11 5T
Tel No. 0113 270 5595

2. Full address or location of the land or building on which the advertisement is to be displayed

CO-OP FOOD STORE
PORTLAND STREET NORTH
LEEK
STAFFORDSHIRE

3. State the purpose for which the land or building is now used

COMMERCIAL

4. (a) Has the applicant an interest in the land or building? YES/~~NO~~

(b) If not, has the permission of the owner or of any other person entitled to give permission for the display of the advertisement been obtained? (see note 4) YES/NO

5. State the nature of the advertisement (e.g. hoarding, shop sign, projecting sign, etc.).

3X FASCIA SIGNS, 4X WALL MOUNTED CAR PARK SIGNS,

Is the advertisement already being displayed? ~~YES~~/NO 1X WALL MOUNTED MENU SIGN

6. (a) Will the advertisement be illuminated? YES/~~NO~~ NOT SIGNS (C), (D), (G), (F), (I), (E)

(b) If so state the type of illumination (e.g. internally, externally, floodlighting, etc.).

INTERNAL - (LETTERS ONLY ILUMINATE)

(c) Will the illumination be static or intermittent?

STATIC - (WILL NOT EXCEED 400cd/M2)

7. Period for which consent is sought (see note 2).

FIVE YEARS

8. Any additional information which the applicant may wish to supply.

PART OF NATIONAL, CORPORATE RE-SIGNING PROGRAMME

I/We hereby apply for consent to display the advertisement as described in this application and the accompanying drawings and in accordance therewith.

I/We enclose a cheque or money order for the appropriate fee of £ 75-00

Date 18/03/08 Signed [signature] (AGENT)

On behalf of CWS RETAIL FINANCIAL SERVICES
(insert applicant's name if signed by an agent)

Ordnance Survey®

OS Sitemap™

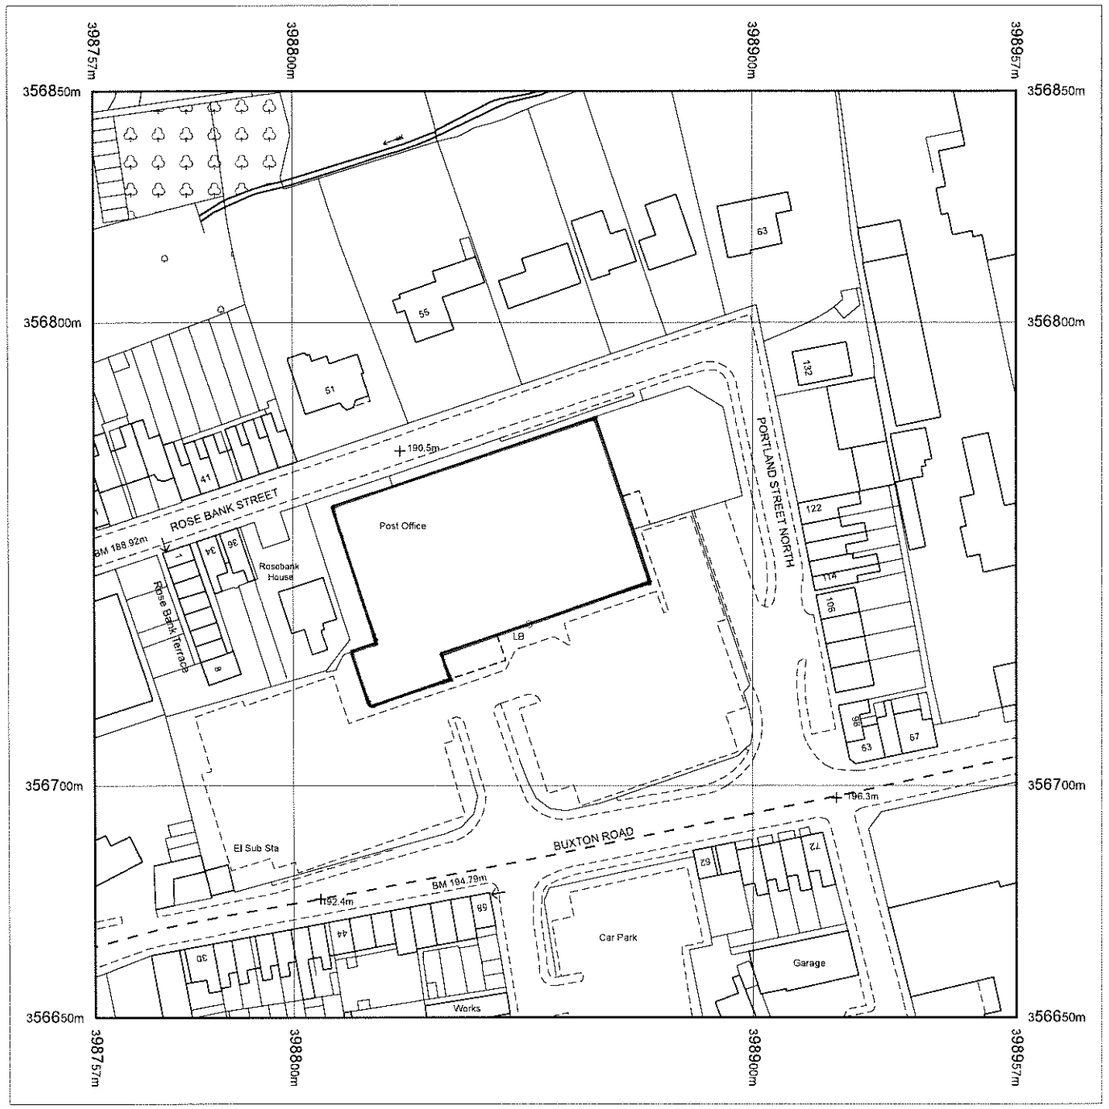

Produced 17.03.2008 from the Ordnance Survey National Geographic Database and incorporating surveyed revision available at this date. © Crown Copyright 2008.

Reproduction in whole or part is prohibited without the prior permission of Ordnance Survey.

Ordnance Survey and the OS Symbol are registered trademarks and OS Sitemap is a trademark of Ordnance Survey, the national mapping agency of Great Britain.

The representation of a road, track or path is no evidence of a right of way.

The representation of features as lines is no evidence of a property boundary.

Metres
0 20 40

Scale 1:1250

Supplied by: **Blackwells**
Serial number: 00854800
Centre coordinates: 398857 356750

Further information can be found on the OS Sitemap Information leaflet or the Ordnance Survey web site: www.ordnancesurvey.co.uk

Co-op

Portland Street North

Leek

ST13 6AH

Reference:	08/00868/ADV Leek

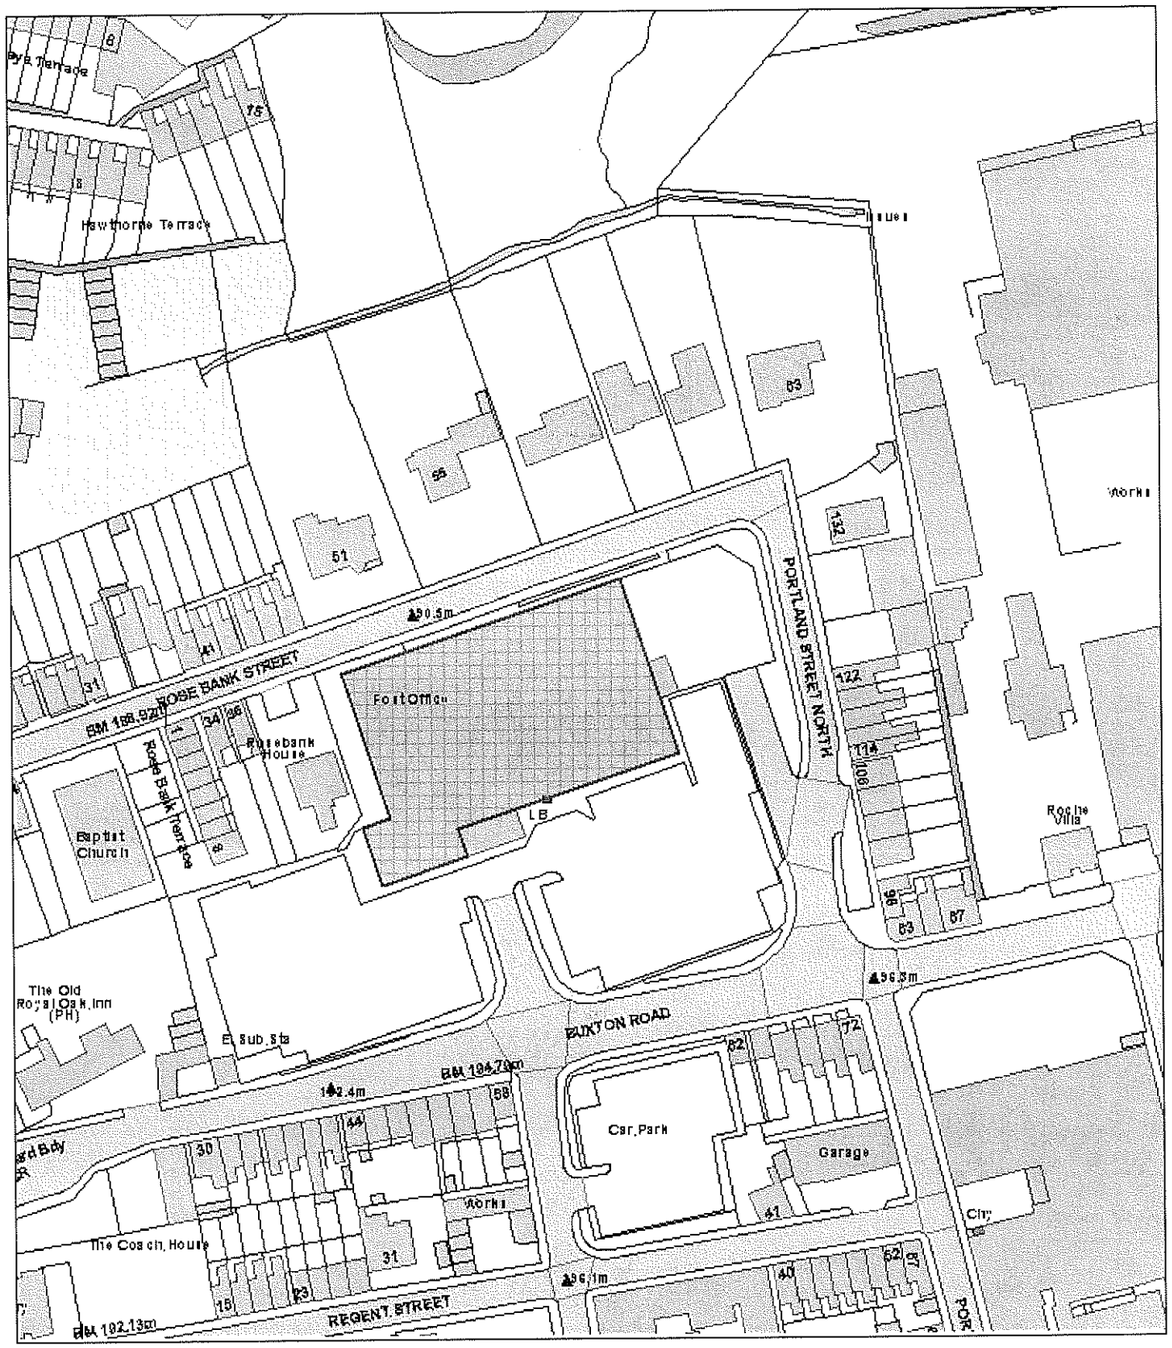

Scale : 1:1250

© Crown copyright. All rights reserved.
Staffordshire Moorlands District Council.
Licence no. 100018384. 2007.

Organisation	SMDC
Department	Planning
Comments	

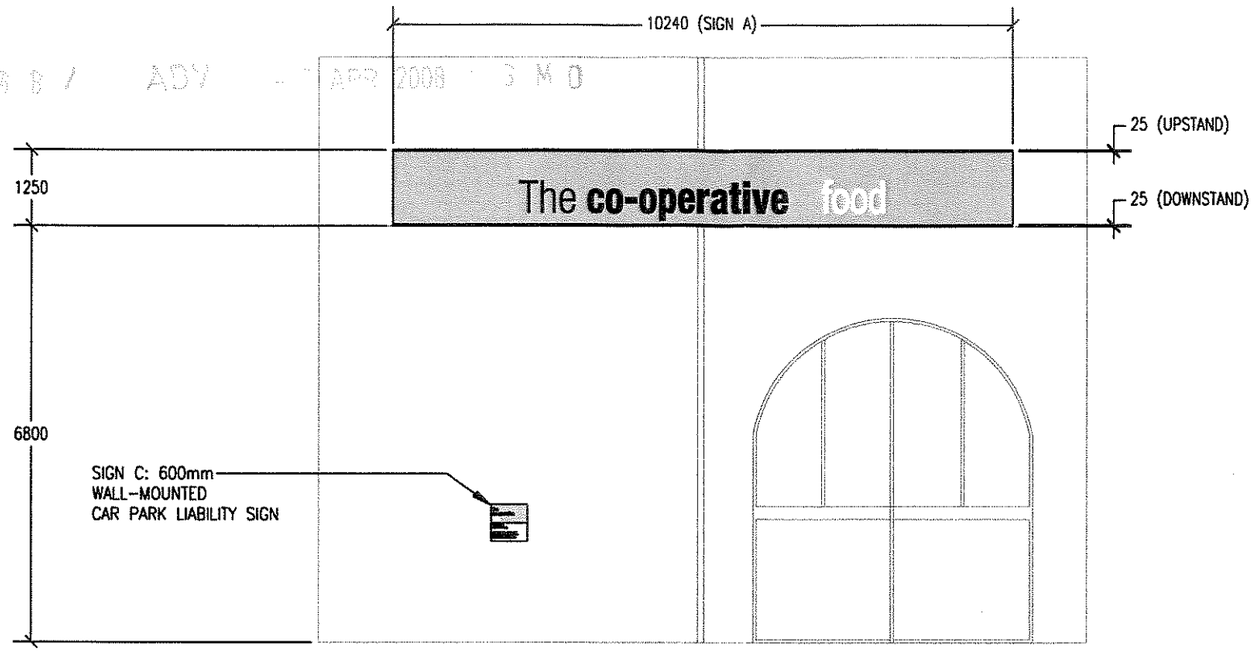

FRONT ELEVATION – SIGN A
393mm M5 MOULDED LETTERS
SCALE 1:100

CO-OP ARE TO ENSURE THAT AN L.T. SUPPLY IS LEFT ON THE OUTSIDE OF THE BUILDING TO WHICH FUTURAMA CAN CONNECT TO ILLUMINATE ANY SIGNAGE.

EXISTING FASCIAS WILL BE REMOVED IN ALL CASES UNLESS PRIOR ARRANGEMENTS HAVE BEEN MADE.

CO-OP OR THEIR CONTRACTOR TO PROVIDE NEW FASCIA BACKGROUND PRIOR TO INSTALLATION OF FASCIA A.

CO-OP OR THEIR CONTRACTOR TO REMOVE EXISTING TROUGHLIGHTS

SPECIFICATION:
FASCIA SIGNS
ALUMINIUM TRAY PANEL 75MM DEEP ON AN EXTRUDED ALUMINIUM FIXING SYSTEM & PAINTED PANTONE GREEN REF 375. THE LETTERS "co-operative" TO BE MOULDED FROM ACRYLIC WITH SILVER EDGES AND PANTONE BLUE REF 2757 APPLIED VINYL FACES, FIXED TO AN OPAL CARRIER, INTERNALLY ILLUMINATED BY FLUORESCENT TUBES TO GIVE A 'HALO' EFFECT. THE WORD 'The' (PRECEDING 'co-operative') TO BE FRET-CUT, STEP INLAID 8mm OPAL ACRYLIC WITH PANTONE BLUE REF 2757 APPLIED VINYL FACES, INTERNALLY ILLUMINATED BY FLUORESCENT TUBES. THE WORD 'food' TO BE FRET-CUT, STEP-INLAID, 8mm OPAL ACRYLIC WITH APPLIED WHITE VINYL FACES, INTERNALLY ILLUMINATED BY FLUORESCENT TUBES.

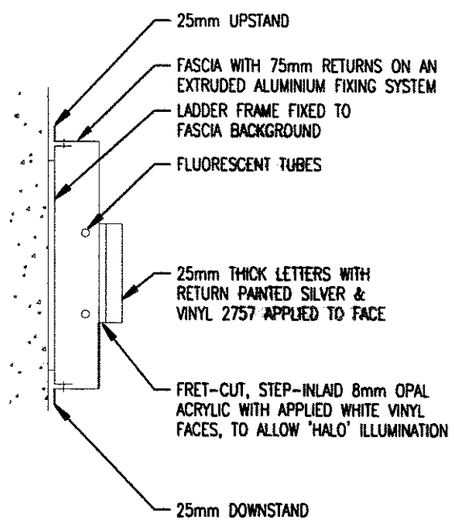

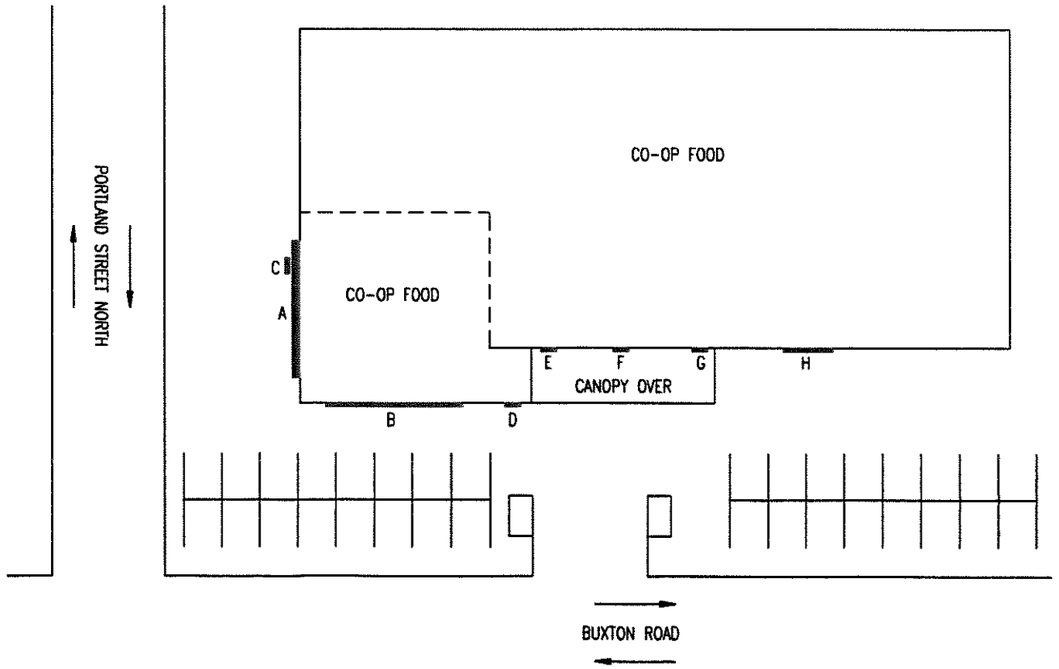

SITE PLAN
SCALE NTS

REV	DATE	INITIALS	DESCRIPTION
A	31/01/08	DJH	ORIGINAL SCHEME

Client: CO-OP FOOD
Site: LEEK
PORTLAND STREET NORTH
LEEK
STAFFORDSHIRE
ST13 6AH

Job No. 100953 Dwg No. -1
Scale: AS SHOWN Site No.
Date: 31.01.08 Issue: A
Drawn: DJH Checked:

Futurama

realising corporate identity in the built environment

Olympia House
Metro Park 45
Middleton Grove
Leeds
LS11 5TJ
United Kingdom

Telephone : 0113 270 5595
Facsimile : 0113 277 1143
E-mail : postbox@futurama.ltd.uk

© Copyright Design. Do Not Scale

EXISTING FASCIAS WILL BE REMOVED IN ALL CASES UNLESS PRIOR ARRANGEMENTS HAVE BEEN MADE.

CO-OP ARE TO ENSURE THAT AN L.T. SUPPLY IS LEFT ON THE OUTSIDE OF THE BUILDING TO WHICH FUTURAMA CAN CONNECT TO ILLUMINATE ANY SIGNAGE.

CO-OP OR THEIR CONTRACTOR TO REMOVE EXISTING TROUGHLIGHTS

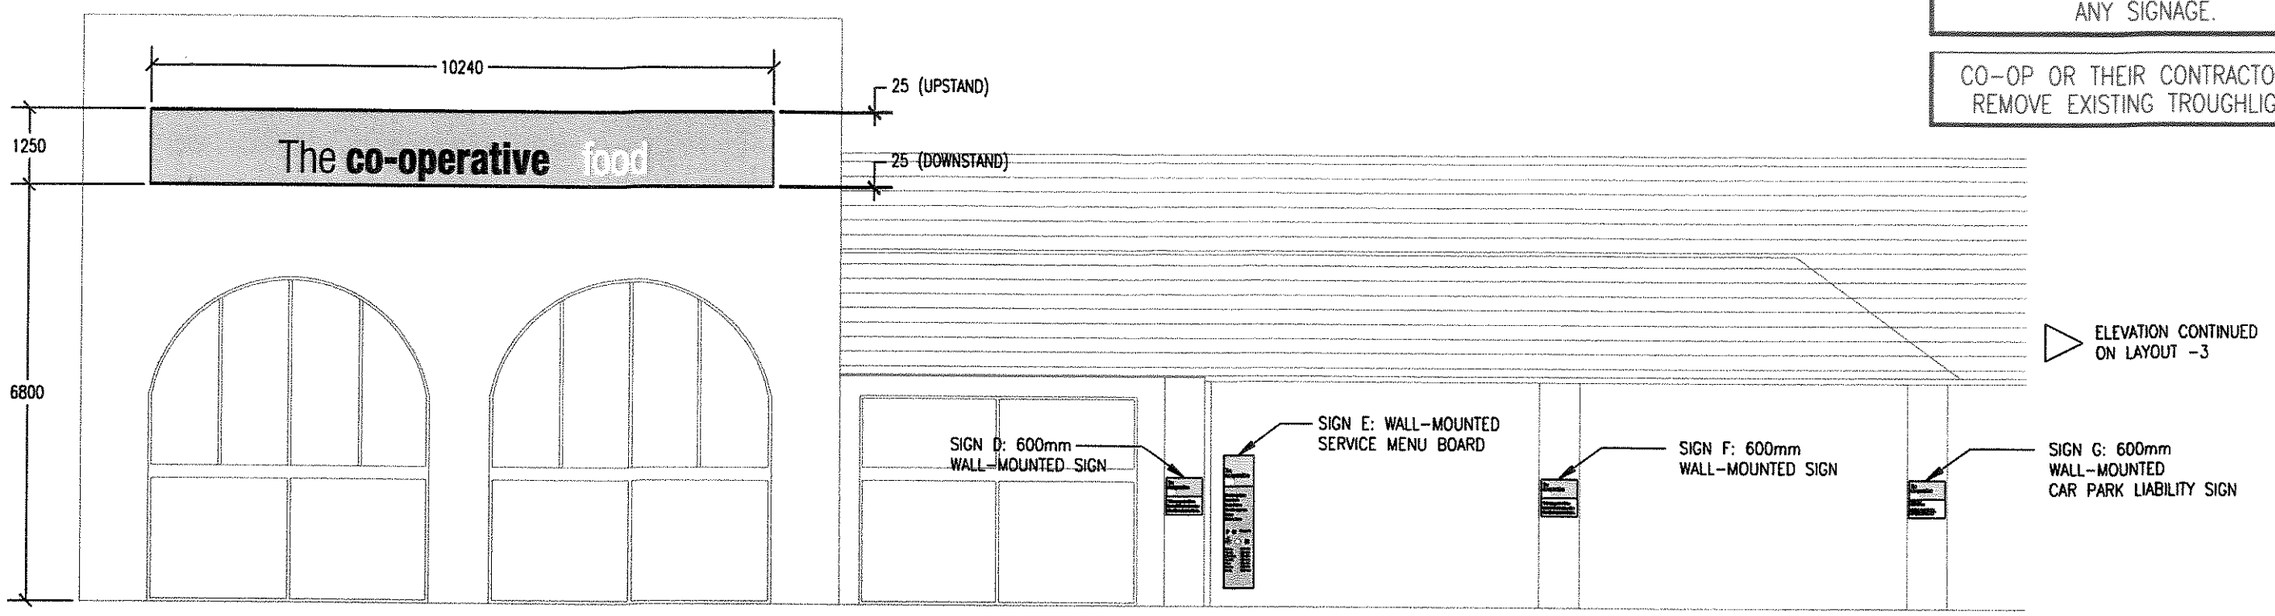

FRONT ELEVATION – SIGN B
393mm M5 MOULDED LETTERS
SCALE 1:100

SPECIFICATION:
FASCIA SIGNS
ALUMINIUM TRAY PANEL 75MM DEEP ON AN EXTRUDED ALUMINIUM FIXING SYSTEM & PAINTED PANTONE GREEN REF 375. THE LETTERS "co-operative" TO BE MOULDED FROM ACRYLIC WITH SILVER EDGES AND PANTONE BLUE REF 2757 APPLIED VINYL FACES, FIXED TO AN OPAL CARRIER, INTERNALLY ILLUMINATED BY FLUORESCENT TUBES TO GIVE A 'HALO' EFFECT. THE WORD 'The' (PRECEDING 'co-operative') TO BE FRET-CUT, STEP INLAID 8mm OPAL ACRYLIC WITH PANTONE BLUE REF 2757 APPLIED VINYL FACES, INTERNALLY ILLUMINATED BY FLUORESCENT TUBES. THE WORD 'food' TO BE FRET-CUT, STEP-INLAID, 8mm OPAL ACRYLIC WITH APPLIED WHITE VINYL FACES, INTERNALLY ILLUMINATED BY FLUORESCENT TUBES.

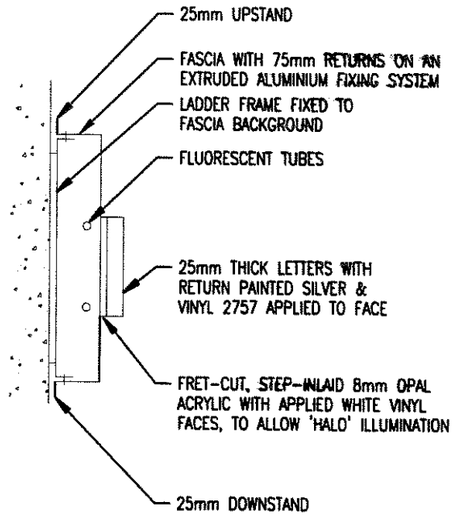

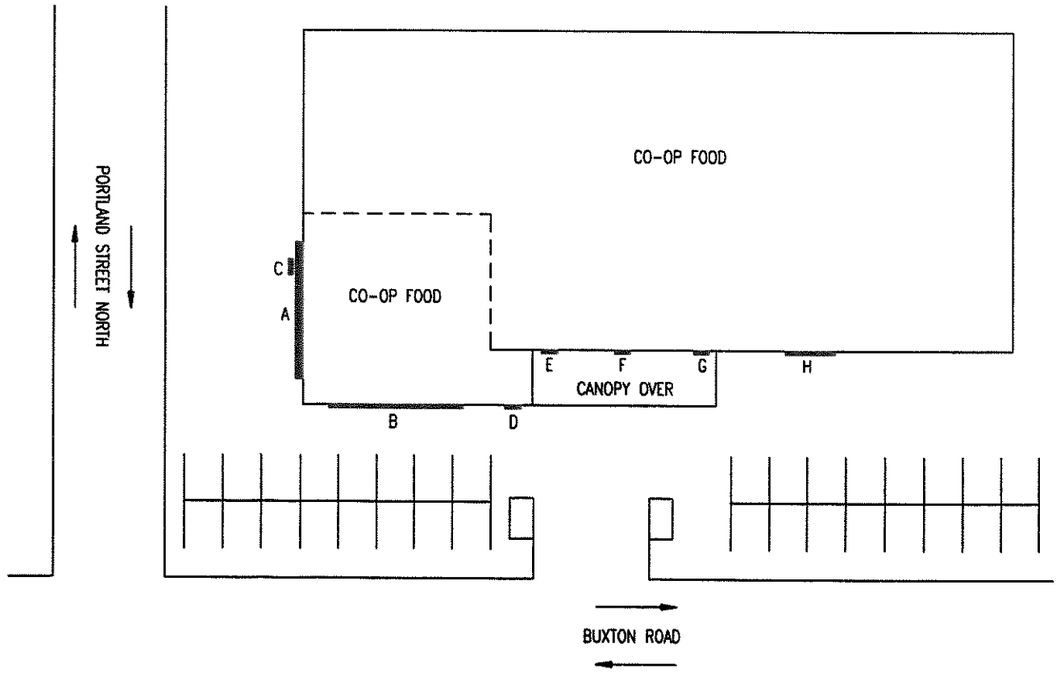

SITE PLAN
SCALE NTS

REV	DATE	INITIALS	DESCRIPTION
A	31/01/08	DJH	ORIGINAL SCHEME

Client: CO-OP FOOD
Site: LEEK
PORTLAND STREET NORTH
LEEK
STAFFORDSHIRE
ST13 6AH

Job No. Dwg No. -2
Scale: AS SHOWN Site No.
Date: 31.01.08 Issue: A
Drawn: DJH Checked:

Futurama

realising corporate identity in the built environment

Olympia House
Metro Park 45
Middleton Grove
Leeds
LS11 5TJ
United Kingdom

Telephone : 0113 270 5595
Facsimile : 0113 277 1143
E-mail : postbox@futurama.ltd.uk

© Copyright Design. Do Not Scale

CO-OP OR THEIR CONTRACTOR TO REMOVE EXISTING TROUGHLIGHTS

EXISTING FASCIAS WILL BE REMOVED IN ALL CASES UNLESS PRIOR ARRANGEMENTS HAVE BEEN MADE.

CO-OP ARE TO ENSURE THAT AN L.T. SUPPLY IS LEFT ON THE OUTSIDE OF THE BUILDING TO WHICH FUTURAMA CAN CONNECT TO ILLUMINATE ANY SIGNAGE.

ELEVATION CONTINUED ON LAYOUT -2

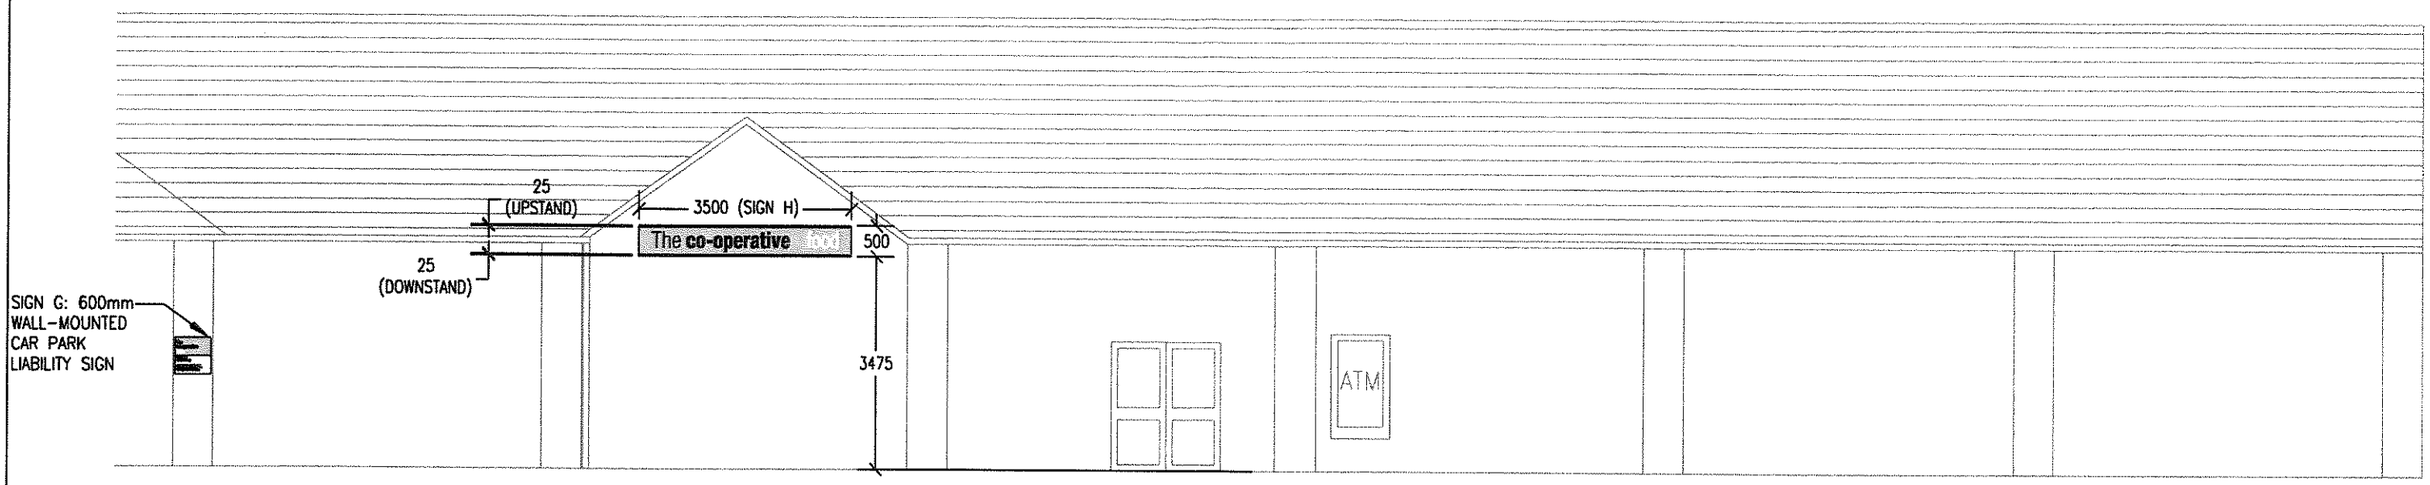

FRONT ELEVATION - SIGN H
199mm M3 MOULDED LETTERS
SCALE 1:100

SPECIFICATION:
FASCIA SIGNS
ALUMINIUM TRAY PANEL 75MM DEEP ON AN EXTRUDED ALUMINIUM FIXING SYSTEM & PAINTED PANTONE GREEN REF 375. THE LETTERS "co-operative" TO BE MOULDED FROM ACRYLIC WITH SILVER EDGES AND PANTONE BLUE REF 2757 APPLIED VINYL FACES, FIXED TO AN OPAL CARRIER, INTERNALLY ILLUMINATED BY FLUORESCENT TUBES TO GIVE A 'HALO' EFFECT. THE WORD 'The' (PRECEDING 'co-operative') TO BE FRET-CUT, STEP INLAID 8mm OPAL ACRYLIC WITH PANTONE BLUE REF 2757 APPLIED VINYL FACES, INTERNALLY ILLUMINATED BY FLUORESCENT TUBES. THE WORD 'food' TO BE FRET-CUT, STEP-INLAID, 8mm OPAL ACRYLIC WITH APPLIED WHITE VINYL FACES, INTERNALLY ILLUMINATED BY FLUORESCENT TUBES.

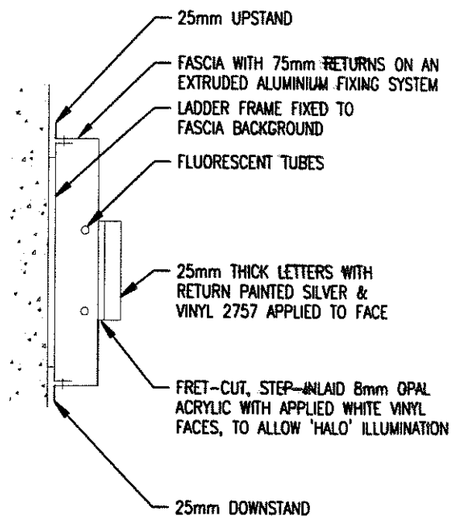

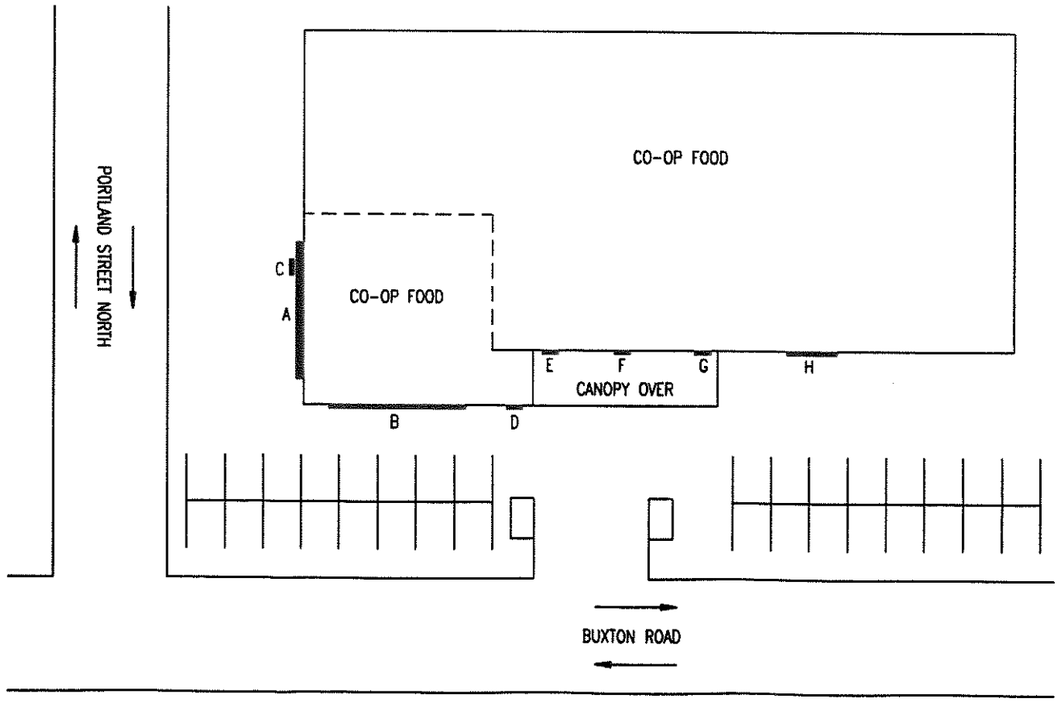

SITE PLAN
SCALE NTS

REV	DATE	INITIALS	DESCRIPTION
A	31/01/08	DJH	ORIGINAL SCHEME

Client: CO-OP FOOD
Site: LEEK
PORTLAND STREET NORTH
LEEK
STAFFORDSHIRE
ST13 6AH

Job No. Dwg No. -3
Scale: AS SHOWN Site No.
Date: 31.01.08 Issue: A
Drawn: DJH Checked:

Futurama

realising corporate identity in the built environment

Olympia House
Metro Park 45
Middleton Grove
Leeds
LS11 5TJ
United Kingdom

Telephone :
0113 270 5595
Facsimile :
0113 277 1143
E-mail :
postbox@futurama.ltd.uk

© Copyright Design. Do Not Scale

CO-OP OR THEIR CONTRACTOR TO REMOVE EXISTING TROUGHLIGHTS

EXISTING FASCIAS WILL BE REMOVED IN ALL CASES UNLESS PRIOR ARRANGEMENTS HAVE BEEN MADE.

CO-OP ARE TO ENSURE THAT AN L.T. SUPPLY IS LEFT ON THE OUTSIDE OF THE BUILDING TO WHICH FUTURAMA CAN CONNECT TO ILLUMINATE ANY SIGNAGE.

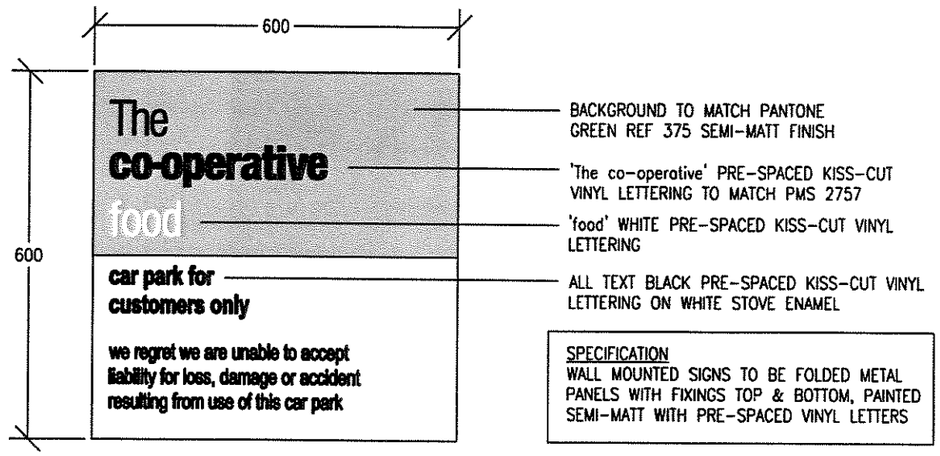

SIGNS C & G: WALL-MOUNTED CAR PARK LIABILITY SIGN
SCALE 1:10

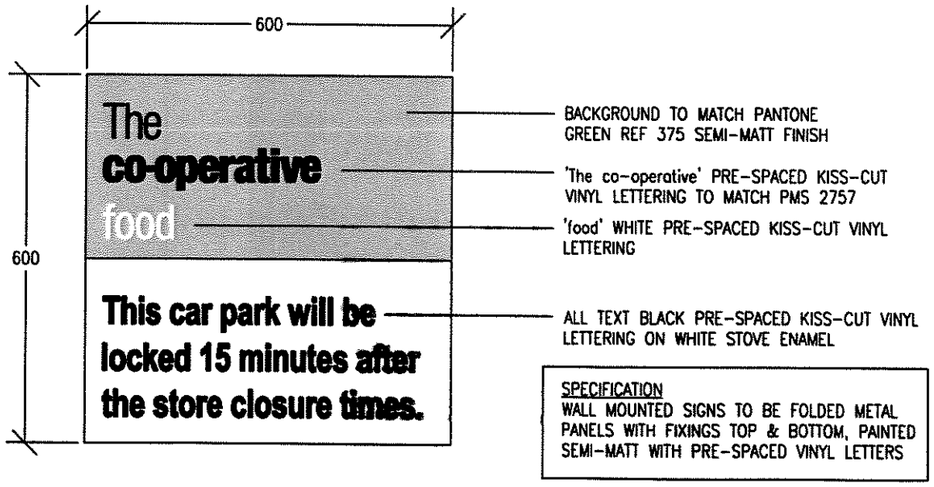

SIGNS D & F: WALL-MOUNTED SIGN
SCALE 1:10

REV	DATE	INITIALS	DESCRIPTION
A	31/01/08	DJH	ORIGINAL SCHEME

Client: CO-OP FOOD

Site: LEEK
PORTLAND STREET NORTH
LEEK
STAFFORDSHIRE
ST13 6AH

Job No. | Dwg No. -4
Scale: AS SHOWN | Site No.
Date: 31.01.08 | Issue: A
Drawn: DJH | Checked:

Futurama

realising corporate identity in the built environment

Olympia House
Metro Park 45
Middleton Grove
Leeds
LS11 5TJ
United Kingdom

Telephone : 0113 270 5595
Facsimile : 0113 277 1143
E-mail : postbox@futurama.ltd.uk

© Copyright Design. Do Not Scale

CO-OP OR THEIR CONTRACTOR TO REMOVE EXISTING TROUGHLIGHTS

EXISTING FASCIAS WILL BE REMOVED IN ALL CASES UNLESS PRIOR ARRANGEMENTS HAVE BEEN MADE.

CO-OP ARE TO ENSURE THAT AN L.T. SUPPLY IS LEFT ON THE OUTSIDE OF THE BUILDING TO WHICH FUTURAMA CAN CONNECT TO ILLUMINATE ANY SIGNAGE.

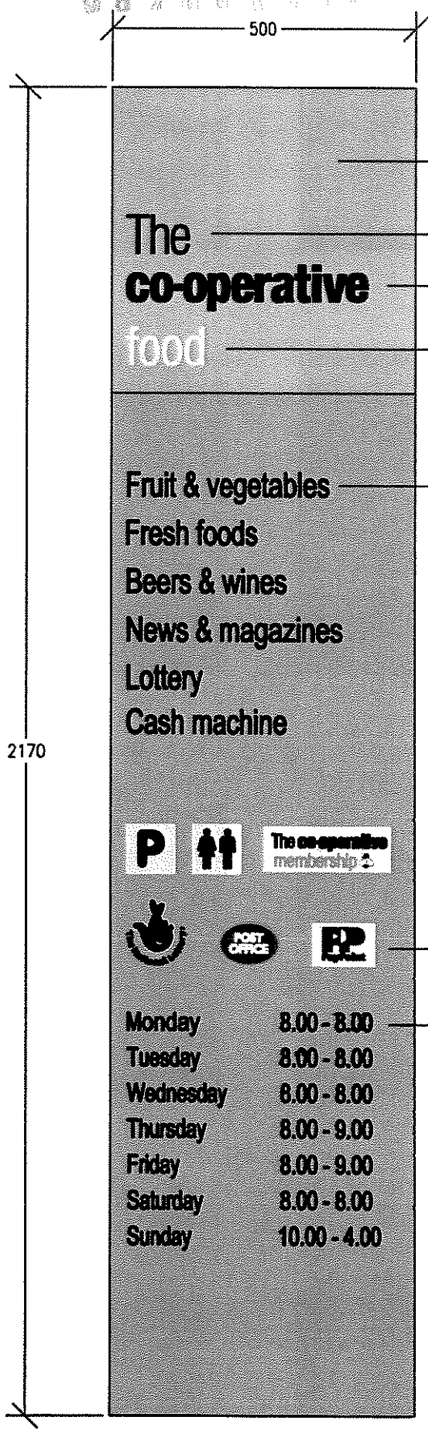

BACKGROUND TO MATCH PMS 375 SEMI MATT FINISH

'The' PRE-SPACED KISS-CUT VINYL LETTERING TO MATCH PMS 2757

'co-operative' VINYL LETTERING TO MATCH PMS 2757

'food' WHITE PRE-SPACED KISS-CUT VINYL LETTERING

'STORE FEATURES' PMS 2757 PRE-SPACED KISS-CUT VINYL LETTERING ON GREY STOVE ENAMEL. SEMI-MATT FINISH. FEATURES ARE SITE SPECIFIC & SHOULD BE CONFIRMED PRIOR TO MANUFACTURE.

'UTILITY FEATURES' COLOURED KISS-CUT VINYL ON GREY STOVE ENAMEL TO MATCH PMS COOL GREY 3. SEMI-MATT FINISH. ICONS ARE SITE SPECIFIC & SHOULD BE CONFIRMED PRIOR TO MANUFACTURE.

OPENING HOURS
PMS 2757 KISS-CUT VINYL ON GREY STOVE ENAMEL TO MATCH PMS COOL GREY 3. SEMI-MATT FINISH.

SPECIFICATION:
MANUFACTURED FROM A 10-YEAR UV-RATED, CLEAR POLYCARBONATE TRAY, REVERSE DECORATED WITH MAIN BACKGROUND AREA IN SILVER AND HEADER PORTION IN GREEN. TRAY TO BE MOUNTED ON AN EXTRUDED ALUMINIUM FRAME HAVING A REINFORCING PANEL AND DISPLAYED WITH SITE-SPECIFIC TEXT AND ICONS.

SIGN E: WALL-MOUNTED SERVICE MENU BOARD
SCALE 1:10

REV	DATE	INITIALS	DESCRIPTION
A	31/01/08	DJH	ORIGINAL SCHEME

Client: CO-OP FOOD

Site: LEEK
PORTLAND STREET NORTH
LEEK
STAFFORDSHIRE
ST13 6AH

Job No. Dwg No. -5

Scale: AS SHOWN Site No.

Date: 31.01.08 Issue: A

Drawn: DJH Checked:

Futurama

realising corporate identity in the built environment

Olympia House
Metro Park 45
Middleton Grove
Leeds
LS11 5TJ
United Kingdom

Telephone :
0113 270 5595
Facsimile :
0113 277 1143
E-mail :
postbox@futurama.ltd.uk

© Copyright Design. Do Not Scale



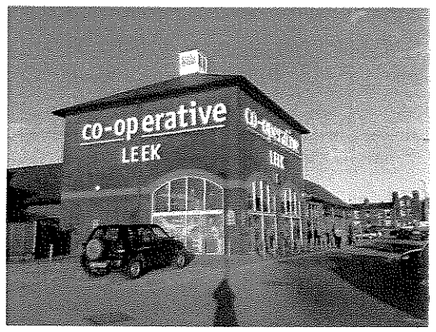

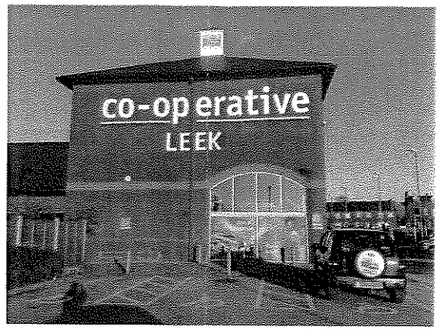

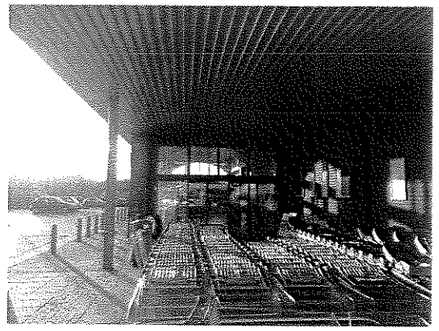

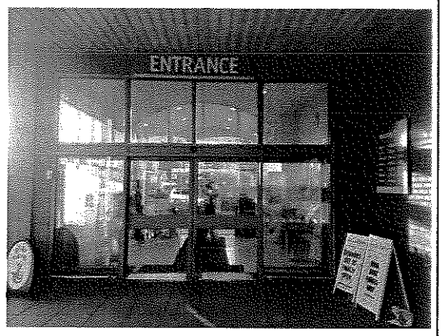

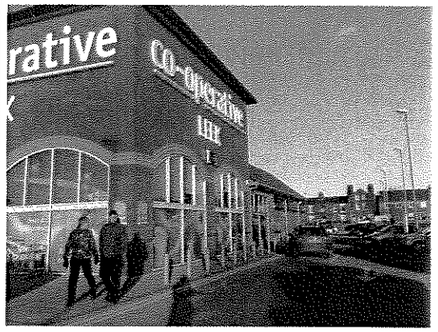

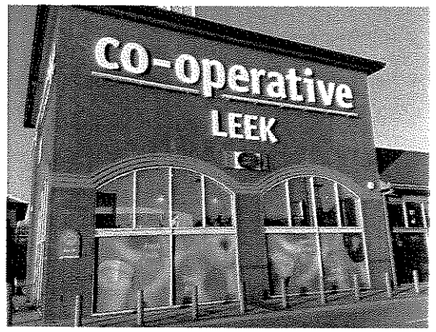

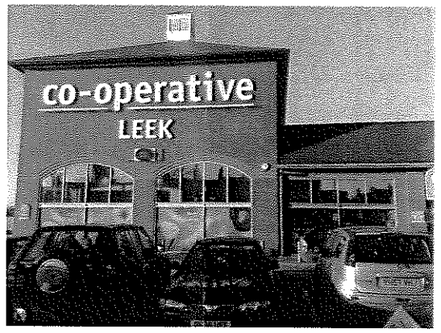



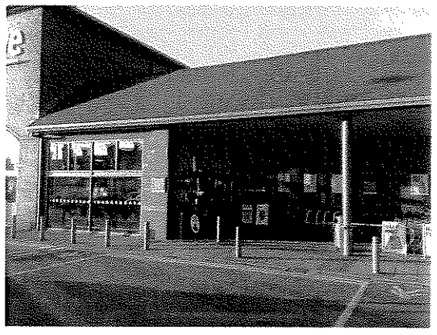

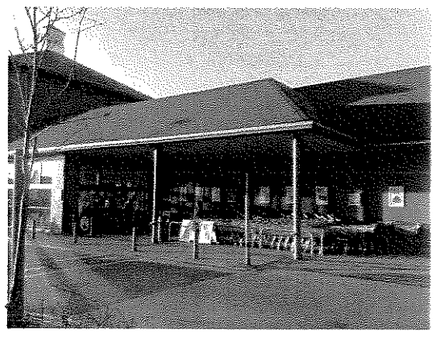

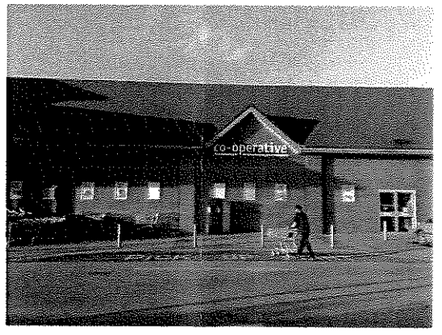

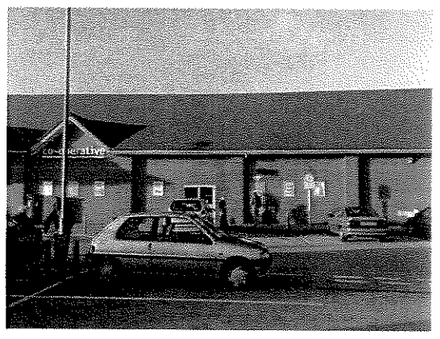

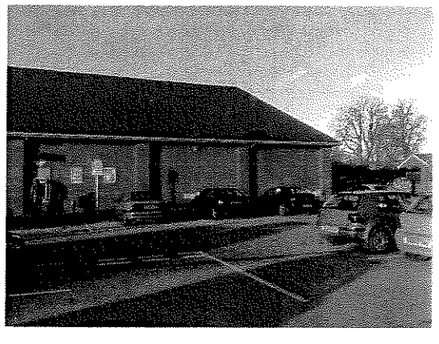

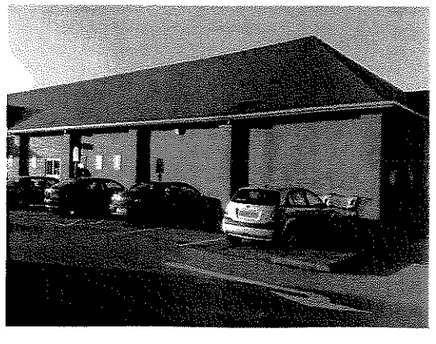

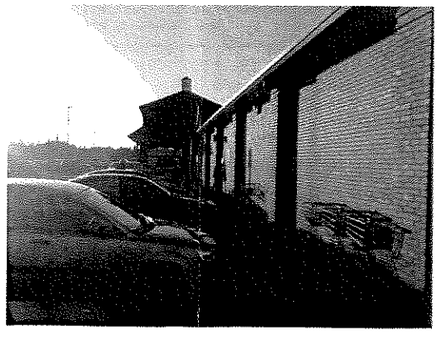

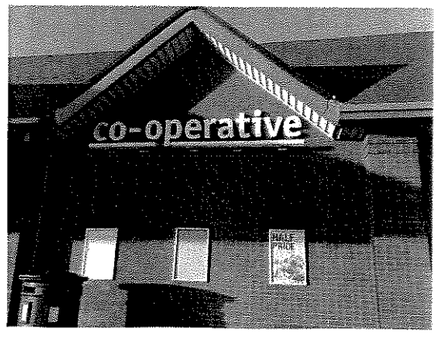

REV	DATE	INITIALS	DESCRIPTION
A	31/01/08	DJH	ORIGINAL SCHEME

Client: CO-OP FOOD

Site: LEEK
PORTLAND STREET NORTH
LEEK
STAFFORDSHIRE
ST13 6AH

Job No. | Dwg No. -6
Scale: AS SHOWN | Site No.
Date: 31.01.08 | Issue: A
Drawn: DJH | Checked:

Futurama

realising corporate identity in the built environment

Olympia House
Metro Park 45
Middleton Grove
Leeds
LS11 5TJ
United Kingdom

Telephone :
0113 270 5595
Facsimile :
0113 277 1143
E-mail :
postbox@futurama.ltd.uk

© Copyright Design. Do Not Scale