STAFFORDSHIRE
moorlands
DISTRICT COUNCIL

Planning Service

MOORLANDS HOUSE, STOCKWELL STREET, LEEK, STAFFORDSHIRE
MOORLANDS. ST13 6HQ TEL: (01538) 483550 FAX: (01538) 483586

Householder Planning Application

Part 1

Please use this form if you intend to extend your house or to erect any other buildings or structures for domestic purposes within the boundary of your property.

Please read the notes on the reverse of this form before you complete it.

1. APPLICANT	**2. AGENT**
Name: **MR AND MRS P HAMMONDS**	Name: .....
Address: ROSSTHERNE, 86 LADDEREDGE, LEEK, STAFFS, ST13 7AQ	Address: ....
Tel. No.:	Tel. No.: .....

3. Address or location of proposed development.	**ROSSTHERNE, 86 LADDEREDGE, LEEK, STAFFORDSHIRE MOORLANDS, ST13 7AQ**
4. Description of proposed development and the purpose for which it will be used.	PROPOSED 2 STOREY SIDE EXTENSION TO REPLACE SINGLE STOREY GARAGE AND FIRST FLOOR REAR EXTENSION
5. Type and colour of external materials to be used for walls and roof.	PLAIN TILES AND FACING BRICKWORK TO MATCH THE EXISTING DWELLING

6. Do you propose to: (Delete as appropriate)

i)	Demolish any buildings or structures?	YES NO	(If 'YES' show their position on your plans)		
ii)	Fell any trees or shrubs?				
iii)	Construct a new access to a highway?	Vehicular	NO	Pedestrian	NO
iv)	Alter an existing access to a highway?	Vehicular	NO	Pedestrian	NO

7. Have there been any previous extensions to the dwelling since it was built? YES If 'YES' please give brief details:- (REAR SINGLE STOREY EXTENSION)

8. FORMAL APPLICATION
I/We hereby apply for planning permission to carry out the development described in this application and the accompanying plans.

Signed: **MR P HAMMONDS** ..... Date: 4TH APRIL 2008.....

TOWN AND COUNTRY PLANNING ACT, 1990 : CERTIFICATE UNDER SECTION 65
CERTIFICATE A

I hereby certify that:-

1. No person other than the applicant was an owner of any part of the land to which the application relates at the beginning of the period 20 days before the date of this application.
2. None of the land to which the application relates is, or forms part of an agricultural holding. (Delete the whole of 2 if the site is an agricultural holding)
3. Signed: **MR P HAMMONDS** ..... Date: 4TH APRIL 2008.....

MR AND MRS P HAMMONDS
86 LADDEREDGE
LEEK
STAFFS

SITE PLAN
1:500

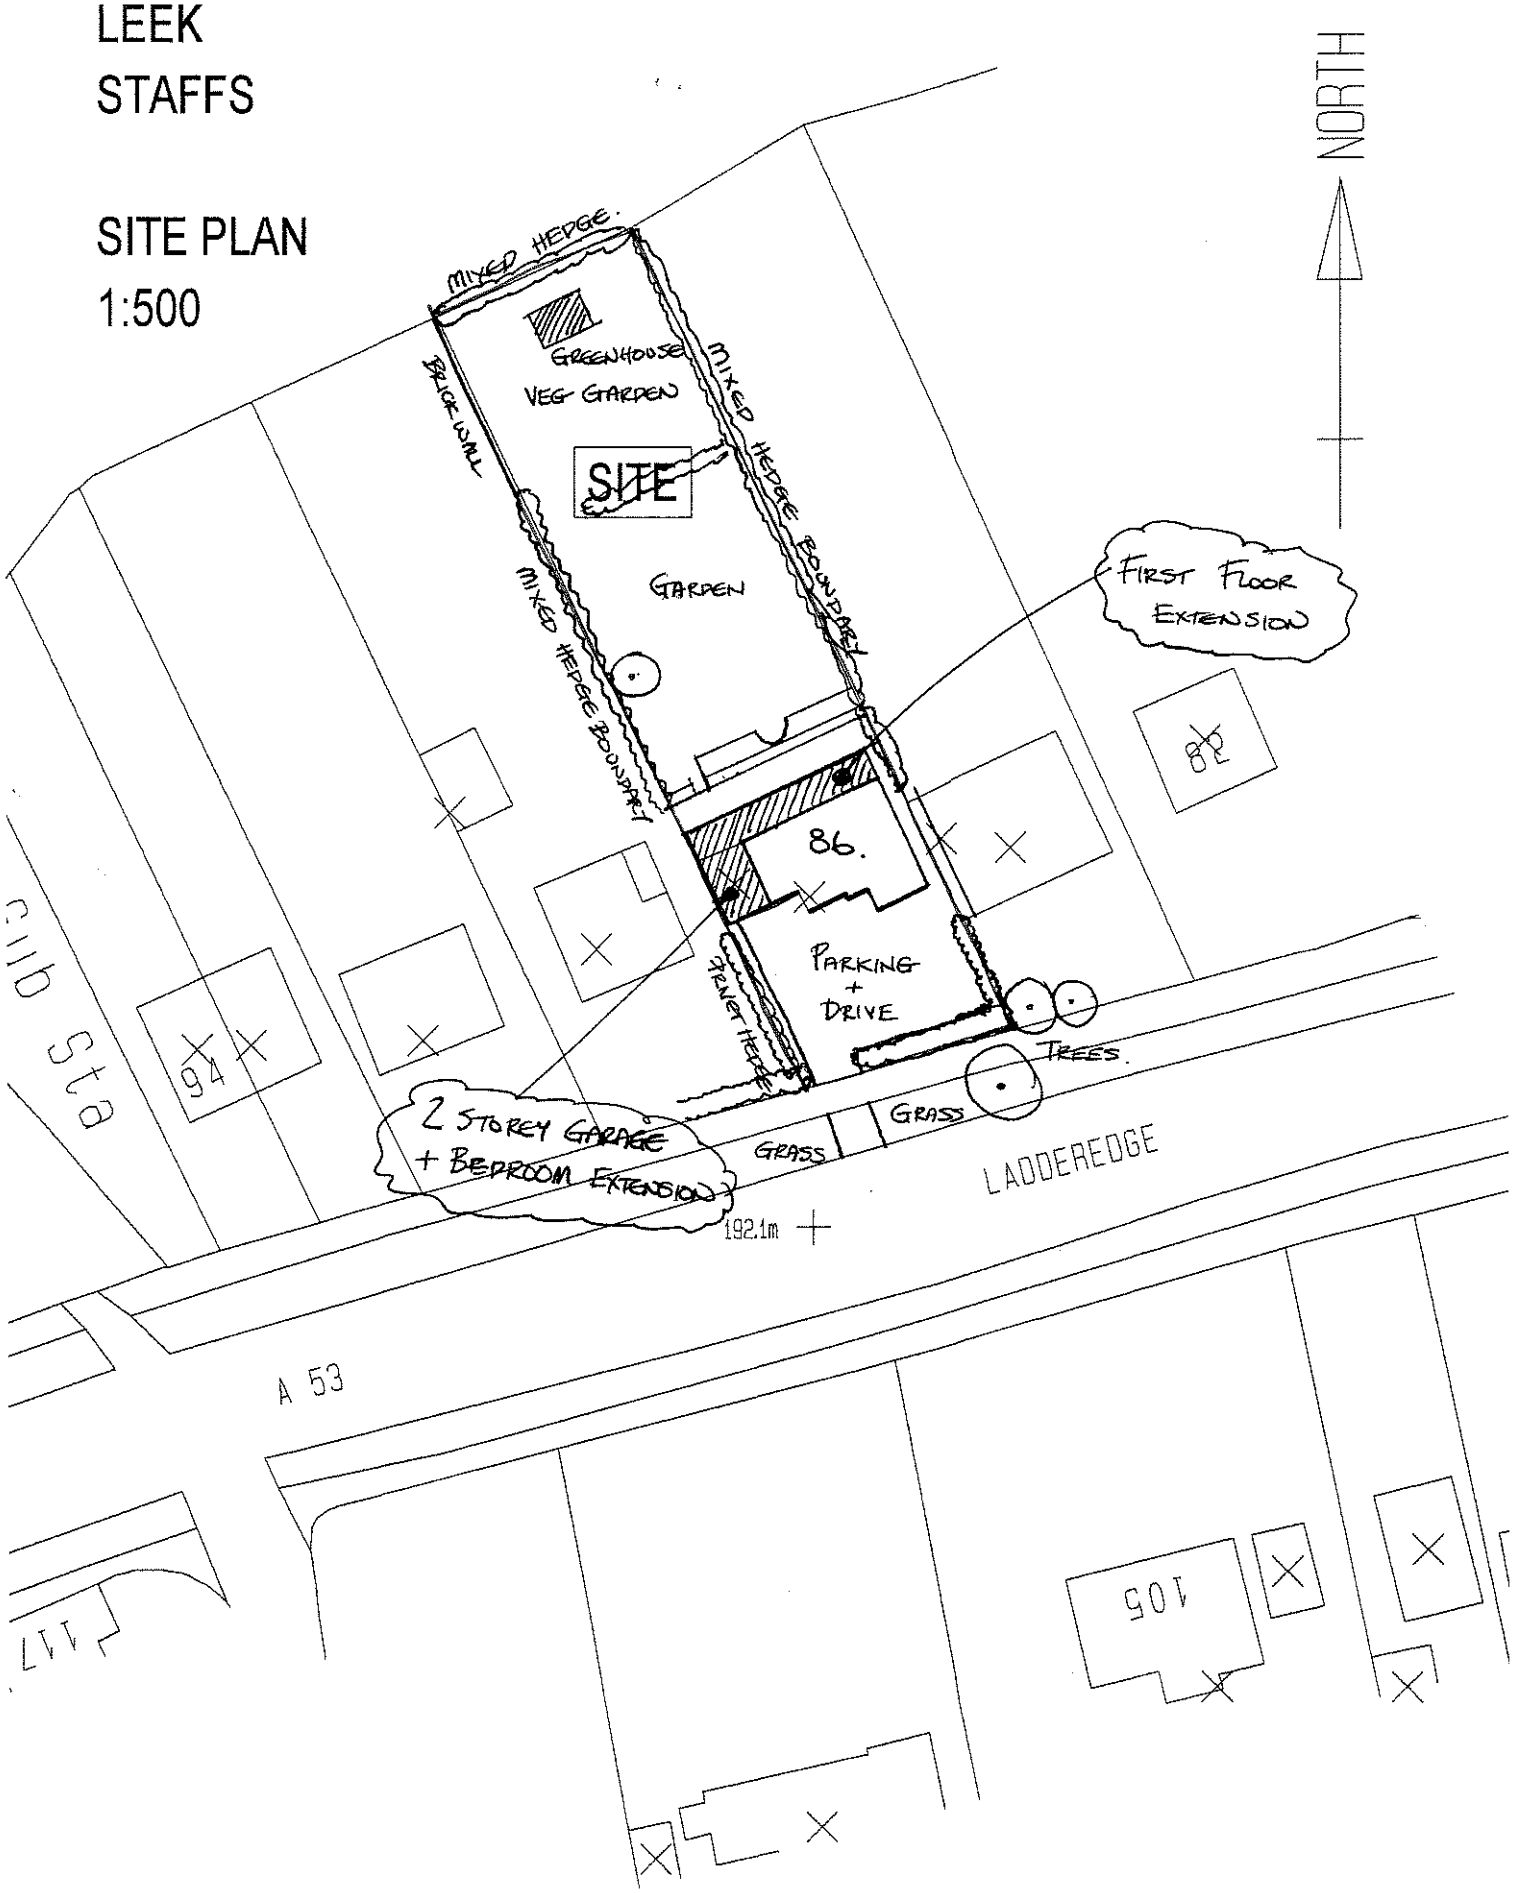

MR AND MRS P HAMMONDS
86 LADDEREDGE
LEEK
STAFFS

LOCATION PLAN
1:1250

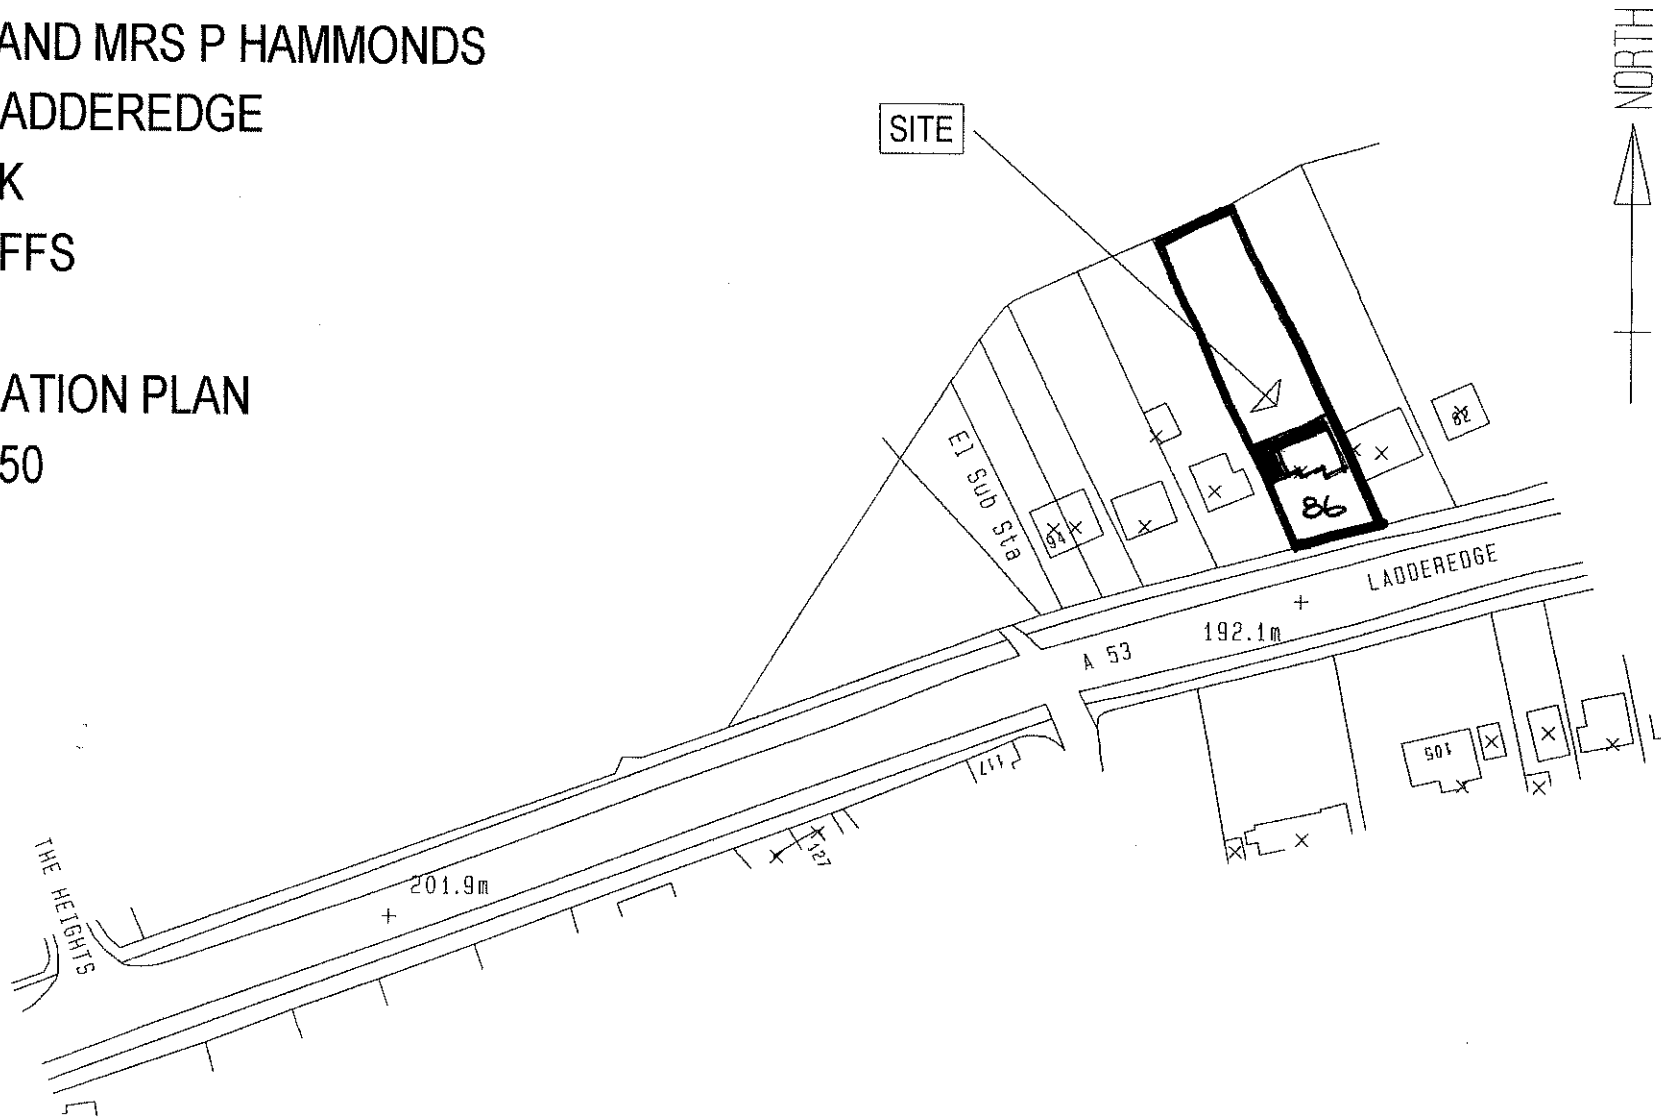

Crown Copyright 2008. All rights reserved. Licence number 100020449

Reference:	08/00873/FUL Leek



Scale : 1:1250

© Crown copyright. All rights reserved.
Staffordshire Moorlands District Council.
Licence no. 100018384. 2007.

Organisation	SMDC
Department	Planning
Comments	