STAFFORDSHIRE
moorlands
DISTRICT COUNCIL

part one.

Planning Service

MOORLANDS HOUSE, STOCKWELL STREET, LEEK, STAFFORDSHIRE
MOORLANDS. ST13 6HQ TEL: (01538) 483550 FAX: (01538) 483586

Householder Planning Application

Please use this form if you intend to extend your house or to erect any other buildings or structures for domestic purposes within the boundary of your property.

Please read the notes on the reverse of this form before you complete it.

1. APPLICANT Name: Mr & Mrs I. Patel Address: 261 Froghall Road Cheadle STAFFS Tel. No.: 01538 752292	**2. AGENT** Name: Address: Tel. No.:
3. Address or location of proposed development.	24 Masefield Close Cheadle ST10 1JJ
4. Description of proposed development and the purpose for which it will be used.	2 Storey Side extension - Single Storey Side & rear extension.
5. Type and colour of external materials to be used for walls and roof.	Facing brick & tiles to match existing

6. Do you propose to: (Delete as appropriate)

i)	Demolish any buildings or structures?	YES/~~NO~~)	(If 'YES' show their position on your plans)	
ii)	Fell any trees or shrubs?	YES/NO)		
iii)	Construct a new access to a highway?	Vehicular YES/NO	Pedestrian	YES/NO
iv)	Alter an existing access to a highway?	Vehicular YES/NO	Pedestrian	YES/NO

7. Have there been any previous extensions to the dwelling since it was built? YES/NO If 'YES' please give brief details:- Garage to be demolished

8. FORMAL APPLICATION
I/We hereby apply for planning permission to carry out the development described in this application and the accompanying plans.

Signed: I Patel Date: 3.4.03

TOWN AND COUNTRY PLANNING ACT, 1990 : CERTIFICATE UNDER SECTION 65
CERTIFICATE A

I hereby certify that:-

1. No person other than the applicant was an owner of any part of the land to which the application relates at the beginning of the period 20 days before the date of this application.
2. None of the land to which the application relates is, or forms part of, an agricultural holding.
(Delete the whole of 2 if the site is an agricultural holding)
3. Signed: I Patel Date: 3.4.03

Reference:	08/00881/FUL Cheadle

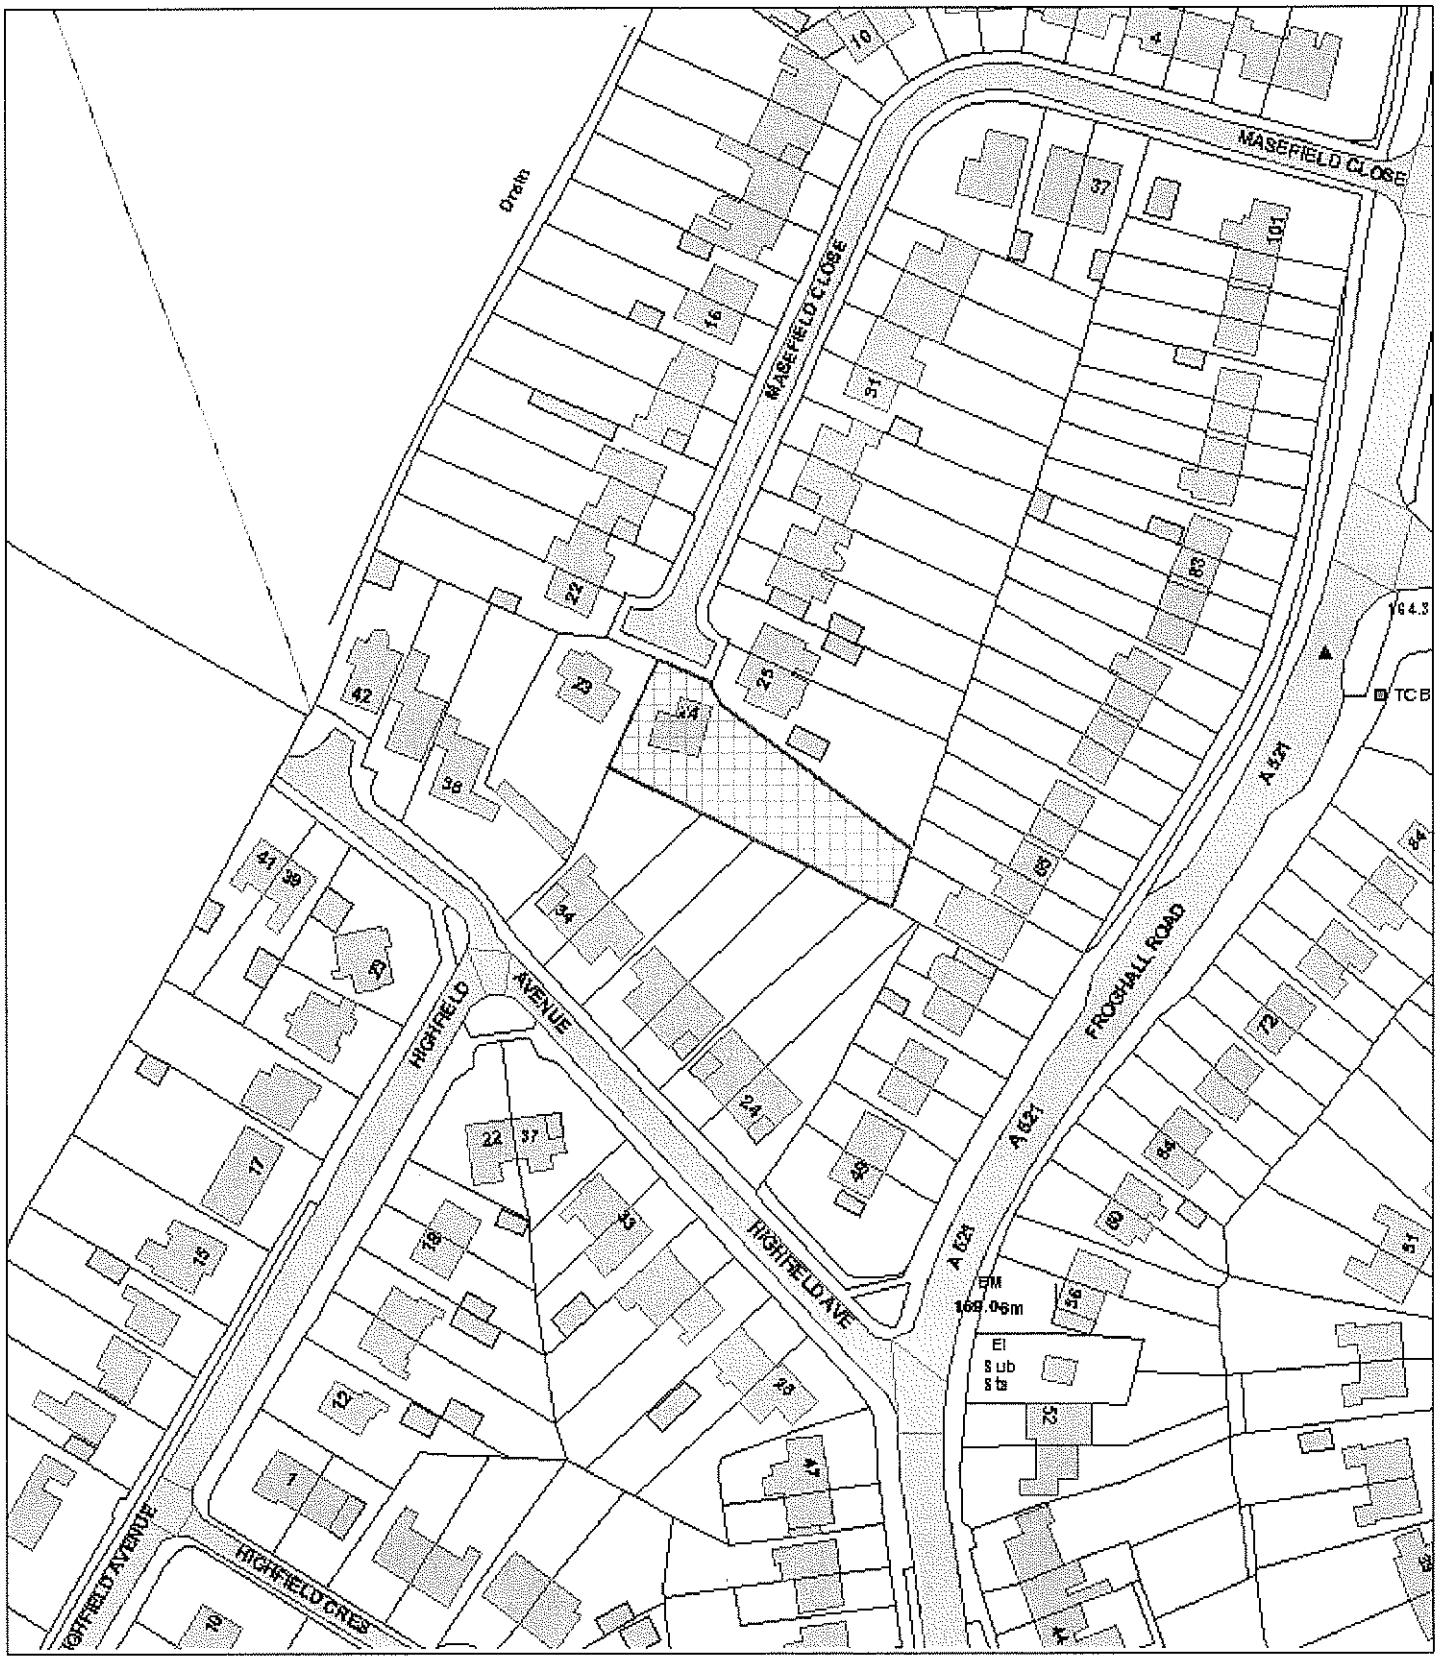

Scale : 1:1250

© Crown copyright. All rights reserved.
Staffordshire Moorlands District Council.
Licence no. 100018384. 2007.

Organisation	SMDC
Department	Planning
Comments	