08/00737/FUL 2 MAR 2008 part one.

Application for Planning Permission.
Town and Country Planning Act 1990

ublication of planning applications on council web sites
lease note that with the exception of applicant contact details and Certificates of Ownership, the information provided on this application form nd in supporting documents may be published on the council's website.
f any other information that is provided as part of the application which falls within the definition of personal data under the Data Protection ct and is not to be published on the council's website, please contact the council's planning department.

1. Applicant Name, Address and Contact Details

Title: Mr | First name: M | Surname: Director

Company name: Butters John Bee

Street address: Lake View
Festival Way

Town/City: Stoke on Trent
County:
Country:
Postcode: ST1 5BJ

	Country Code	National Number	Extension Number
Telephone number:			
Mobile number:			
Fax number:			

Email address:

Are you an agent acting on behalf of the applicant? (•) Yes ( ) No

2. Agent Name, Address and Contact Details

Title: Mr | First Name: David | Surname: Breakwell

Company name: Sammons Architectural Ltd

Street address: 10 Cawdry Buildings
Fountain Street

Town/City: Leek
County: Staffordshire Moorlands
Country:
Postcode: ST13 6JP

	Country Code	National Number	Extension Number
Telephone number:		01538386002	
Mobile number:			
Fax number:			

Email address:

3. Description of the Proposal

Please describe the proposed development including any change of use:

Shopfront

Has the building, work or change of use already started? ( ) Yes (•) No

4. Site Address Details

Full postal address of the site (including full postcode where available)

House: 0 Suffix:

House name:

Street address: 23-25 Derby Street

Town/City: Leek

County: Staffordshire Moorlands

Postcode: ST13 6HN

Description of location or a grid reference
(must be completed if postcode is not known):

Easting:

Northing:

Description:

New shop front

5. Pre-application Advice

Has assistance or prior advice been sought from the local authority about this application? (•) Yes ( ) No

If Yes, please complete the following information about the advice you were given (this will help the authority to deal with this application more efficiently):

Officer name:

Title: Mr First name: Chris Surname: Drage

Reference:

Date (DD/MM/YYYY): 29/02/2008 (Must be pre-application submission)

Details of the pre-application advice received:

6. Pedestrian and Vehicle Access, Roads and Rights of Way

Is a new or altered vehicle access proposed to or from the public highway? ( ) Yes (•) No

Is a new or altered pedestrian access proposed to or from the public highway? ( ) Yes (•) No

Are there any new public roads to be provided within the site? ( ) Yes (•) No

Are there any new public rights of way to be provided within or adjacent to the site? ( ) Yes (•) No

Do the proposals require any diversions/extinguishments and/or creation of rights of way? ( ) Yes (•) No

7. Waste Storage and Collection

Do the plans incorporate areas to store and aid the collection of waste? ( ) Yes (•) No

Have arrangements been made for the separate storage and collection of recyclable waste? ( ) Yes (•) No

8. Neighbour and Community Consultation

Have you consulted your neighbours or the local community about the proposal? ( ) Yes (•) No

9. Council Employee / Member

Is the applicant or agent related to any member of staff or elected member of the council? ( ) Yes (•) No

10. Materials

Please state what materials (including type, colour and name) are to be used externally (if applicable):

Others - description:

Type of other material: stallriser and window frame

Description of *existing* materials and finishes:

Brick and timber

Description of *proposed* materials and finishes:

Brick and timber

10. Materials (continued)

Are you supplying additional information on submitted plan(s)/drawing(s)/design and access statement? (●) Yes ( ) No

If Yes, please state references for the plan(s)/drawing(s)/design and access statement:

D&AS

11. Vehicle Parking

Please provide information on the existing and proposed number of on-site parking spaces:

Type of vehicle	Existing number of spaces	Total proposed (including spaces retained)	Difference in spaces

12. Foul Sewage

Please state how foul sewage is to be disposed of:

Mains sewer ☐ Package treatment plant ☐ Unknown ☒

Septic tank ☐ Cess pit ☐

Other

Are you proposing to connect to the existing drainage system? ( ) Yes ( ) No (●) Unknown

13. Assessment of Flood Risk

Is the site within an area at risk of flooding? Refer to the Environment Agency's Flood Map showing flood zones 2 and 3 and consult Environment Agency standing advice and your local planning authority requirements for information as necessary. ( ) Yes (●) No

If Yes, you will need to submit an appropriate flood risk assessment to consider the risk to the proposed site.

Is your proposal within 20 metres of a watercourse (e.g. river, stream or beck)? ( ) Yes (●) No

Will the proposal increase the flood risk elsewhere? ( ) Yes (●) No

How will surface water be disposed of?

☐ Sustainable drainage system ☐ Main sewer ☐ Pond/lake

☐ Soakaway ☐ Existing watercourse

14. Biodiversity and Geological Conservation

Is there a reasonable likelihood of the following being affected adversely or conserved and enhanced within the application site, OR on land adjacent to or near the application site:

a) Protected and priority species

( ) Yes, on the development site ( ) Yes, on land adjacent to or near the proposed development (●) No

b) Designated sites, important habitats or other biodiversity features

( ) Yes, on the development site ( ) Yes, on land adjacent to or near the proposed development (●) No

c) Features of geological conservation importance

( ) Yes, on the development site ( ) Yes, on land adjacent to or near the proposed development (●) No

15. Existing Use

Please describe the current use of the site:

Shop

Is the site currently vacant? ( ) Yes (●) No

Does the proposal involve any of the following:

Land which is known to be contaminated? ( ) Yes (●) No

Land where contamination is suspected for all or part of the site? ( ) Yes (●) No

A proposed use that would be particularly vulnerable to the presence of contamination? ( ) Yes (●) No

Application advice

If you have said Yes to any of the above, you will need to submit an appropriate contamination assessment.

16. Trees and Hedges

Are there trees or hedges on the proposed development site? ( ) Yes (●) No

And/or: Are there trees or hedges on land adjacent to the proposed development site that could influence the development or might be important as part of the local landscape character? ( ) Yes (●) No

If Yes to either or both of the above, you will need to provide a full Tree Survey with accompanying plan before your application can be determined. Your Local Planning Authority should make clear on its website what the survey should contain, in accordance with the current 'BS5837: Trees in relation to construction - Recommendations'

17. Trade Effluent

Does the proposal involve the need to dispose of trade effluents or waste? ○ Yes ◉ No

18. Residential Units

Does your proposal include the gain or loss of residential units? ○ Yes ◉ No

19. All Types of Development: Non-residential Floorspace

Does your proposal involve the loss or gain of non-residential floorspace? ○ Yes ◉ No ○ Unknown

20. Employment

If known, please complete the following information regarding employees:

	Full-time	Part-time	Equivalent number of full-time
Existing employees	0	0	0
Proposed employees	0	0	0

21. Hours of Opening

If known, please state the hours of opening for each non-residential use proposed:

Use	Monday to Friday Start Time	Monday to Friday End Time	Saturday Start Time	Saturday End Time	Sunday and Bank Holidays Start Time	Sunday and Bank Holidays End Time	Not Known

22. Site Area

What is the site area? 00.09 hectares

23. Industrial or Commercial Processes and Machinery

Please describe the activities and processes which would be carried out on the site and the end products including plant, ventilation or air conditioning. Please include the type of machinery which may be installed on site:

None

Is the proposal for a waste management development? ○ Yes ◉ No

24. Hazardous Substances

Is any hazardous waste involved in the proposal? ○ Yes ◉ No

25. Site Visit

Can the site be seen from a public road, public footpath, bridleway or other public land? ◉ Yes ○ No

If the planning authority needs to make an appointment to carry out a site visit, whom should they contact? (Please select only one)

◉ The agent ○ The applicant ○ Other person

26. Certificates (Certificate B)

Certificate of Ownership - Certificate B

Town and Country Planning (General Development Procedure) Order 1995 Certificate under Article 7

I certify/The applicant certifies that I have/the applicant has given the requisite notice to everyone else (as listed below) who, on the day 21 days before the date of this application, was the owner *(owner is a person with a freehold interest or leasehold interest with at least 7 years left to run)* of any part of the land or building to which this application relates.

26. Certificates (Certificate B - continued)

Notice recipient	Date notice served
Name: J Rounding Number: Suffix: Street: Lake View Locality: Festival way Town: Stoke on Trent Postcode: ST1 5BJ	20/03/2008
Name: I Cheatham Number: Suffix: Street: Lake View Locality: Festival Way Town: Stoke on Trent Postcode: ST1 5BJ	20/03/2008
Name: P Sawyer Number: Suffix: Street: Lake View Locality: Festival View Town: Stoke on trent Postcode: ST1 5BJ	20/03/2008
Name: N Pickin Number: Suffix: Street: Lake View Locality: festival View Town: Stoke on Trent Postcode: ST1 5BJ	

Title: Mr First name: David Surname: Breakwell

Person role: Agent Declaration date: 20/03/2008 ☒ Declaration made

26. Certificates (Agricultural Holdings Certificate)

Agricultural Holding Certificate

Town and Country Planning (General Development Procedure) Order 1995 Certificate under Article 7

Agricultural Land Declaration - You Must Select Either A or B

(A) None of the land to which the application relates is, or is part of an agricultural holding. ◉

(B) I have/The applicant has given the requisite notice to every person other than myself/the applicant who, on the day 21 days before the date of this application, was a tenant of an agricultural holding on all or part of the land to which this application relates, as listed below: ○


Title: Mr First Name: David Surname: Breakwell

Person role: Agent Declaration date: 20/03/2008 ☒ Declaration Made

27. Declaration

I/we hereby apply for planning permission/consent as described in this form and the accompanying plans/drawings and additional information. ☒


Date 20/03/2008

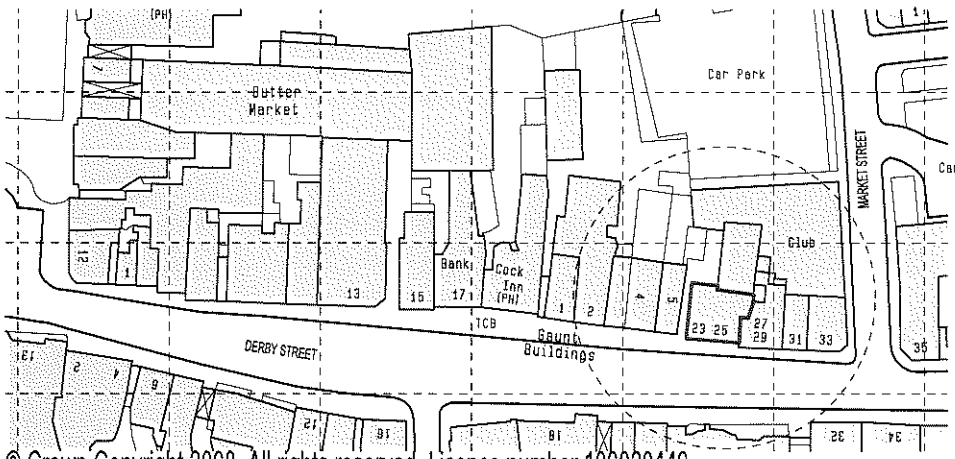

© Crown Copyright 2008. All rights reserved. Licence number 100020449


LOCATION PLAN

Scale 1:1250

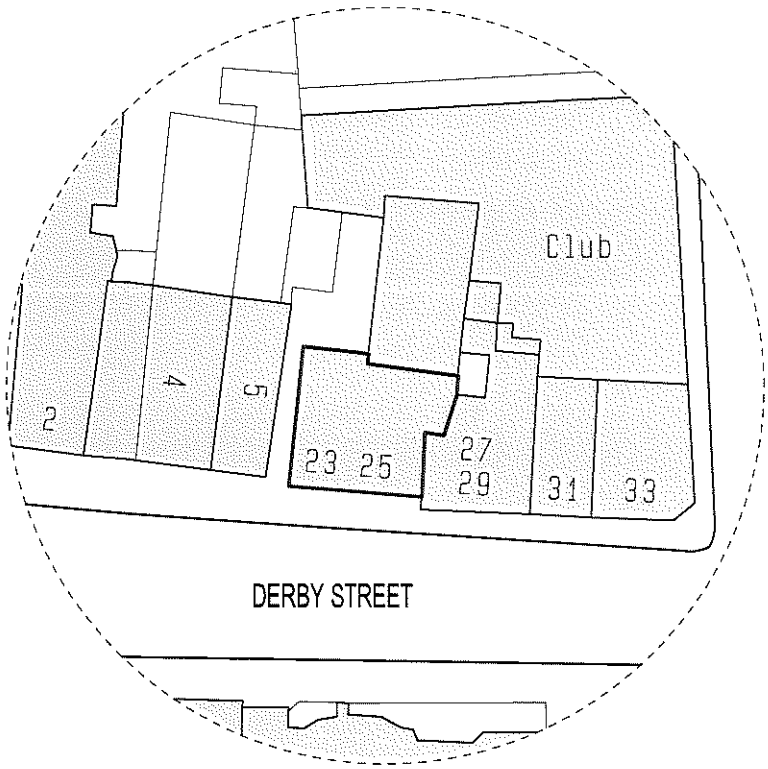


BLOCK PLAN

Scale 1:500

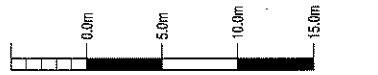

SCALE BAR @ 1:500

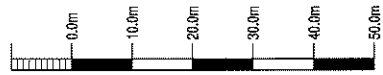

SCALE BAR @ 1:1250

Butters John Bee

PROPOSED REPLACEMENT SHOP-FRONT & INTERNAL ALTERATIONS TO 23 - 25 DERBY STREET, LEEK, STAFFORDSHIRE, ST13 6HN

LOCATION & BLOCK PLAN

Date	Sheet	Scale
MARCH 2008	A4	1:1250, 1:500
Drg No.	Rev.	Drawn
2008-1536-03	-	AB


Rev.

SAMMONS Architectural LIMITED
Chartered Institute of Architectural Technologists

10 Cawdry Buildings, Fountain Street, Leek. ST13 6JP
Telephone + Fax 01538 386002
E-mail: sammonsltd@aol.com

This drawing is copyright. Do not scale.
All dimensions must be checked prior to commencement.

Reference:	08/00589/FUL Leek

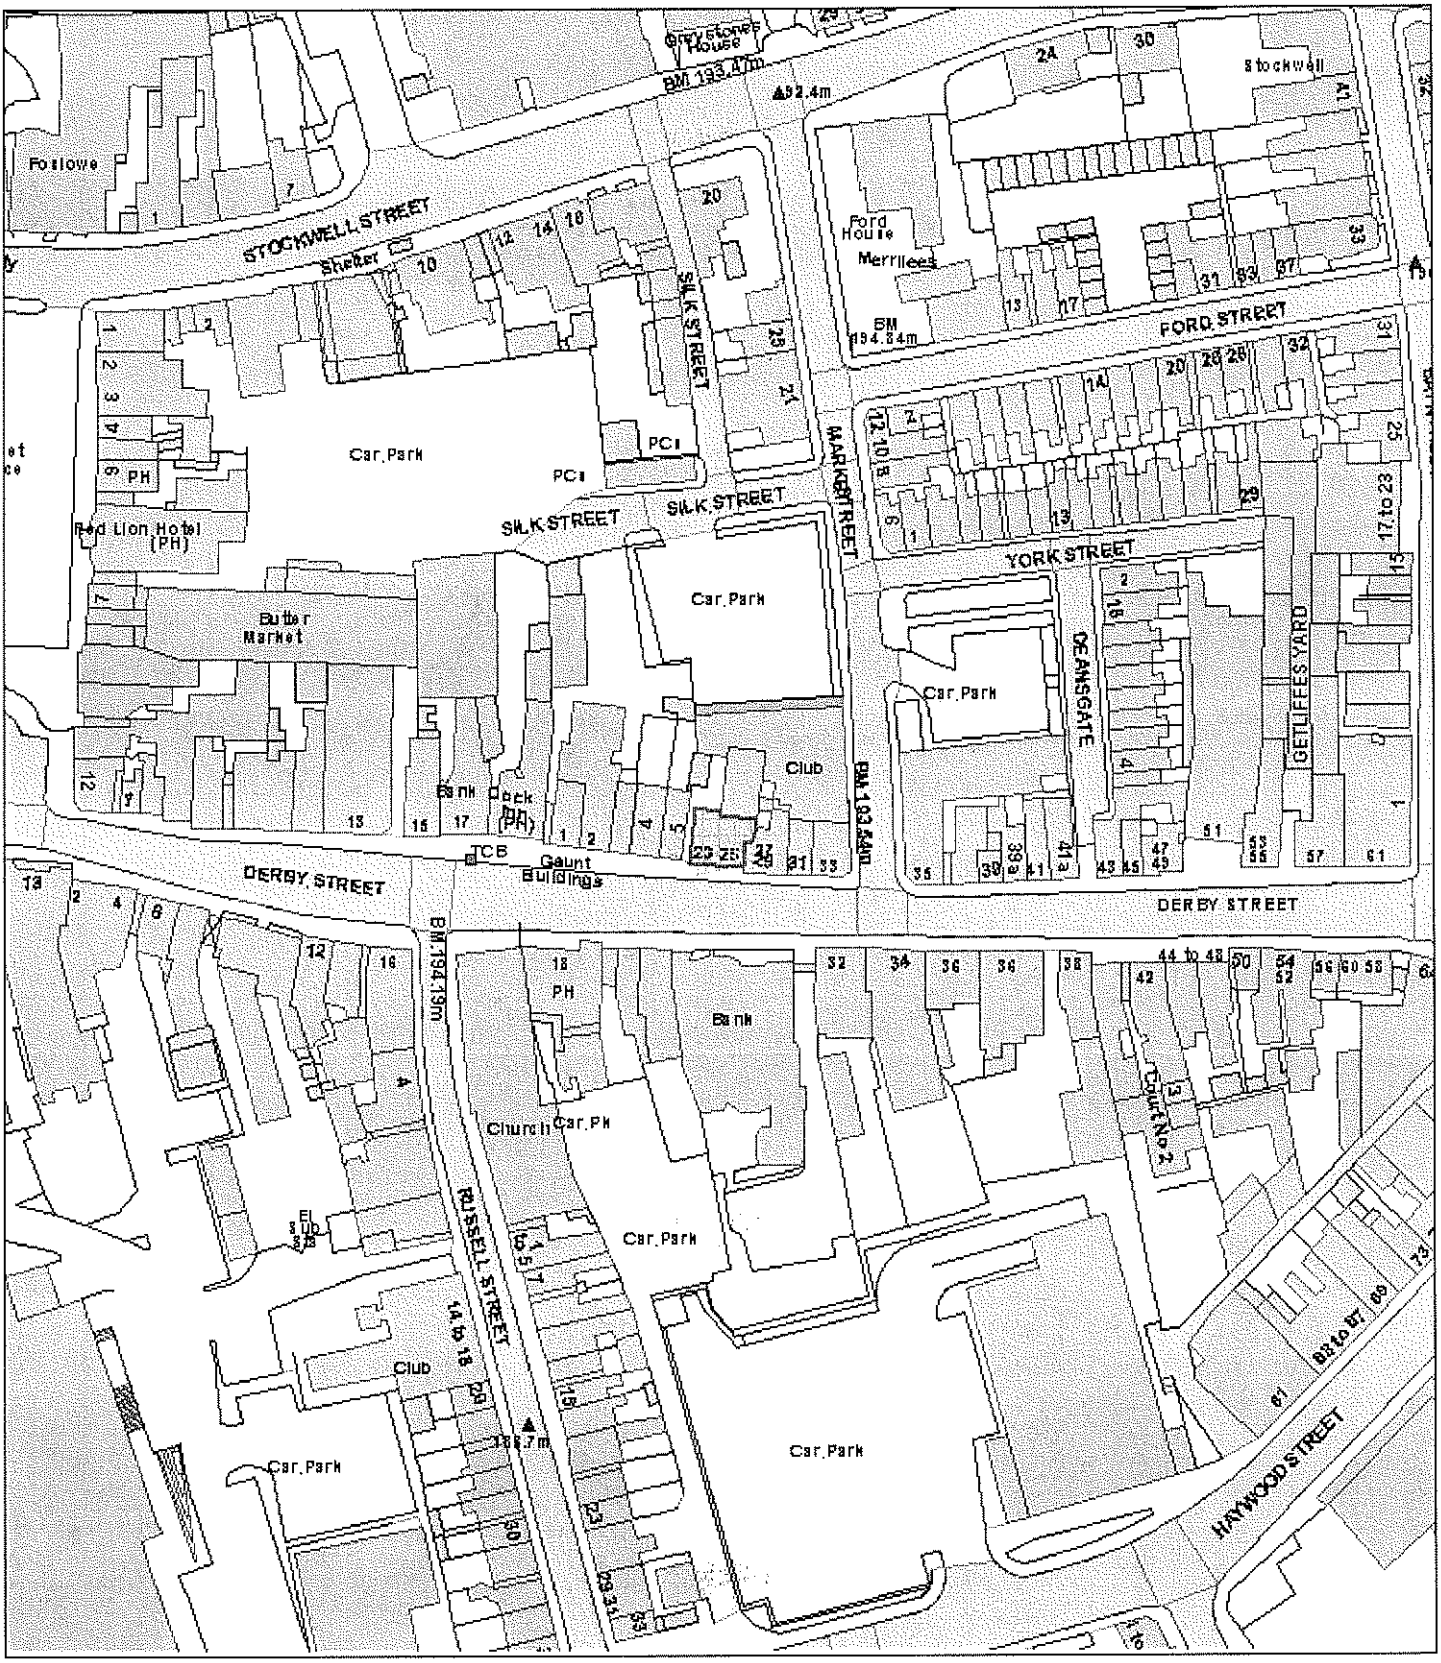

Scale : 1:1250

© Crown copyright. All rights reserved.
Staffordshire Moorlands District Council.
Licence no. 100018384. 2007.

Organisation	SMDC
Department	Planning
Comments	