

Existing Access

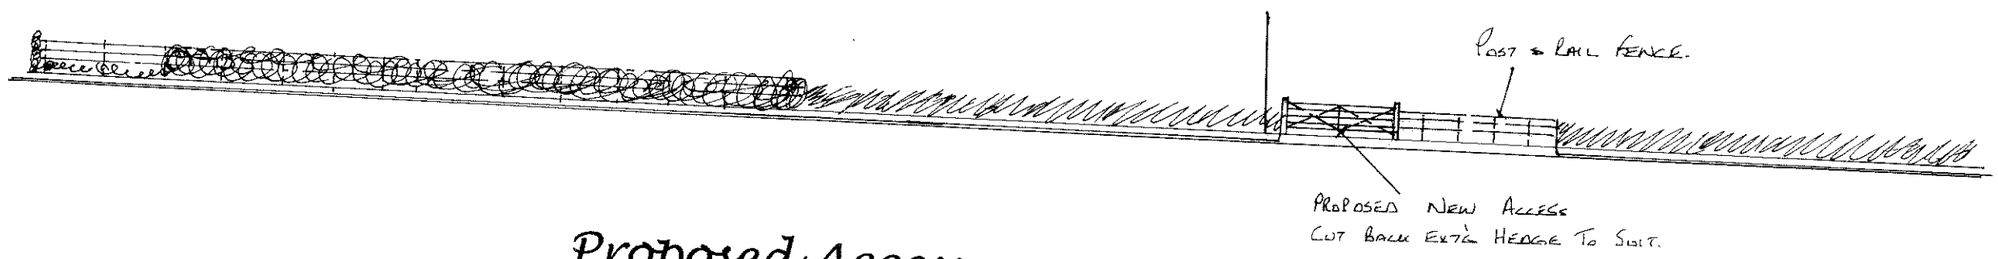

Proposed Access

Existing And Proposed Vehicular Access At Delphouse, Delph House Road, Cheadle, Staffs Moorlands For Mr. C. Heaton.

Date :- April 2nd 2008.

Scale :- 1:200.