Part 1

Householder Application for Planning Permission for works or extension to a dwelling. Town and Country Planning Act 1990

ublication of planning applications on council web sites
lease note that with the exception of applicant contact details and Certificates of Ownership, the information provided on this application form nd in supporting documents may be published on the council's website.
f any other information that is provided as part of the application which falls within the definition of personal data under the Data Protection ct and is not to be published on the council's website, please contact the council's planning department.

1. Applicant Name, Address and Contact Details

Title: Mr | First name: | Surname: Wright

Company name:

Street address: 23 Hazlescross Road
Kingsley

Town/City: Stoke on Trent
County: Staffordshire
Country:
Postcode: ST10 2AX

	Country Code	National Number	Extension Number
Telephone number:			
Mobile number:			
Fax number:			

Email address:

Are you an agent acting on behalf of the applicant? (●) Yes ( ) No

2. Agent Name, Address and Contact Details

Title: | First Name: Simon | Surname: Toplass

Company name: Smytheman Architectural Services

Street address: 12
High Street
Tean

Town/City: Stoke on trent
County: Staffordshire
Country:
Postcode: ST10 4DZ

	Country Code	National Number	Extension Number
Telephone number:		01538 722097	
Mobile number:			
Fax number:			

Email address: simon@smytheman.co.uk

3. Description of Proposed Works

Please describe the proposed works:

KITCHEN EXTENSION

Has the work already been started without planning permission? ( ) Yes (●) No

4. Site Address Details

Full postal address of the site (including full postcode where available)

House: 23 Suffix:

House name:

Street address: Hazles Cross Road

Kingsley

Town/City: STOKE-ON-TRENT

County:

Postcode: ST10 2AX

Description of location or a grid reference
(must be completed if postcode is not known):

Easting: 400944

Northing: 347048

Description:

5. Pedestrian and Vehicle Access, Roads and Rights of Way

Is a new or altered vehicle access proposed to or from the public highway? ○ Yes ◉ No

Is a new or altered pedestrian access proposed to or from the public highway? ○ Yes ◉ No

Do the proposals require any diversions, extinguishment and/or creation of public rights of way? ○ Yes ◉ No

6. Pre-application Advice

Has assistance or prior advice been sought from the local authority about this application? ○ Yes ◉ No

7. Trees and Hedges

Are there any trees or hedges on your own property or on adjoining properties which are within falling distance of your boundary? ○ Yes ◉ No

Will any trees or hedges need to be removed or pruned in order to carry out your proposal? ○ Yes ◉ No

8. Parking

Will the proposed works affect existing car parking arrangements? ○ Yes ◉ No

9. Council Employee / Member

Is the applicant or agent related to any member of staff or elected member of the council? ○ Yes ◉ No

10. Site Visit

Can the site be seen from a public road, public footpath, bridleway or other public land? ○ Yes ◉ No

If the planning authority needs to make an appointment to carry out a site visit, whom should they contact? (Please select only one)

◉ The agent ○ The applicant ○ Other person

11. Materials

Please state what materials (including type, colour and name) are to be used externally (if applicable):

Walls - description:

Description of *existing* materials and finishes:

RED FACING BRICK AND PAINTED RENDER

Description of *proposed* materials and finishes:

PAINTED RENDER

Roof - description:

Description of *existing* materials and finishes:

PLAIN CLAY TILES

Description of *proposed* materials and finishes:

PLAIN CLAY TILES

Windows - description:

Description of *existing* materials and finishes:

WHITE UPVC

Description of *proposed* materials and finishes:

WHITE UPVC

11. Materials (continued)

Doors - description:

Description of *existing* materials and finishes:

WHITE PVC-U

Description of *proposed* materials and finishes:

WHITE PVC-U

Boundary treatments - description:

Description of *existing* materials and finishes:

N/A

Description of *proposed* materials and finishes:

N/A

Vehicle access and hard standing - description:

Description of *existing* materials and finishes:

N/A

Description of *proposed* materials and finishes:

N/A

Lighting - add description

Description of *existing* materials and finishes:

N/A

Description of *proposed* materials and finishes:

N/A

Are you supplying additional information on submitted plan(s)/drawing(s)/design and access statement? (•) Yes ( ) No

If Yes, please state references for the plan(s)/drawing(s)/design and access statement:

SMYTHEMAN ARCHITECTURAL SERVICES DRAWING NUMBERS
2540-01 SURVEY, 2540-02 PROPOSAL, 2540-03 BLOCK PLAN, 2540-04 LOCATION PLAN

12. Certificates (Certificate A)

Certificate of Ownership - Certificate A
Town and Country Planning (General Development Procedure) Order 1995 Certificate under Article 7

I certify/The applicant certifies that on the day 21 days before the date of this application nobody except myself/ the applicant was the owner (owner is a person with a freehold interest or leasehold interest with at least 7 years left to run) of any part of the land or building to which the application relates.

Title: Mr First name: Simon Surname: Toplass

Person role: Agent Declaration date: 27/03/2008 ☒ Declaration made

12. Certificates (Agricultural Holdings Certificate)

Agricultural Holding Certificate
Town and Country Planning (General Development Procedure) Order 1995 Certificate under Article 7

Agricultural Land Declaration - You Must Select Either A or B

(A) None of the land to which the application relates is, or is part of an agricultural holding. (•)

(B) I have/The applicant has given the requisite notice to every person other than myself/the applicant who, on the day 21 days before the date of this application, was a tenant of an agricultural holding on all or part of the land to which this application relates, as listed below: ( )

Title: Mr First Name: Simon Surname: Toplass

Person role: Agent Declaration date: 27/03/2008 ☒ Declaration Made

13. Declaration

I/we hereby apply for planning permission/consent as described in this form and the accompanying plans/drawings and additional information. ☒

Date 27/03/2008

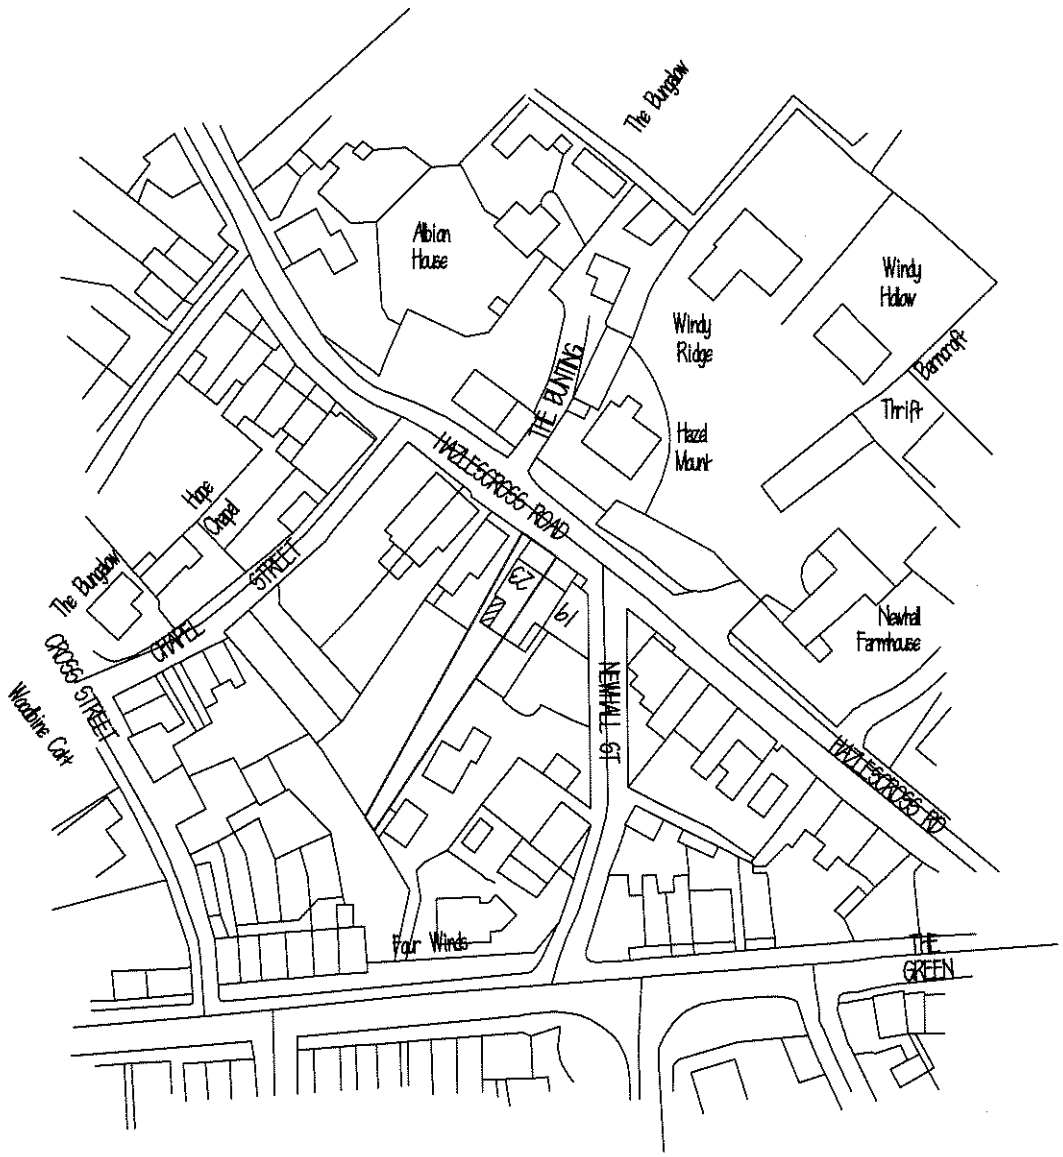

Smytheman Architectural Services

Mr & Mrs. Wright

Alterations and extensions to 23 Hazlescross Road, Kingsley, Staffordshire.

LOCATION PLAN @ 1 : 1250

DRAWING No 254004

12 High Street
Tean, Stoke-on-Trent
Staffs ST10 4DZ
telephone 01538 722097
facsimile 01538 722185
email mail@smytheman.co.uk

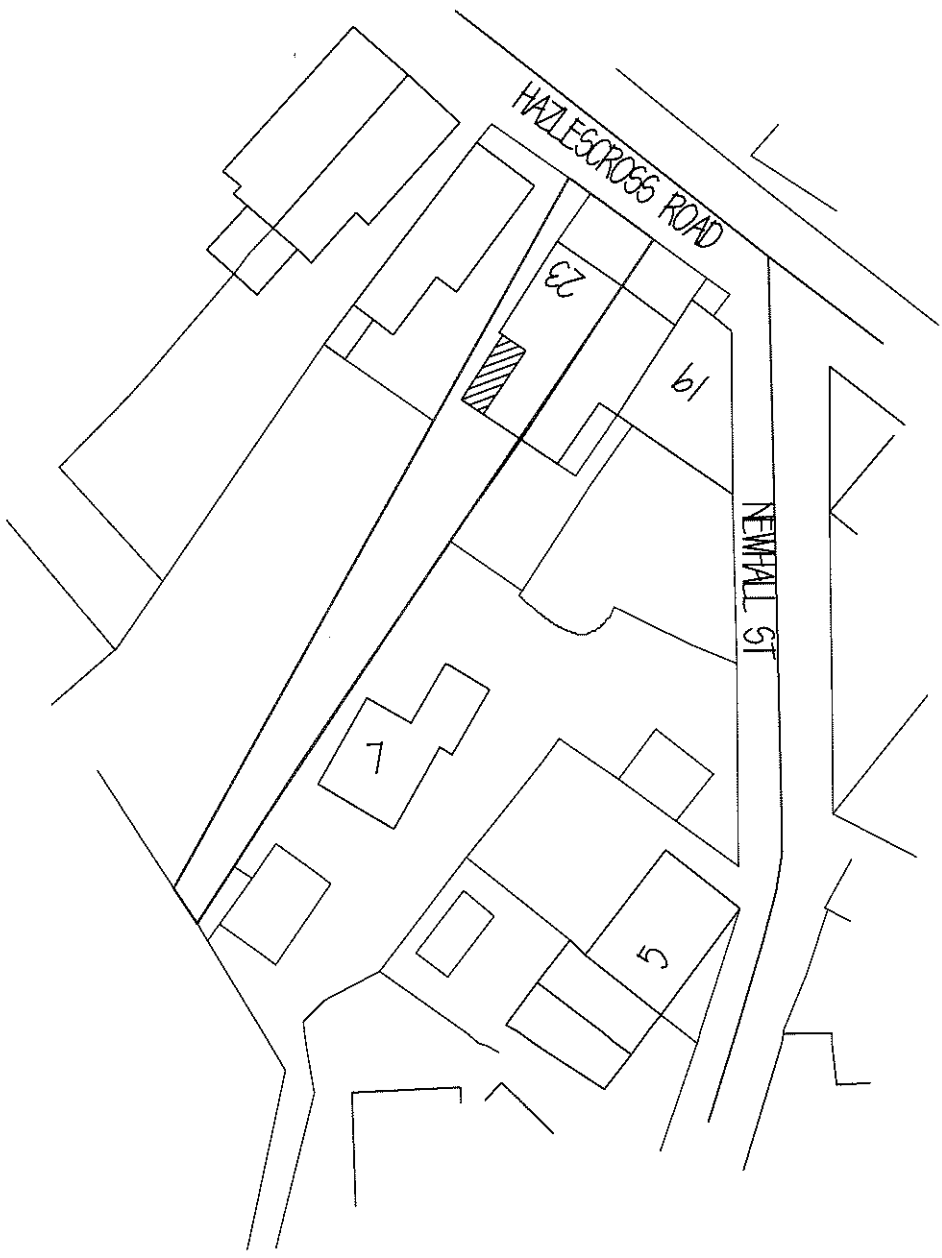

Smytheman Architectural Services

Mr & Mrs. Wright

Alterations and extensions to 23 Hazlescross Road, Kingsley.

BLOCK PLAN @ 1 : 500

DRAWING No 254003

12 High Street
Tean, Stoke-on-Trent
Staffs ST10 4DZ
telephone 01538 722097
facsimile 01538 722185
email mail@smytheman.co.uk

Reference:	08/00706/FUL Kingsley

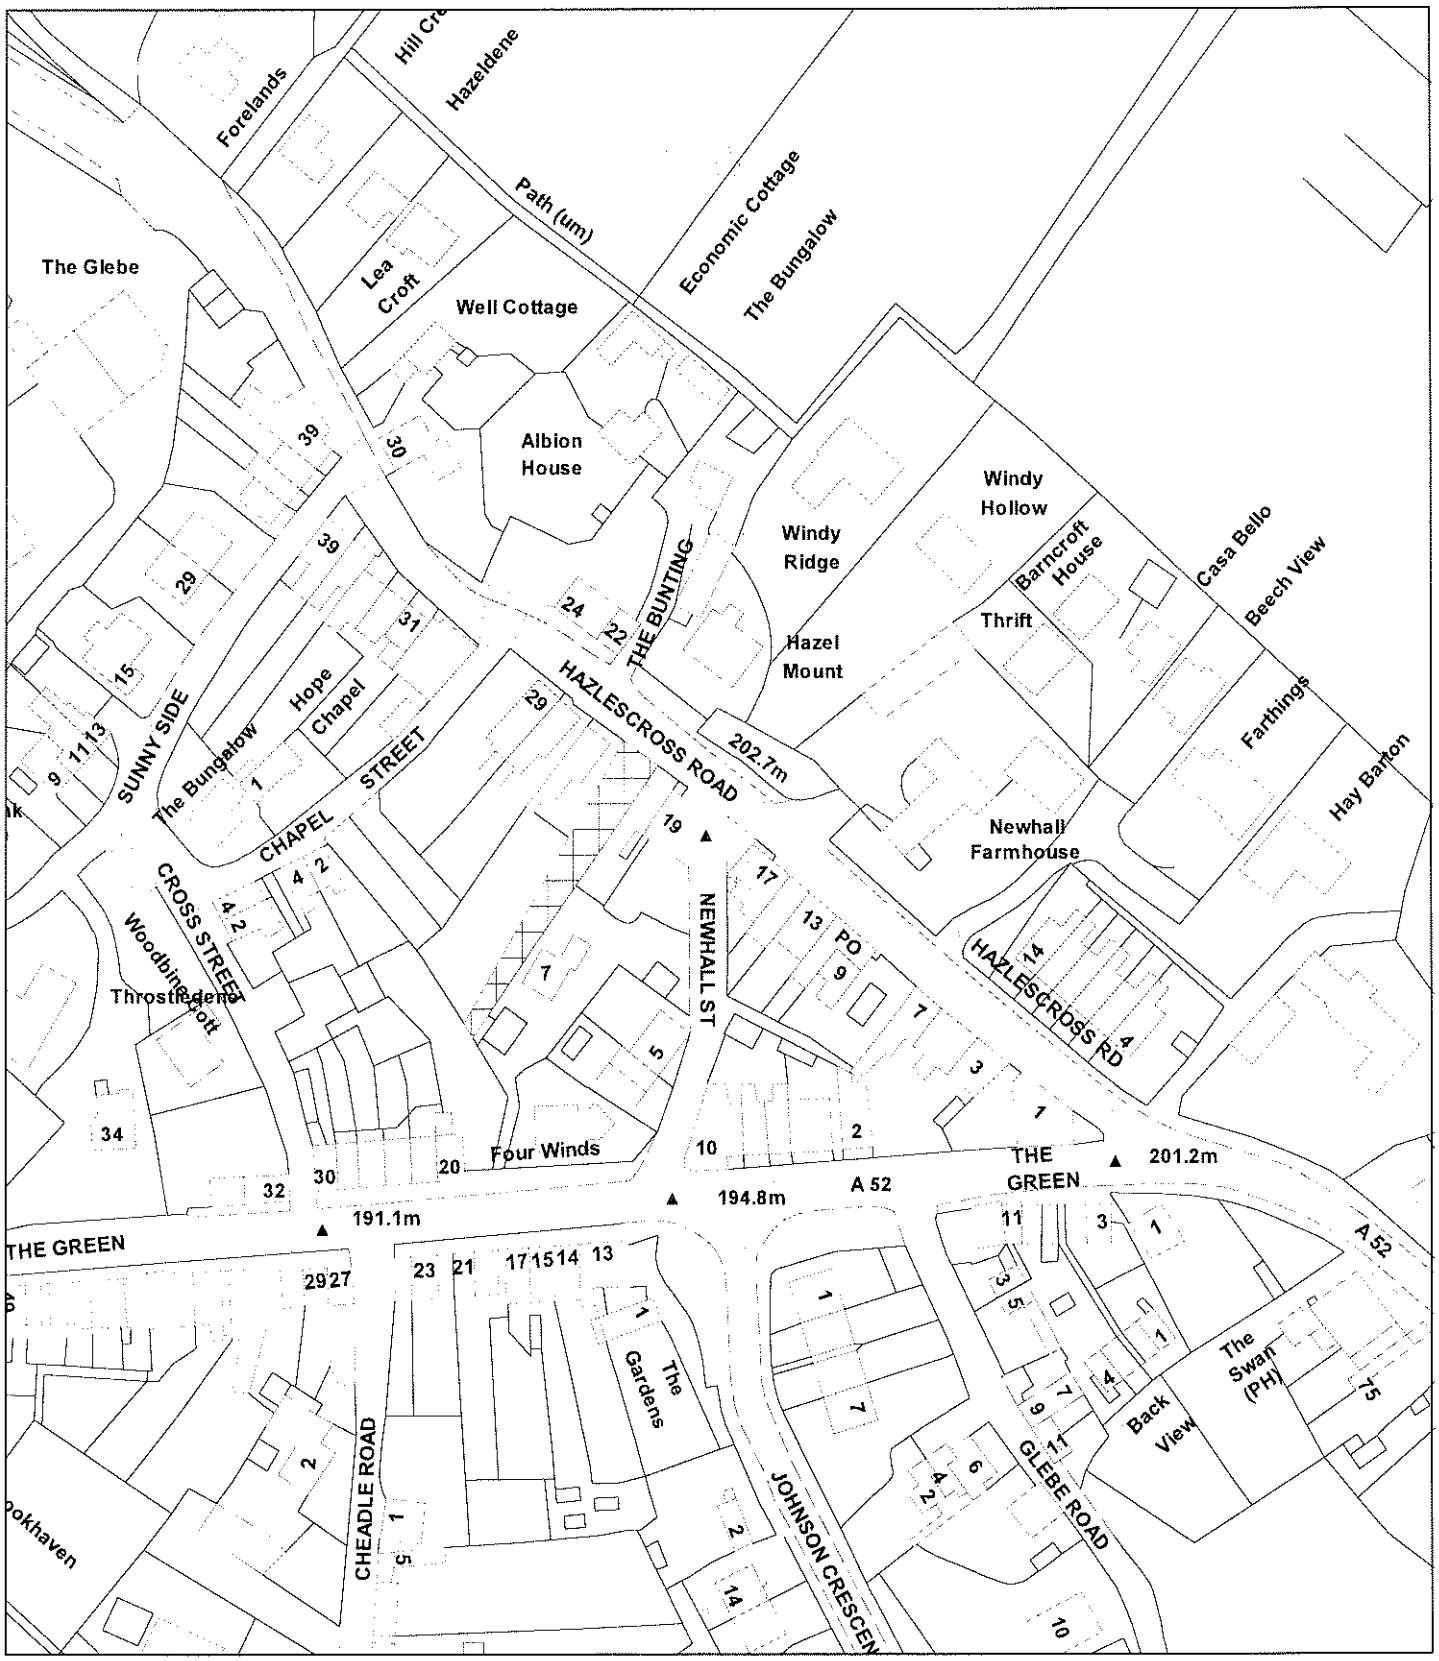

Scale : 1:1250

© Crown copyright. All rights reserved.
Staffordshire Moorlands District Council.
Licence no. 100018384. 2007.

Organisation	Not Set
Department	Not Set
Comments	Not Set