
08/33332 RECEIVED - 4 APR 2008

PDF Created with deskPDF PDF Writer - Trial :: http://www.docudesk.com

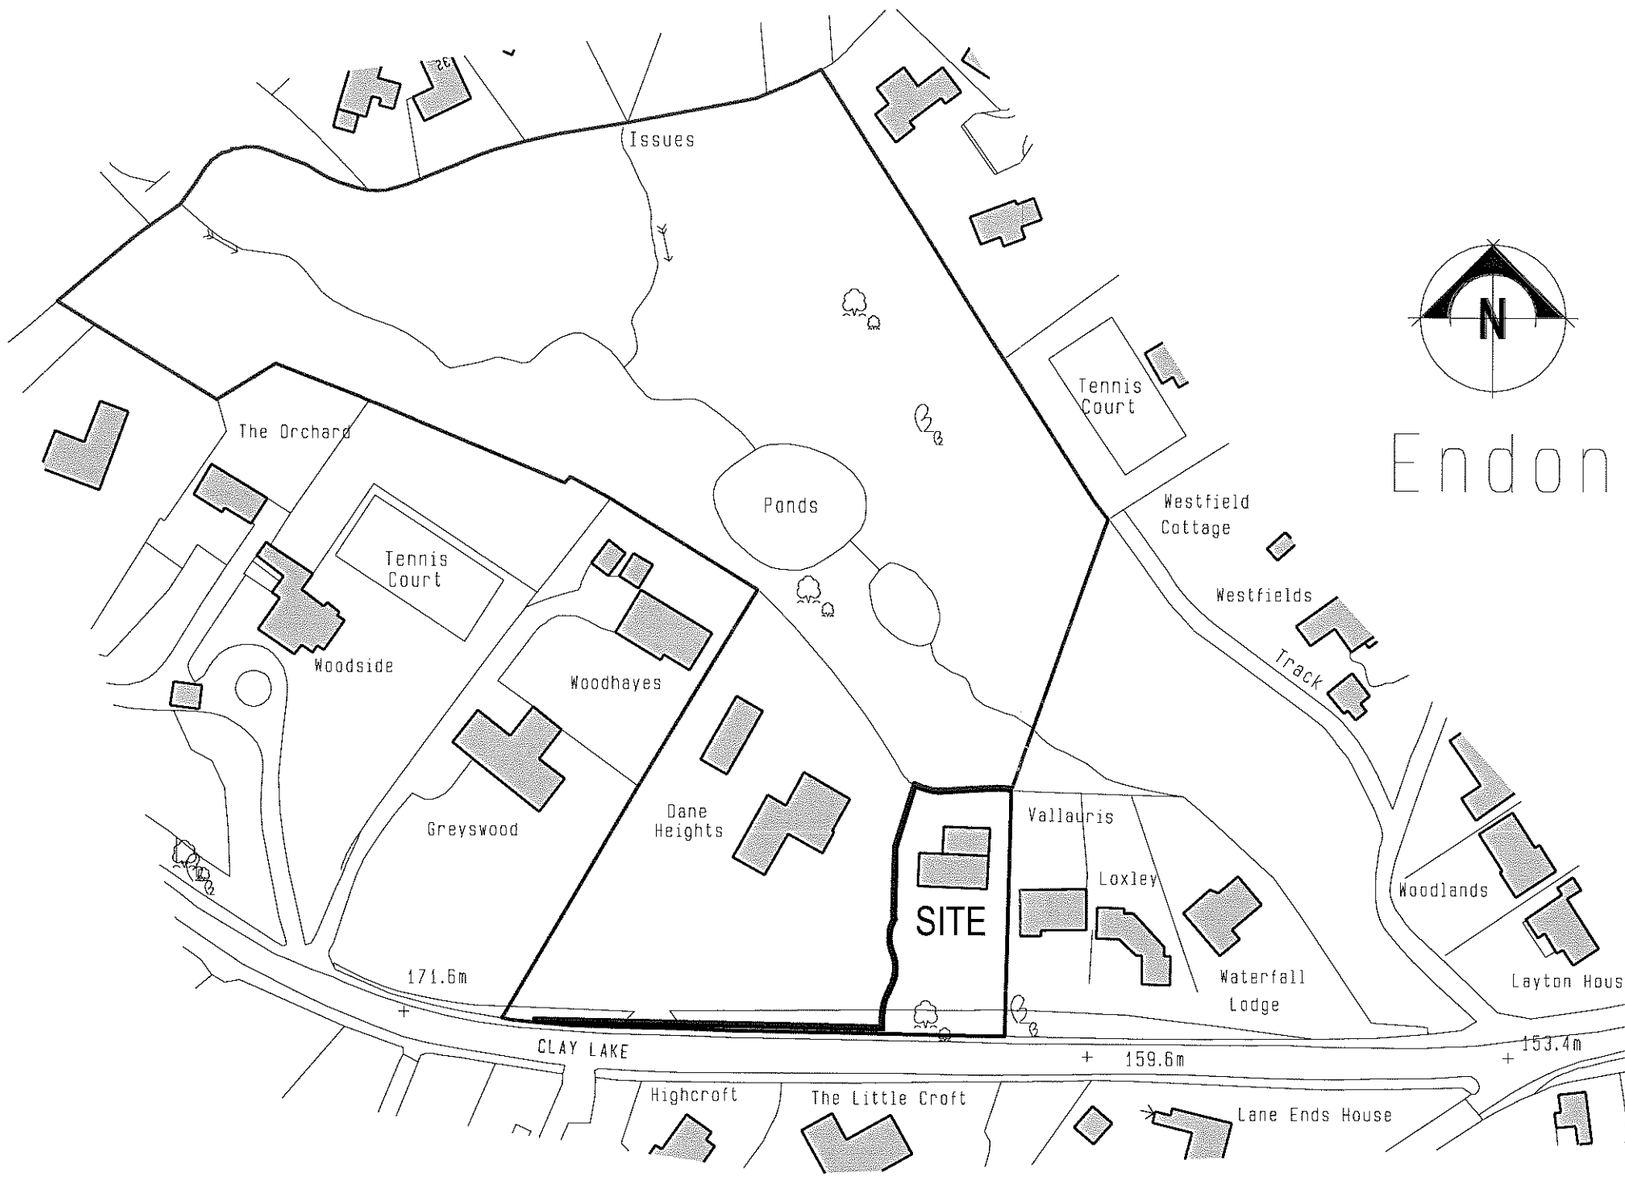

Mr K Dawson

PROPOSED REMOVAL OF CONDITION 2 OF SM94-1026 RESTRICTING OCCUPANCY TO DEPENDANTS ONLY AT FORMER SWIMMING POOL BUILDING, DANE HEIGHTS, CLAY LAKE, ENDON, STAFFORDSHIRE MOORLANDS, ST9 9DD.

PLANNING PROPOSAL

LOCATION PLAN

Date	Sheet	Scale
MARCH 2008	A3	1:1250
Drg No. 2008-1534-07	Rev. -	Drawn RG
Rev.		

SAMMONS Architectural LIMITED
Chartered Institute of Architectural Technologists
10 Cawdry Buildings, Fountain Street, Leek. ST13 6JP
Telephone + Fax 01538 386002
E-mail: sammonsltd@aol.com

This drawing is copyright. Do not scale.
All dimensions must be checked prior to commencement.

0.0m 10.0m 20.0m 30.0m 40.0m 50.0m

scale bar @1:1250

Crown Copyright 2008. All rights reserved. Licence number 100020449

PDF Created with deskPDF PDF Writer - Trial :: http://www.docudesk.com



Mr K Dawson

PROPOSED REMOVAL OF CONDITION 2 OF SM94-1026 RESTRICTING OCCUPANCY TO DEPENDANTS ONLY AT FORMER SWIMMING POOL BUILDING, DANE HEIGHTS, CLAY LAKE, ENDON, STAFFORDSHIRE MOORLANDS, ST9 9DD.

PLANNING PROPOSAL

SITE PLAN

Date	Sheet	Scale
MARCH 2008	A3	1:500
Drg No.	Rev.	Drawn
2008-1534-06	-	RG

Rev.

SAMMONS Architectural LIMITED
Chartered Institute of Architectural Technologists

10 Cawdry Buildings, Fountain Street, Leek. ST13 6JP
Telephone + Fax 01538 386002
E-mail: sammonsltd@aol.com

This drawing is copyright. Do not scale.
All dimensions must be checked prior to commencement.