
08/00717 Rec'd 27 MAR 2008 - S MPONT ONE

STAFFORDSHIRE
moorlands
DISTRICT COUNCIL

Planning Service

MOORLANDS HOUSE, STOCKWELL STREET, LEEK, STAFFORDSHIRE
MOORLANDS. ST13 6HQ TEL: (01538) 483550 FAX: (01538) 483586

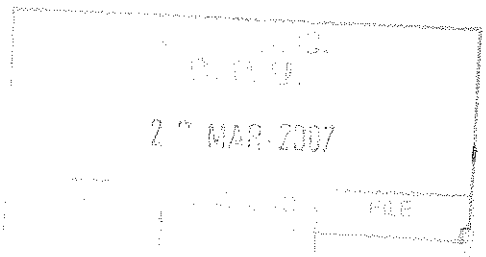

Householder Planning Application

Please use this form if you intend to extend your house or to erect any other buildings or structures for domestic purposes within the boundary of your property.

Please read the notes on the reverse of this form before you complete it.

1. APPLICANT Name: MR+MRS A TAYLOR Address: OAKLEA, TYTHEBARN ALTON, ST10 4AZ Tel. No.: 01538 703711	**2. AGENT** Name: N J FORRESTER Address: ILETT HOUSE SMITHY BANK, ALTON Tel. No.: 01538 702164 ST10 4AD
3. Address or location of proposed development.	OAKLEA, TYTHEBARN, ALTON ST10 4AZ
4. Description of proposed development and the purpose for which it will be used.	EXTENSION TO IMPROVE ACCOMDATION - DOMESTIC USE
5. Type and colour of external materials to be used for walls and roof.	STAFFS BLUE TILES TO MATCH EXISTING RED BRICK AND RENDER

6. Do you propose to: (Delete as appropriate)

i)	Demolish any buildings or structures?	~~YES~~/NO)	(If 'YES' show their position on your plans)	
ii)	Fell any trees or shrubs?	~~YES~~/NO)		
iii)	Construct a new access to a highway?	Vehicular ~~YES~~/NO	Pedestrian	~~YES~~/NO
iv)	Alter an existing access to a highway?	Vehicular ~~YES~~/NO	Pedestrian	~~YES~~/NO

7. Have there been any previous extensions to the dwelling since it was built? YES/~~NO~~ If 'YES' please give brief details:- FLAT ROOF EXTENSIONS TO REAR GROUND AND FIRST FLOOR

8. FORMAL APPLICATION
I/We hereby apply for planning permission to carry out the development described in this application and the accompanying plans.


Signed: N.J. Forrester Date: 27/3/08

TOWN AND COUNTRY PLANNING ACT, 1990 : CERTIFICATE UNDER SECTION 65
CERTIFICATE A

I hereby certify that:-

1. No person other than the applicant was an owner of any part of the land to which the application relates at the beginning of the period 20 days before the date of this application.
2. None of the land to which the application relates is, or forms part of, an agricultural holding. (Delete the whole of 2 if the site is an agricultural holding)
3. Signed: N.J. Forrester Date: 27/3/08

Reference:	08/00747/FUL Alton

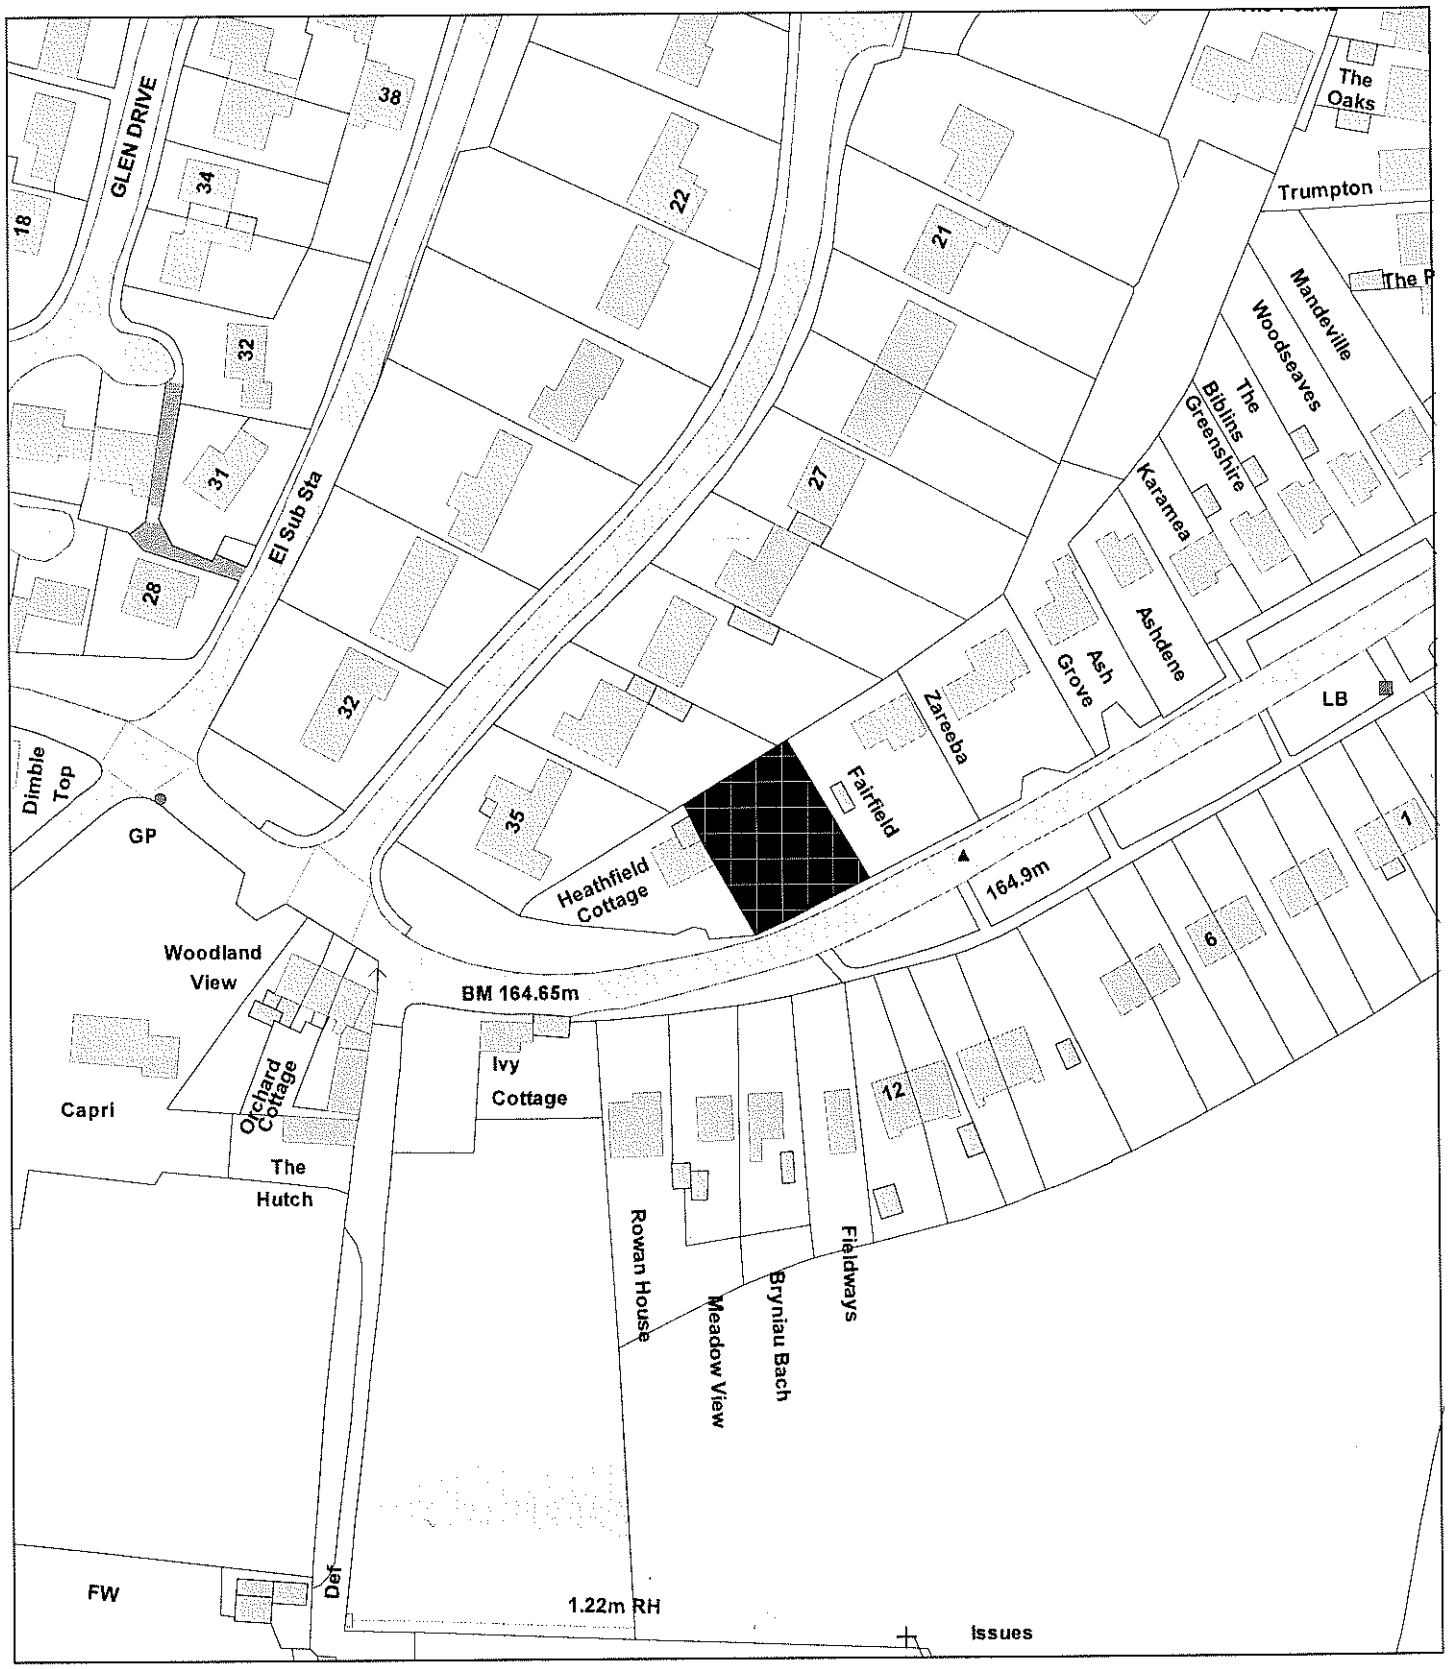

Scale : 1:1250


This copy has been produced specifically for the Map Return Scheme purposes only. No further copies may be made.

© Crown copyright. All rights reserved.
Staffordshire Moorlands District Council. Licence no. 100018384. 2007.

Organisation	Not Set
Department	Not Set
Description	

OS Sitemap™

08/00747/FUL 29 MAR 2008 - 6 MD

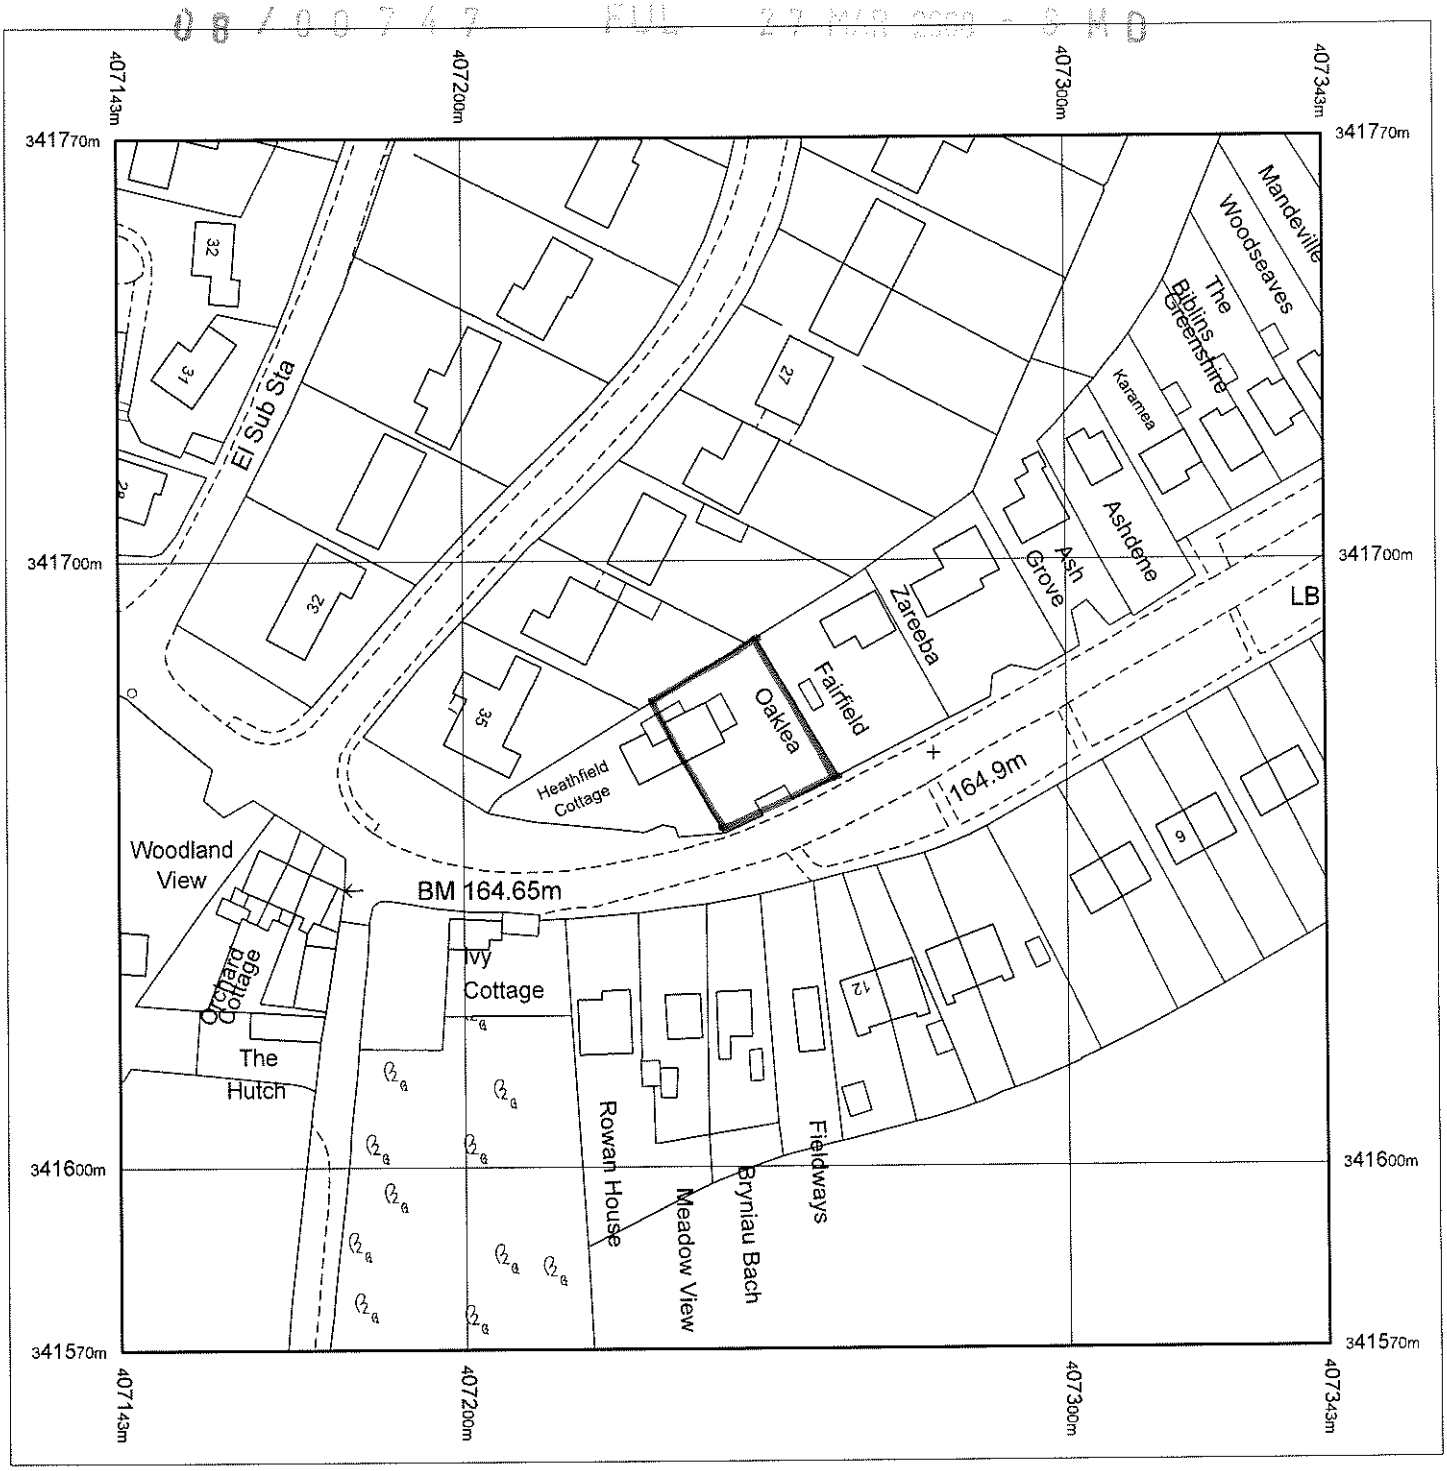

Produced 13.03.2008 from the Ordnance Survey National Geographic Database and incorporating surveyed revision available at this date. © Crown Copyright 2008.

Reproduction in whole or part is prohibited without the prior permission of Ordnance Survey.

Ordnance Survey and the OS Symbol are registered trademarks and OS Sitemap is a trademark of Ordnance Survey, the national mapping agency of Great Britain.

The representation of a road, track or path is no evidence of a right of way.

The representation of features as lines is no evidence of a property boundary.

Metres
0 20 40

Scale 1:1250

Supplied by: **Centremaps**
Serial number: 00696300
Centre coordinates: 407243 341670

Further information can be found on the OS Sitemap Information leaflet or the Ordnance Survey web site: www.ordnancesurvey.co.uk