Part One

STAFFORDSHIRE
moorlands
DISTRICT COUNCIL

Directorate of Development Services

MOORLANDS HOUSE, STOCKWELL STREET, LEEK, STAFFORDSHIRE
MOORLANDS. ST13 6HQ TEL: (01538) 483550 FAX: (01538) 483586

Householder Planning Application

Please use this form if you intend to extend your house or to erect any other buildings or structures for domestic purposes within the boundary of your property.

Please read the notes on the reverse of this form before you complete it.

1. APPLICANT Name: MISS H. BRISTER / MR. HORROBIN. Address: 85. UTTOXETER ROAD DERBYCOTT. STAFFS MOORLANDS Tel. No.: ST11 9JG.	2. AGEI Name: B. BLAKEMAN MCIAT Building Design Service Address: 15A Whitmore Road, The Westlands, Newcastle, Staffs. ST5 3LY Tel./Fax 01782 632911 Tel. No.: Chartered Institute of Architectural Technologists
3. Address or location of proposed development.	85. UTTOXETER ROAD DERBYCOTT.
4. Description of proposed development and the purpose for which it will be used.	TWO STOREY EXTENSION
5. Type and colour of external materials to be used for walls and roof.	TO MATCH EXISTING.

6. Do you propose to: (Delete as appropriate)

i)	Demolish any buildings or structures?	~~YES~~/NO	(If 'YES' show their position on your plans)
ii)	Fell any trees or shrubs?	~~YES~~/NO	
iii)	Construct a new access to a highway?	Vehicular ~~YES~~/NO	Pedestrian YES/NO
iv)	Alter an existing access to a highway?	Vehicular ~~YES~~/NO	Pedestrian YES/NO

7. Have there been any previous extensions to the dwelling since it was built? ~~YES~~/NO If 'YES' please give brief details:-

8. FORMAL APPLICATION
~~I~~/We hereby apply for planning permission to carry out the development described in this application and the accompanying plans

Signed: B Blakeman Date: 27.02.08

TOWN AND COUNTRY PLANNING ACT, 1990 : CERTIFICATE UNDER SECTION 65
CERTIFICATE A

I hereby certify that:-

1. No person other than the applicant was an owner of any part of the land to which the application relates at the beginning of the period 20 days before the date of this application.
2. None of the land to which the application relates is, or forms part of, an agricultural holding. (Delete the whole of 2 if the site is an agricultural holding)
3. Signed: B Blakeman Date: 27.02.08

Reference:	08/00369/FUL Draycott

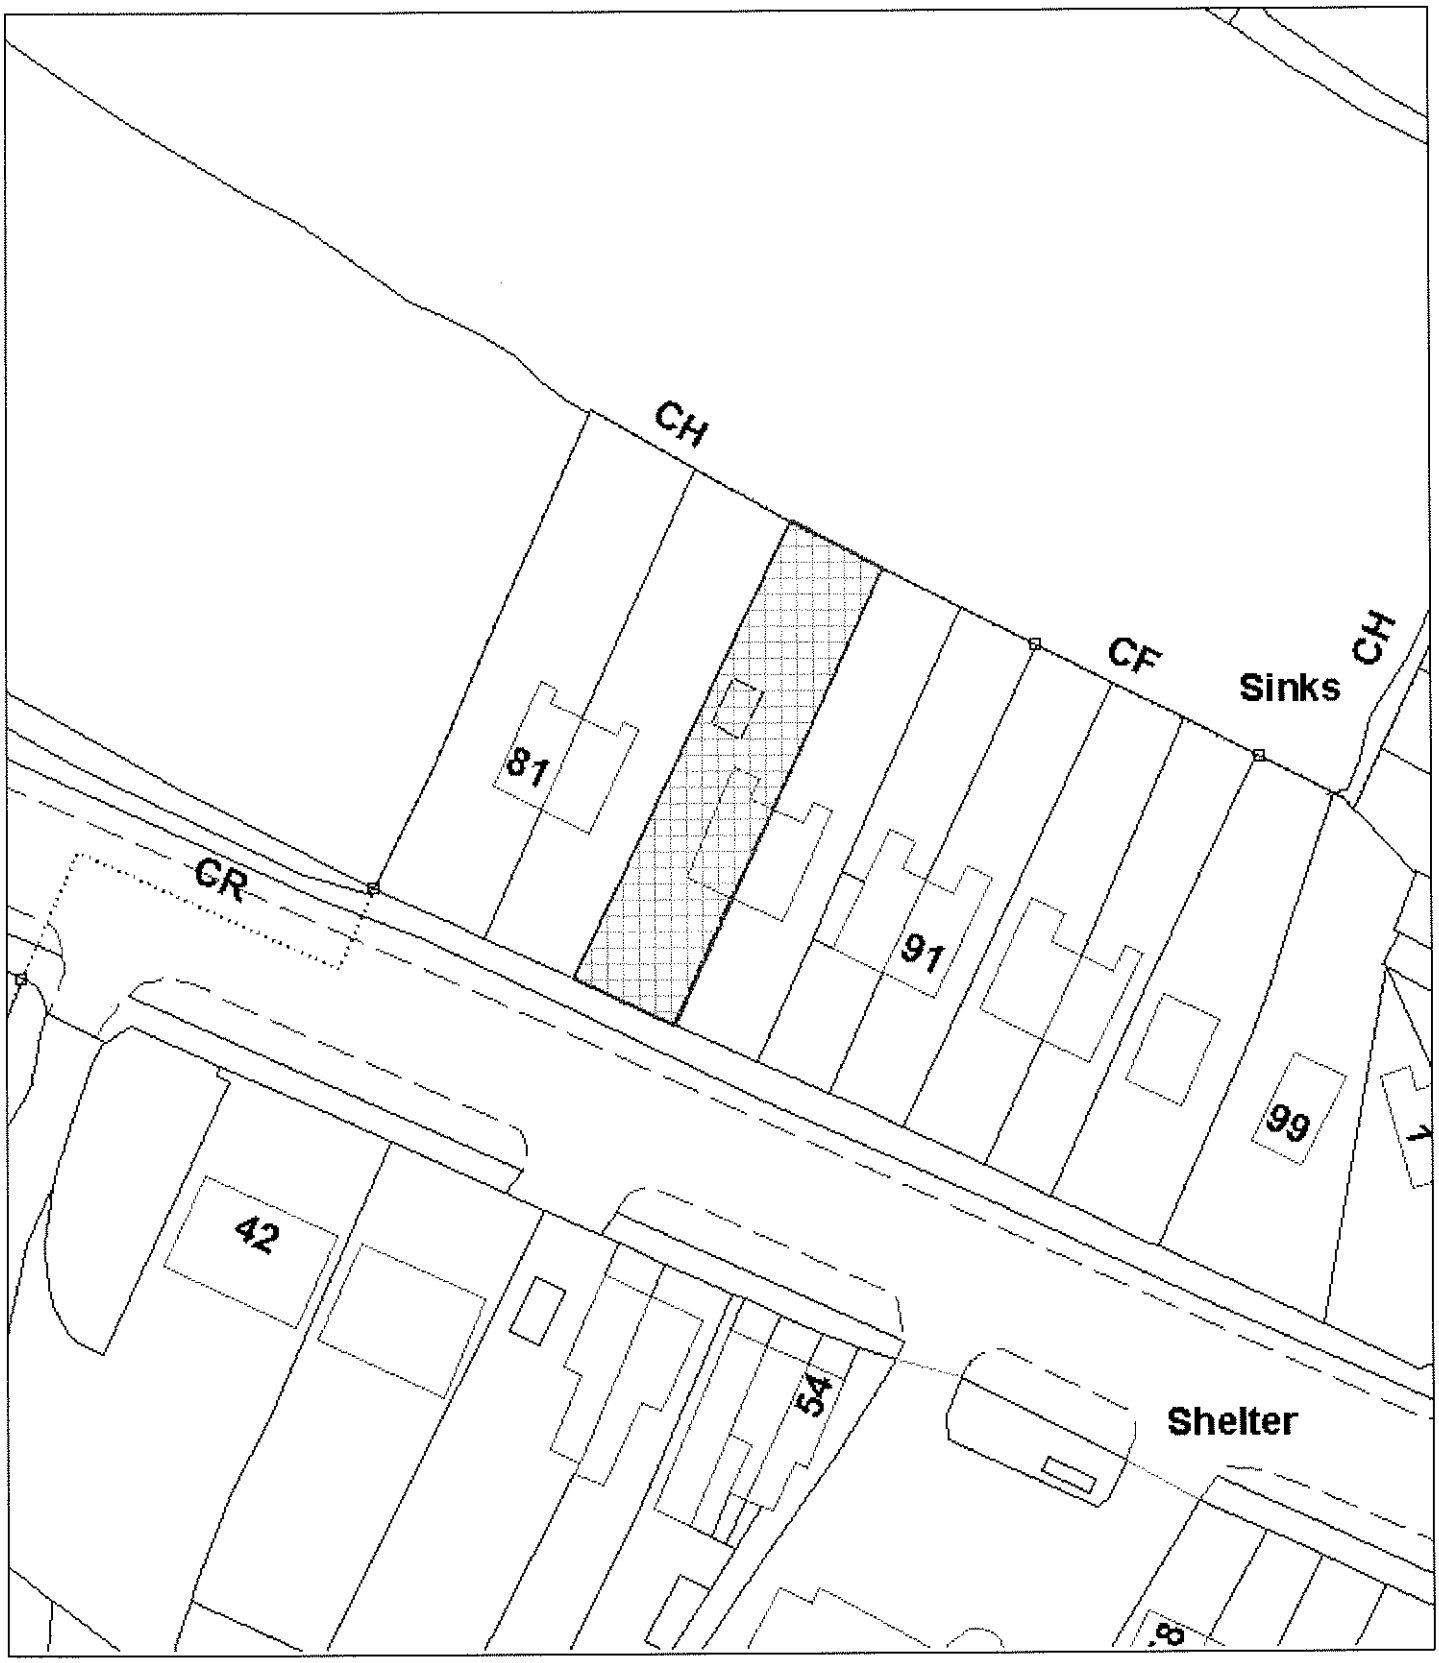

Scale : 1:625

This copy has been produced specifically for the Map Return Scheme purposes only. No further copies may be made.

© Crown copyright. All rights reserved.
Staffordshire Moorlands District Council. Licence no. 100018384. 2007.

Organisation	Not Set
Department	Not Set
Description	Not Set