THIS DRAWING HAS BEEN COMPILED USING SURVEY DRAWING PREPARED BY OTHERS AND SITE NOTES TAKEN BY SMYTHEMAN ARCHITECTURAL

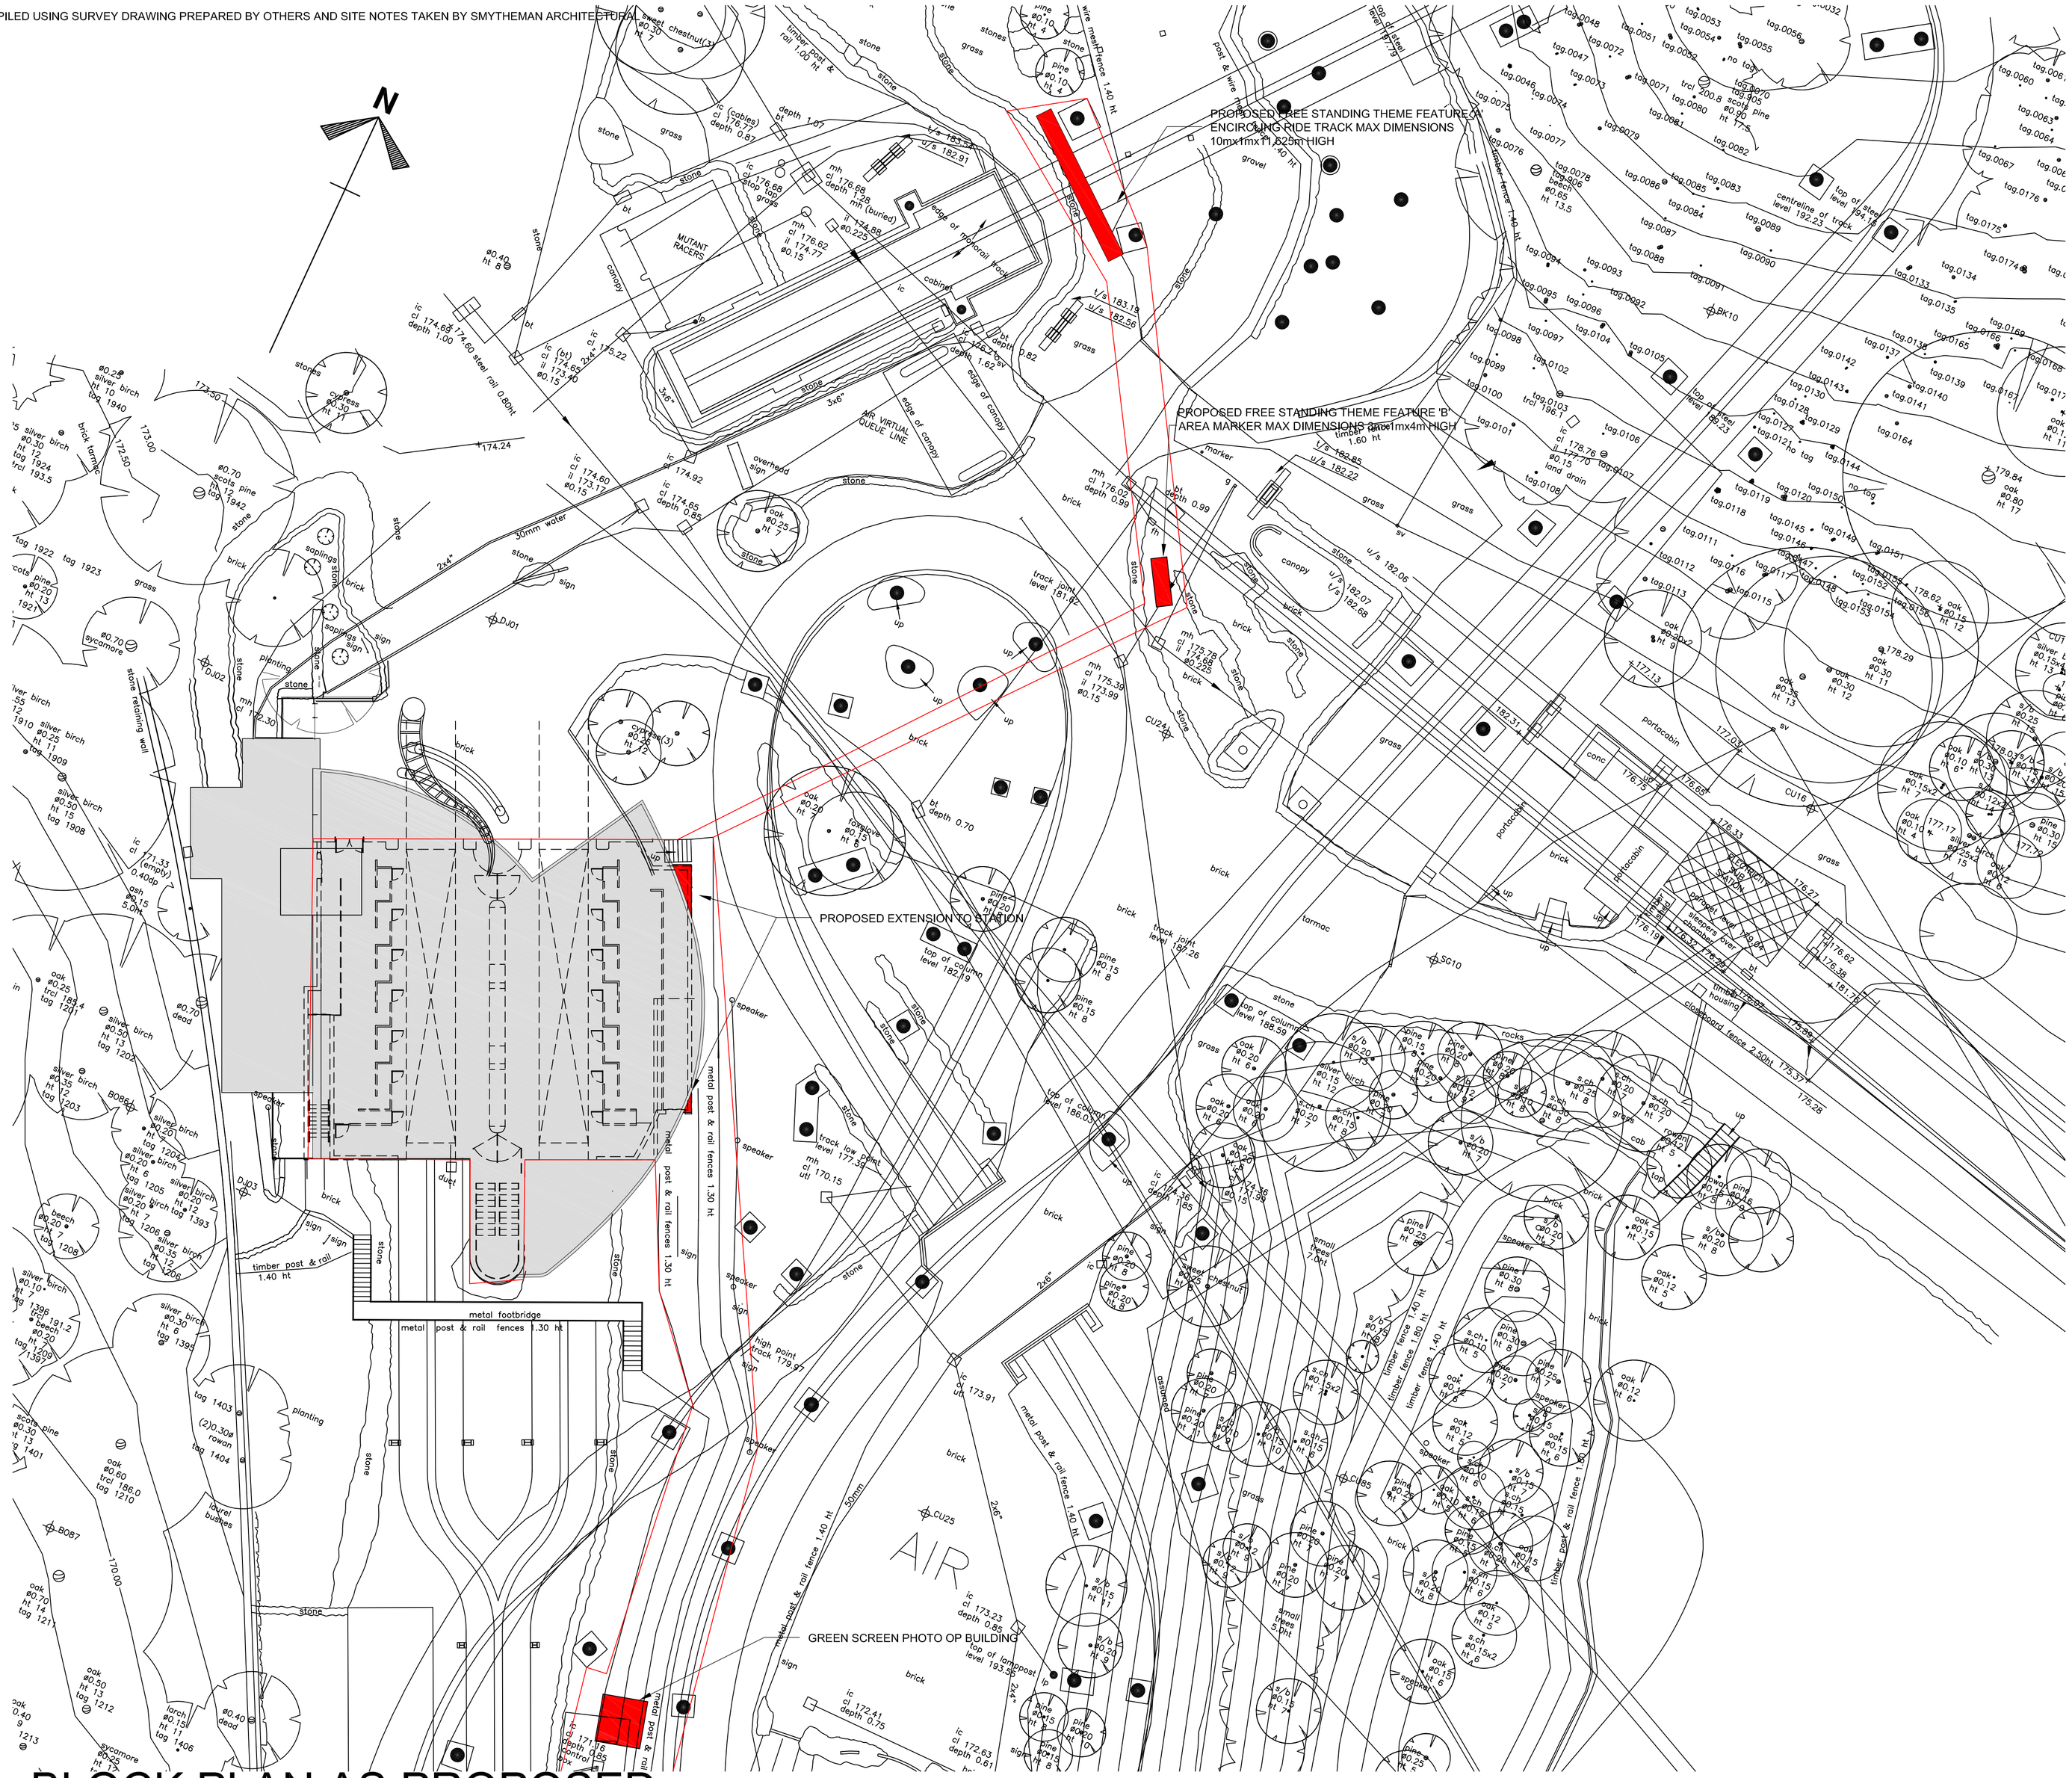

BLOCK PLAN AS PROPOSED

\\NAS-6E-EB-28\Documents\Drawings\Current Drawings\2937 ATR PROJECT TURF\SA DWG\MAIN MODEL.dwg, 17/07/2015 11:44:40, PDF995

all heights, sizes and dimensions should be checked on site by the contractor before any work is put in hand.

figured dimensions should be taken in preference to scaling and any errors or omissions reported to the architect at once

This drawing has been prepared in accordance with the CDM (Construction Design and Management) and all foreseeable design risks to those involved or affected by construction have been avoided wherever possible

Rev	Date	By	Detail

Drawing status
PLANNING

Client
MERLIN
ENTERTAINMENTS

Project/Location

ALTON TOWERS RESORT
ALTON
STAFFS
ST10 4DB

SMYTHEMAN ARCHITECTURAL

12 High Street
Tean, Stoke-on-Trent
ST10 4DZ
United Kingdom

T +44 (0)1538 722097
F +44 (0)1538 722185
mail@smytheman.co.uk
www.smytheman.co.uk

Drawing title
BLOCK PLAN AS PROPOSED

Scale(s)	Date	Drawn	Checked
1:200 @A1	JULY 2015	T.M.	

Drawing number **2937-08**

Revision