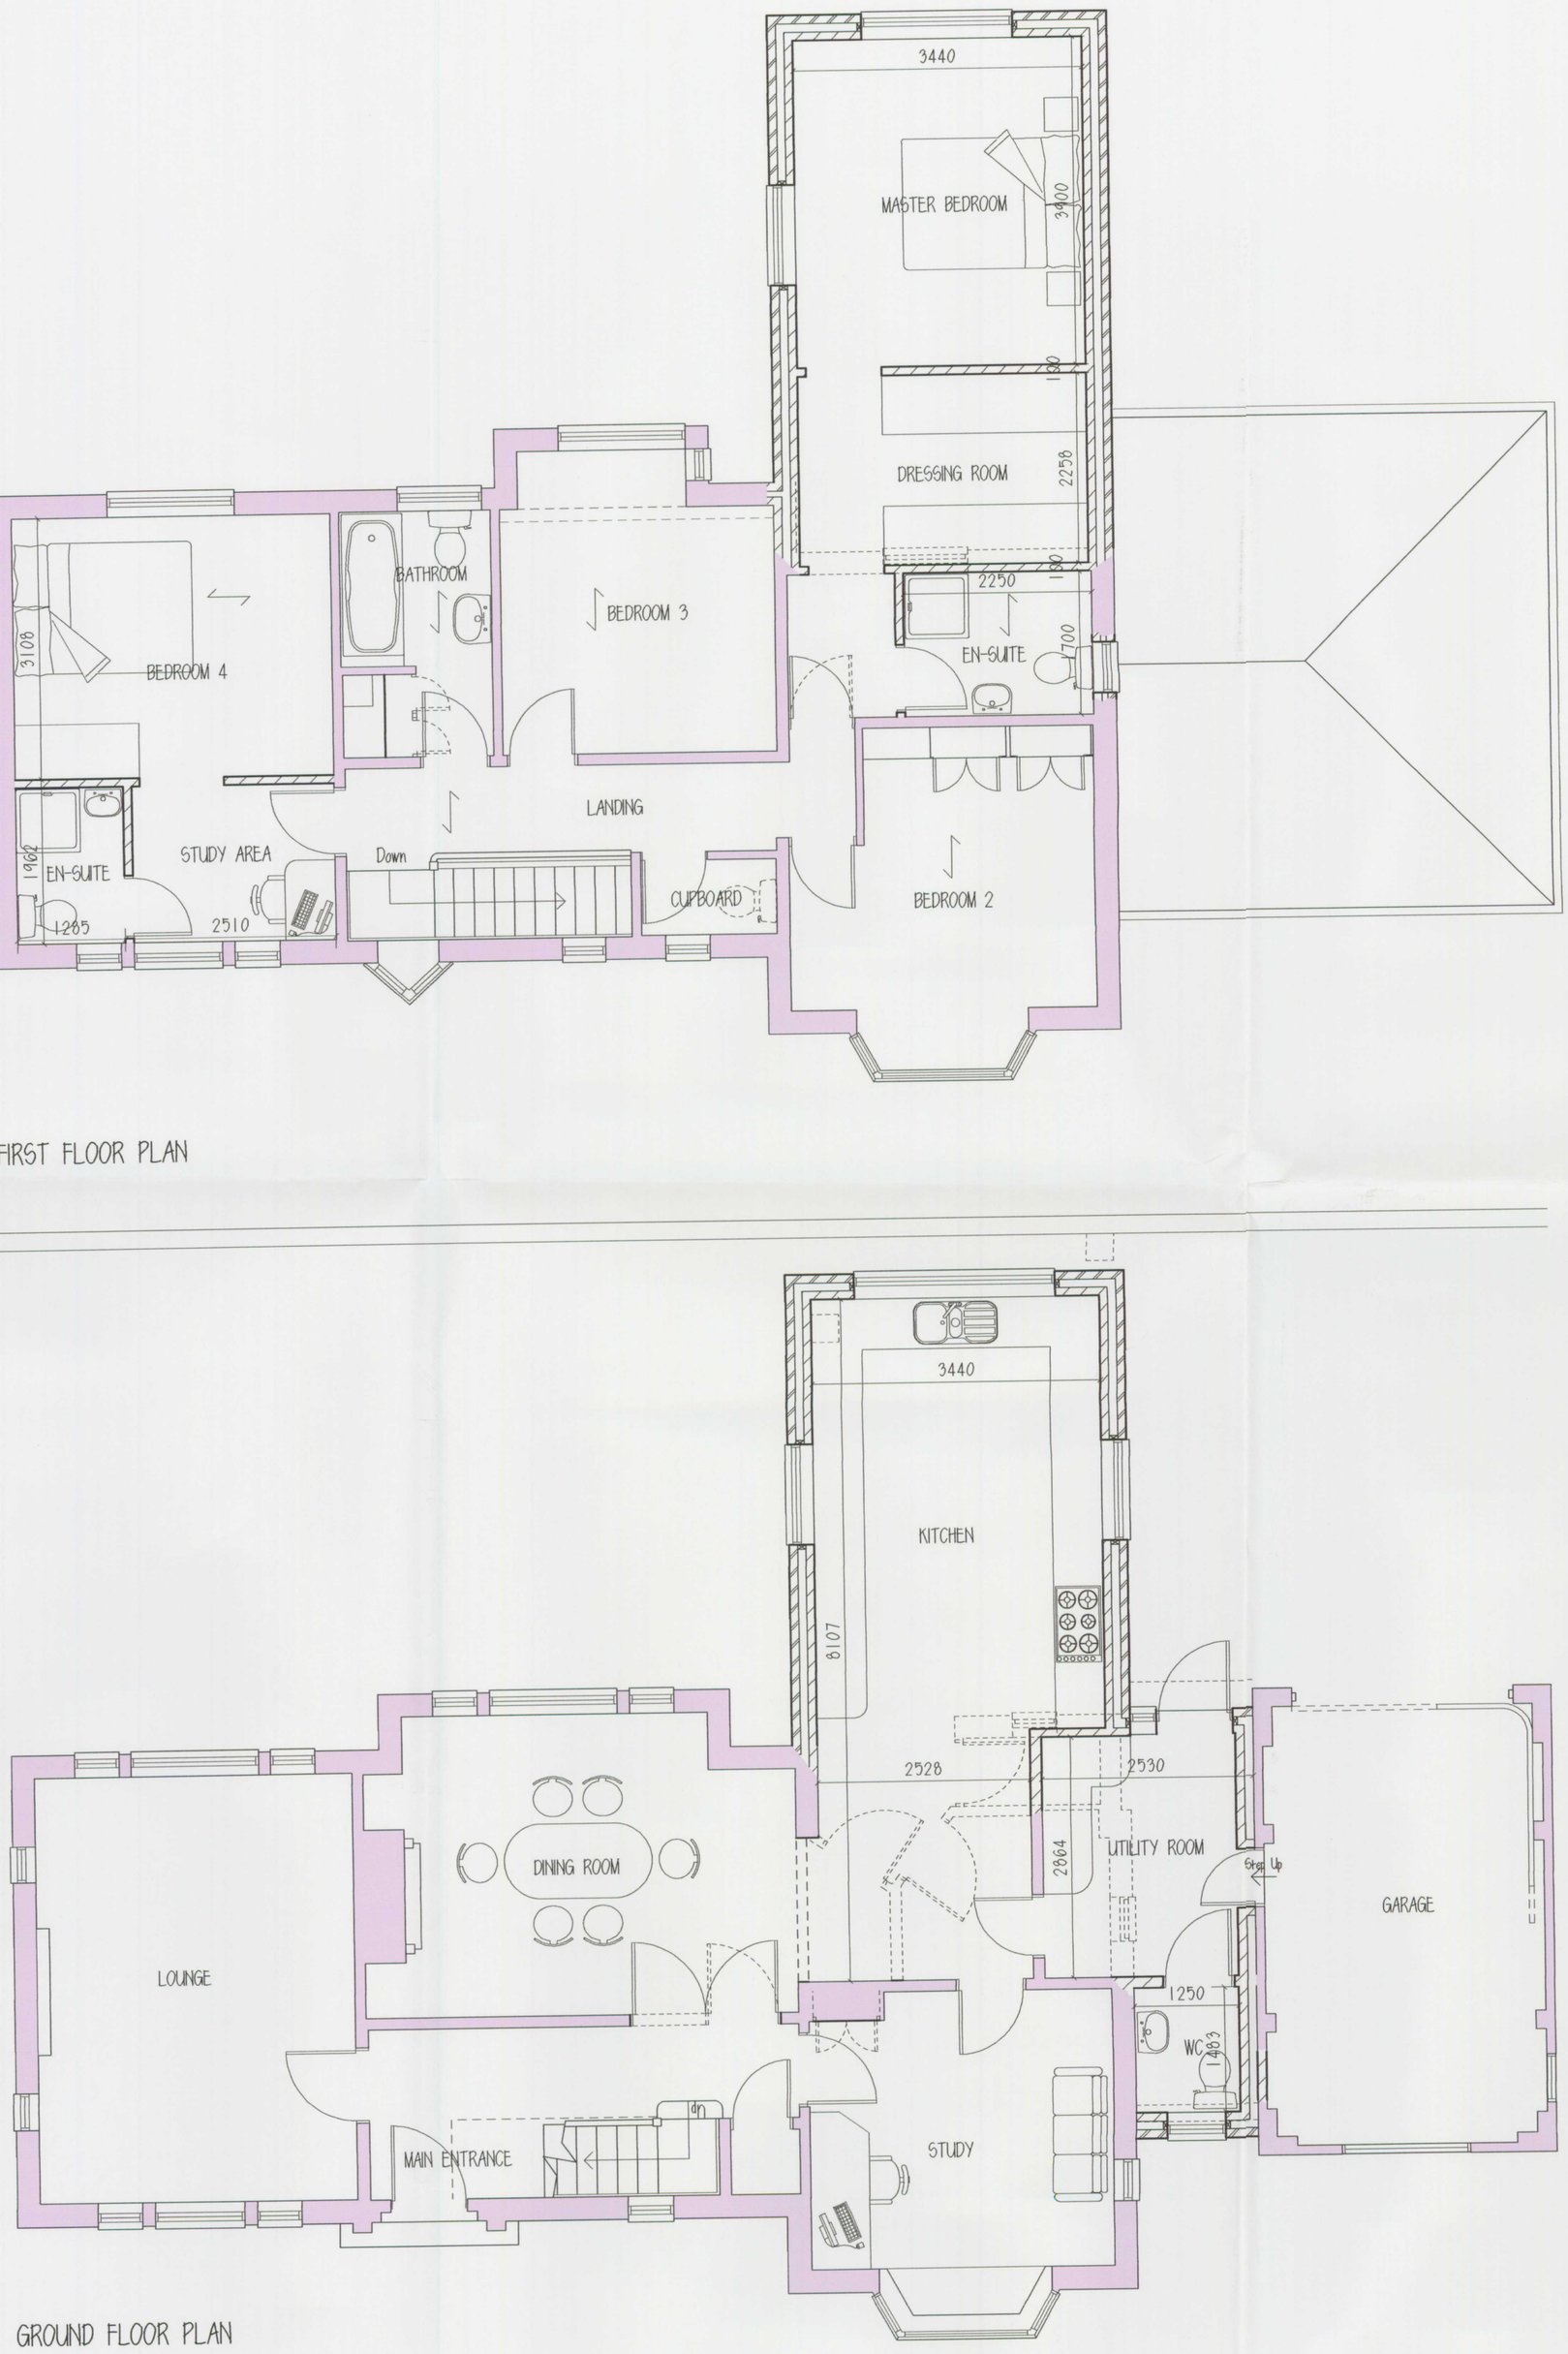

3440
MASTER BEDROOM
3900
1300
DRESSING ROOM
2258
2250
1300
EN-SUITE
1700
BATHROOM
BEDROOM 3
3108
BEDROOM 4
LANDING
STUDY AREA
Down
1962
EN-SUITE
1285
2510
CUPBOARD
BEDROOM 2
FIRST FLOOR PLAN
3440
KITCHEN
8107
2528
2530
2864
UTILITY ROOM
Step Up
GARAGE
DINING ROOM
LOUNGE
1250
WC
1483
MAIN ENTRANCE
STUDY
GROUND FLOOR PLAN

08/01423