© This drawing and the building works depicted are copyright of the Architects and may not be reproduced except by written permission. All dimensions must be checked on site and not scaled from this drawing.

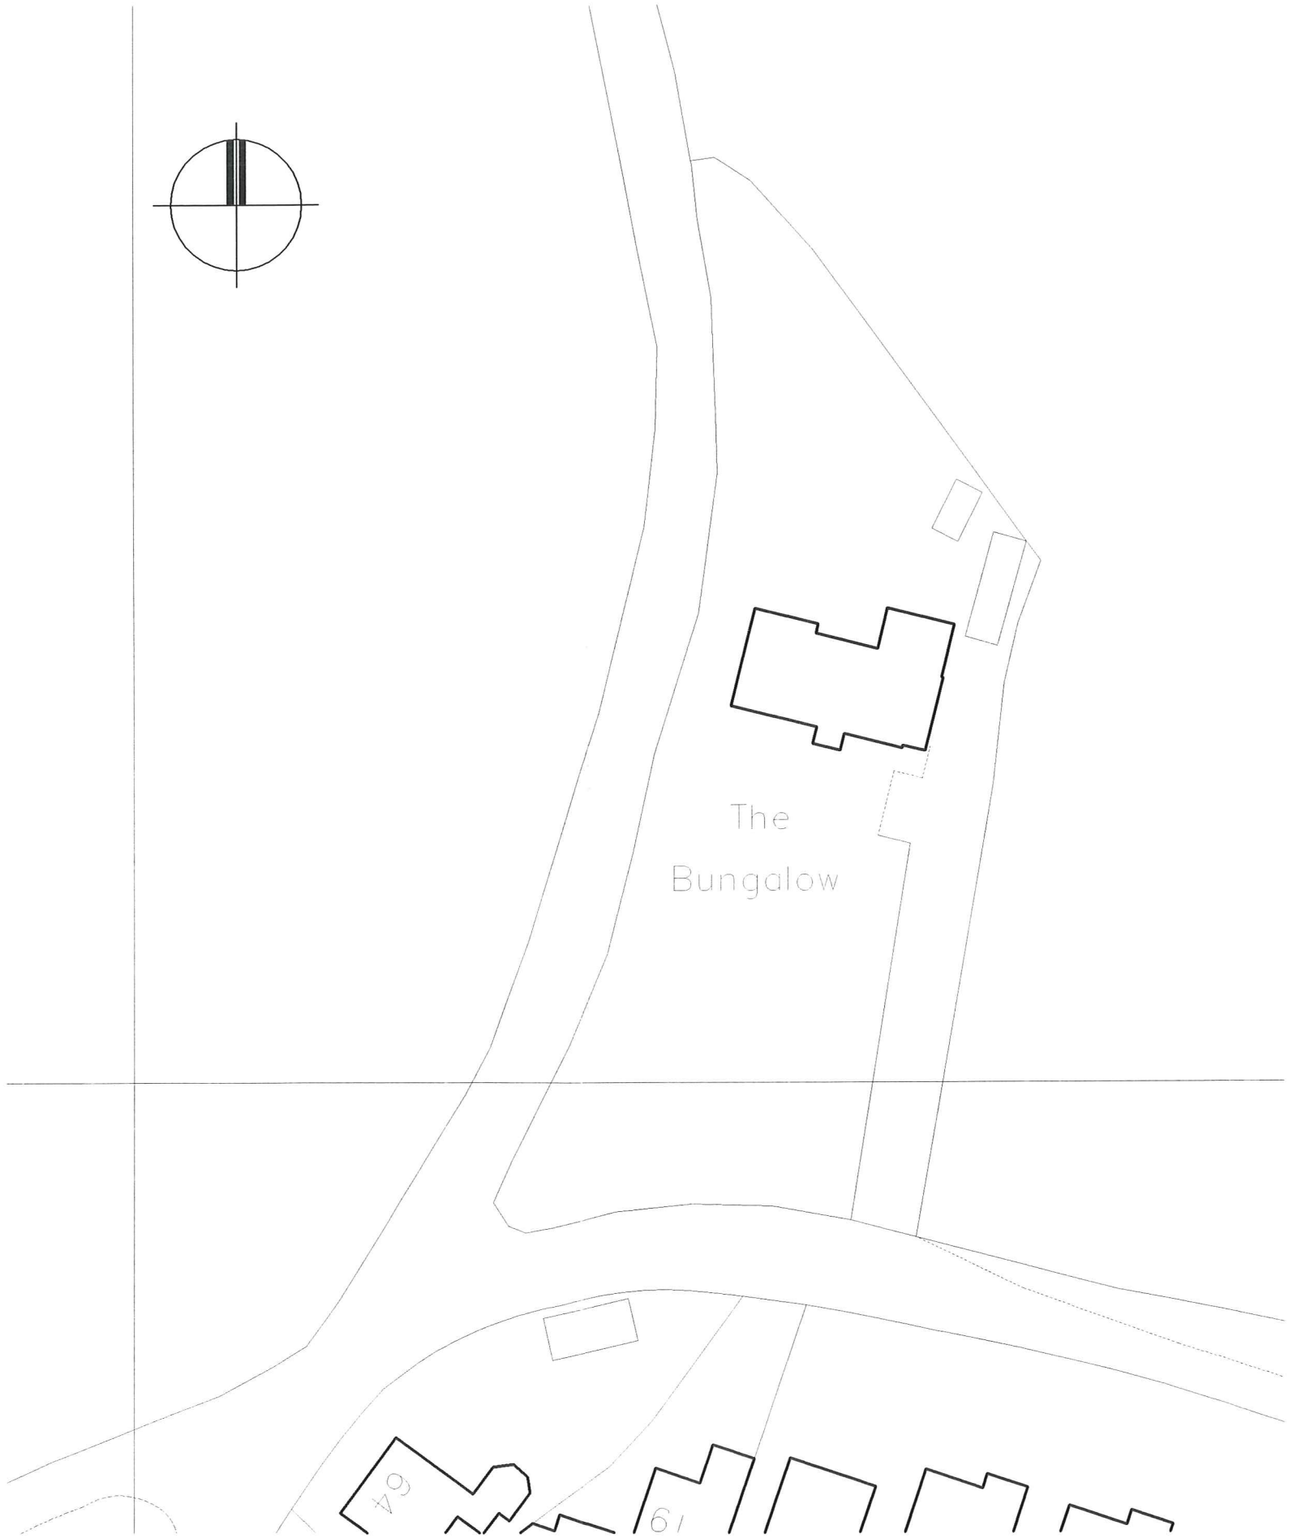

SITE PLAN 1:500

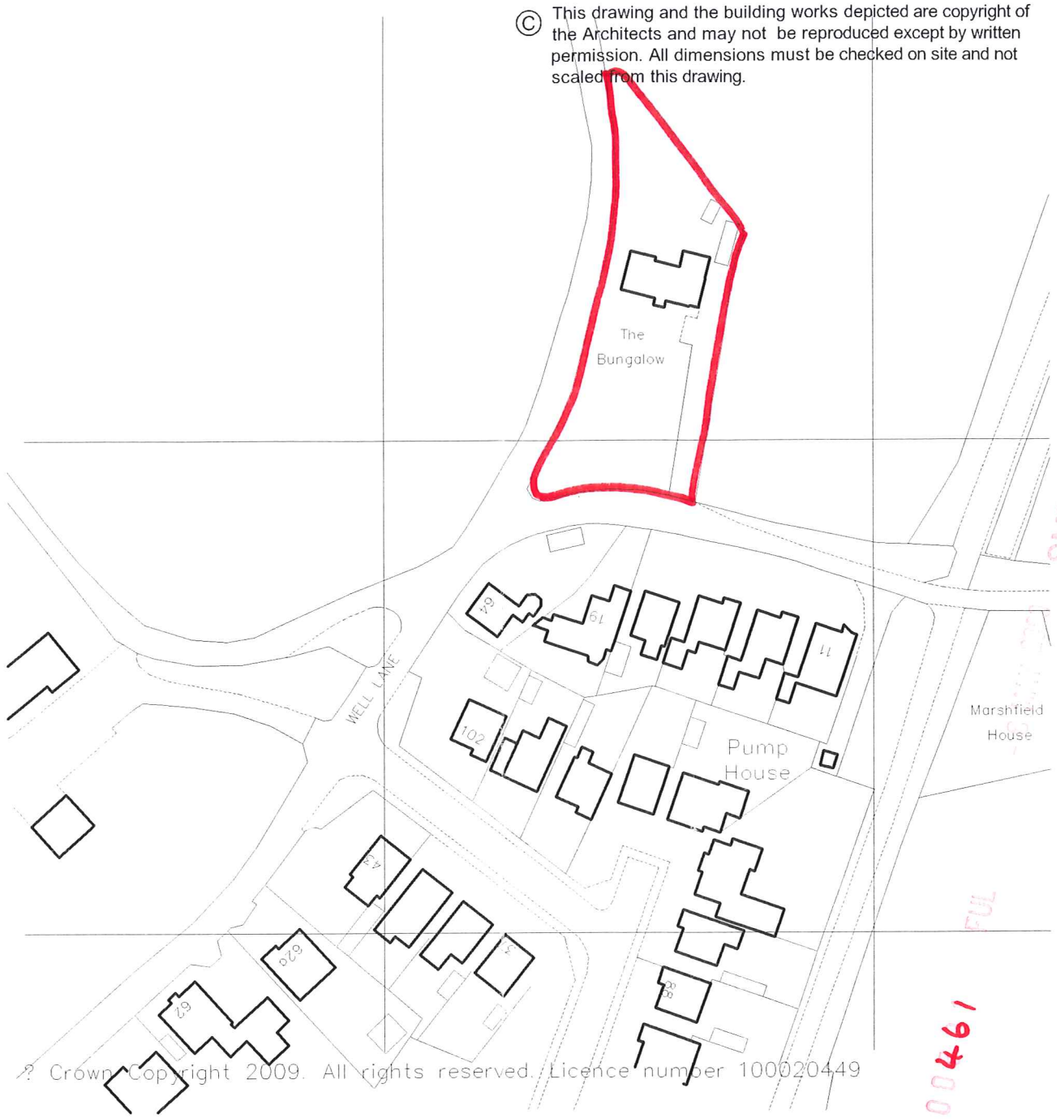

LOCATION PLAN
1:1250

0 1m 2m 3m 4m 5m 6m 7m 8m 9m 10m

Bower Edleston Architects
Chartered Architects,
Surveyors & Planning Consultants
Sweetbriar Hall, Nantwich, Cheshire, CW5 5RW
Tel 01270 624129 Fax 01270 627684
e-mail admin@Bower-Edleston.com

PROJECT
THE BUNGALOW, BIDDULPH

TITLE
SITE PLAN & LOCATION PLAN

SCALE 1:500 & 1:1250 @ A3 DRAWN BY MLT
DATE APR 09 CHECKED BY

DRG.No 6031 08 REVISION

© This drawing and the building works depicted are copyright of the Architects and may not be reproduced except by written permission. All dimensions must be checked on site and not scaled from this drawing.

REVISIONS

LETTER	REVISION	DATE	BY



SOUTH ELEVATION

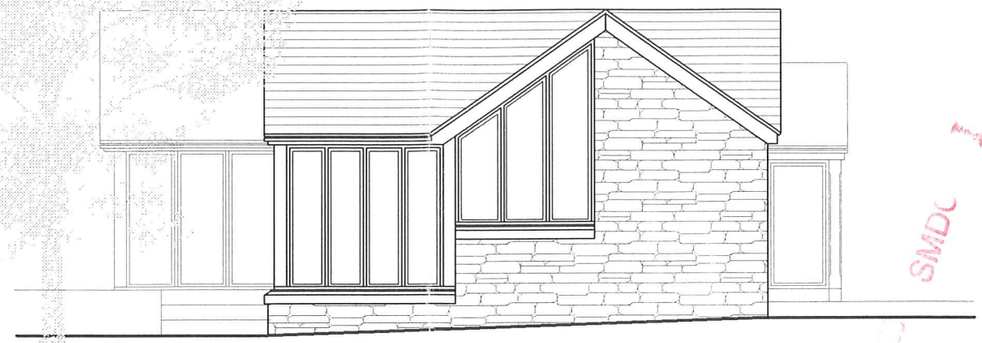

WEST ELEVATION



NORTH ELEVATION



EAST ELEVATION

0 1m 2m 3m 4m

SMDC

09/00461/FUL

Bower Edleston Architects
Chartered Architects,
Surveyors & Planning Consultants
Sweetbriar Hall, Nantwich, Cheshire, CW5 6RW
Tel 01270 624129 Fax 01270 627684
e-mail admin@Bower-Edleston.com

PROJECT
THE BUNGALOW, BIDDULPH

TITLE
PROPOSED ELEVATIONS

SCALE ~~1:50@A1~~ 1:100 DRAWN BY MLT

DATE APR 09 CHECKED BY

DRG.No 6031 07 REVISION

© This drawing and the building works depicted are copyright of the Architects and may not be reproduced except by written permission. All dimensions must be checked on site and not scaled from this drawing.

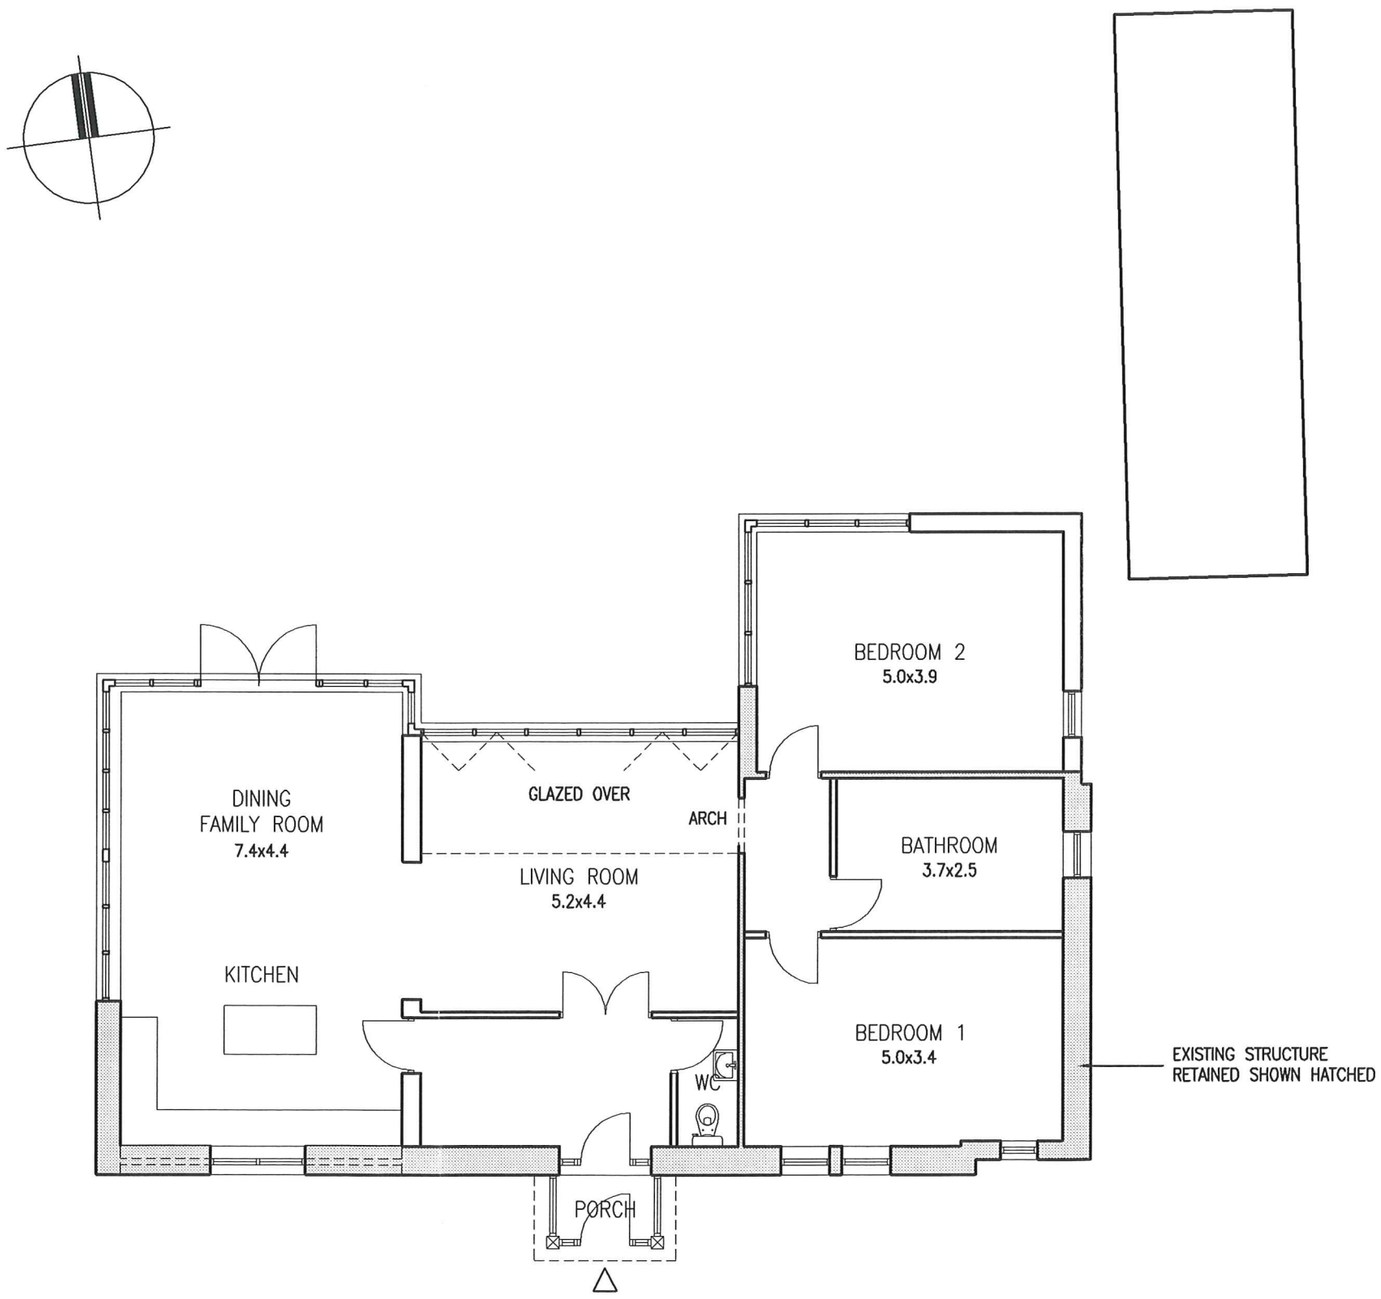

0 1m 2m 3m 4m 5m 6m 7m 8m 9m 10m

Bower Edleston Architects
Chartered Architects,
Surveyors & Planning Consultants
Sweetbriar Hall, Nantwich, Cheshire, CW5 5RW
Tel 01270 624129 Fax 01270 627684
e-mail admin@Bower-Edleston.com

PROJECT
THE BUNGALOW, BIDDULPH

TITLE
PROPOSED FLOOR PLAN

SCALE 1:100 @ A3 DRAWN BY MLT
DATE APR 09 CHECKED BY

DRG.No 6031 06 REVISION

© This drawing and the building works depicted are copyright of the Architects and may not be reproduced except by written permission. All dimensions must be checked on site and not scaled from this drawing.

REVISIONS

LETTER	REVISION	DATE	BY

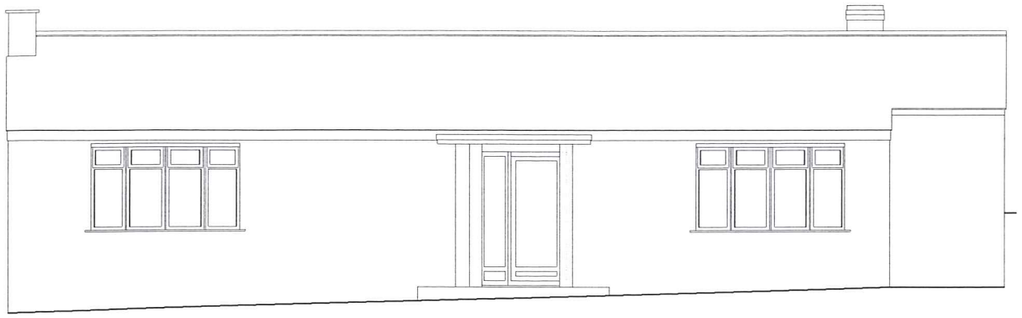

Front Elevation : South Aspect

0 1m 2m 3m 4m

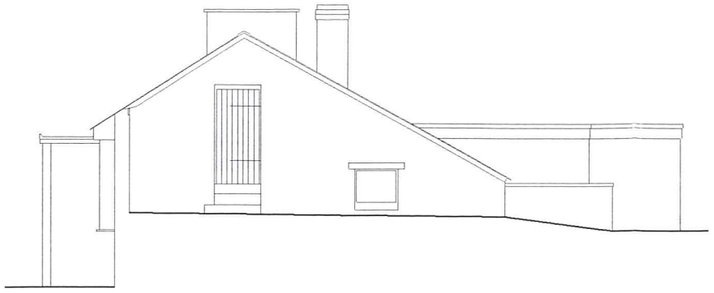

Side Elevation : East Aspect

0 1m 2m 3m 4m



Rear Elevation : North Aspect

0 1m 2m 3m 4m

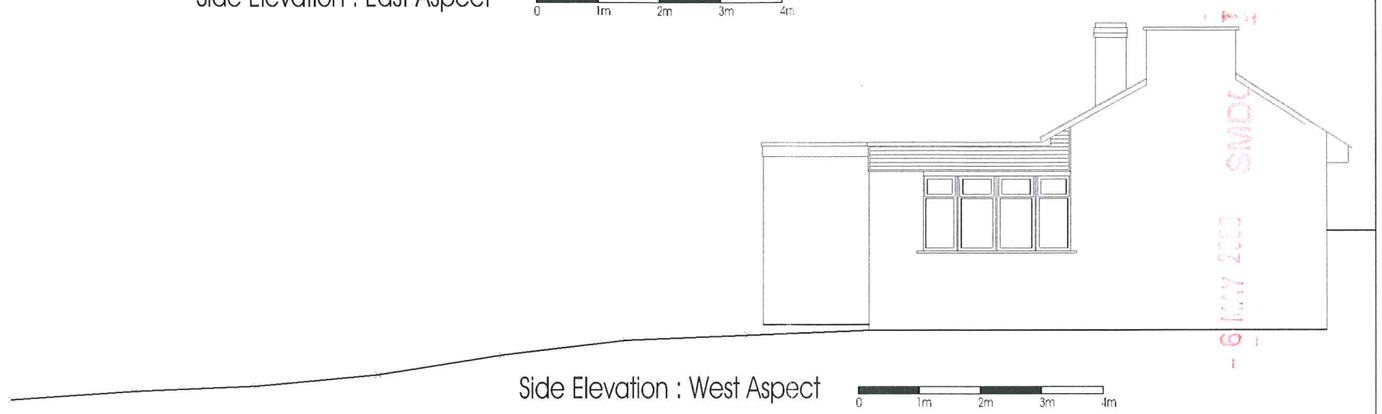

Side Elevation : West Aspect

0 1m 2m 3m 4m

09/00461/FUL

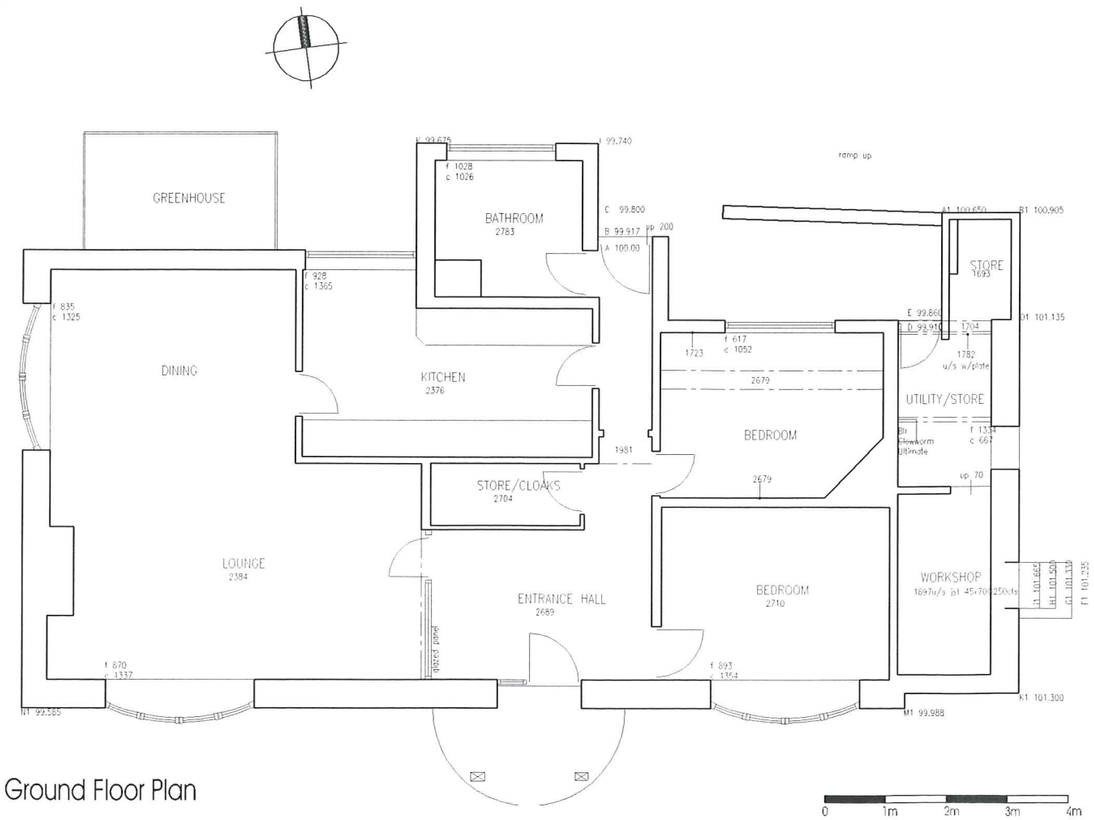

Ground Floor Plan

0 1m 2m 3m 4m

Cock Loft Over Workshop

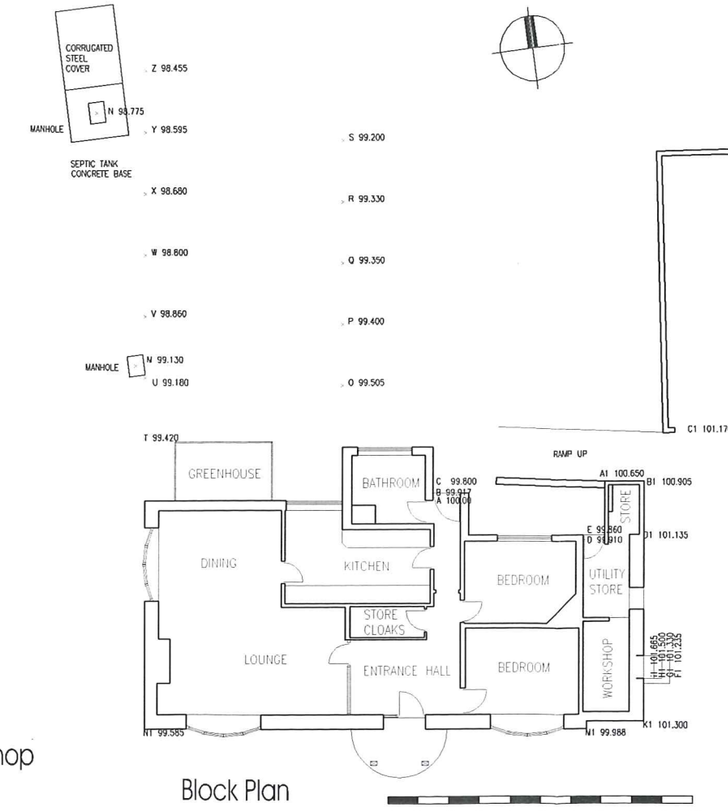

Block Plan

0 1m 2m 3m 4m 5m 6m 7m 8m 9m 10m

Bower Edleston Architects
Chartered Architects,
Surveyors & Planning Consultants
Sweet Lake Hall, Northwich, Cheshire, CW5 5RW
Tel 01270 624129 Fax 01270 627684
e-mail admin@Bower-Edleston.com

PROJECT
The Bungalow, Biddulph.

TITLE
PLANS AND ELEVATIONS EXISTING

SCALE ~~1:50/1:100/A1~~ 1:100/1:200 DRAWN BY jpo

DATE April 2008 CHECKED BY

DRG.No 6031 01 REVISION