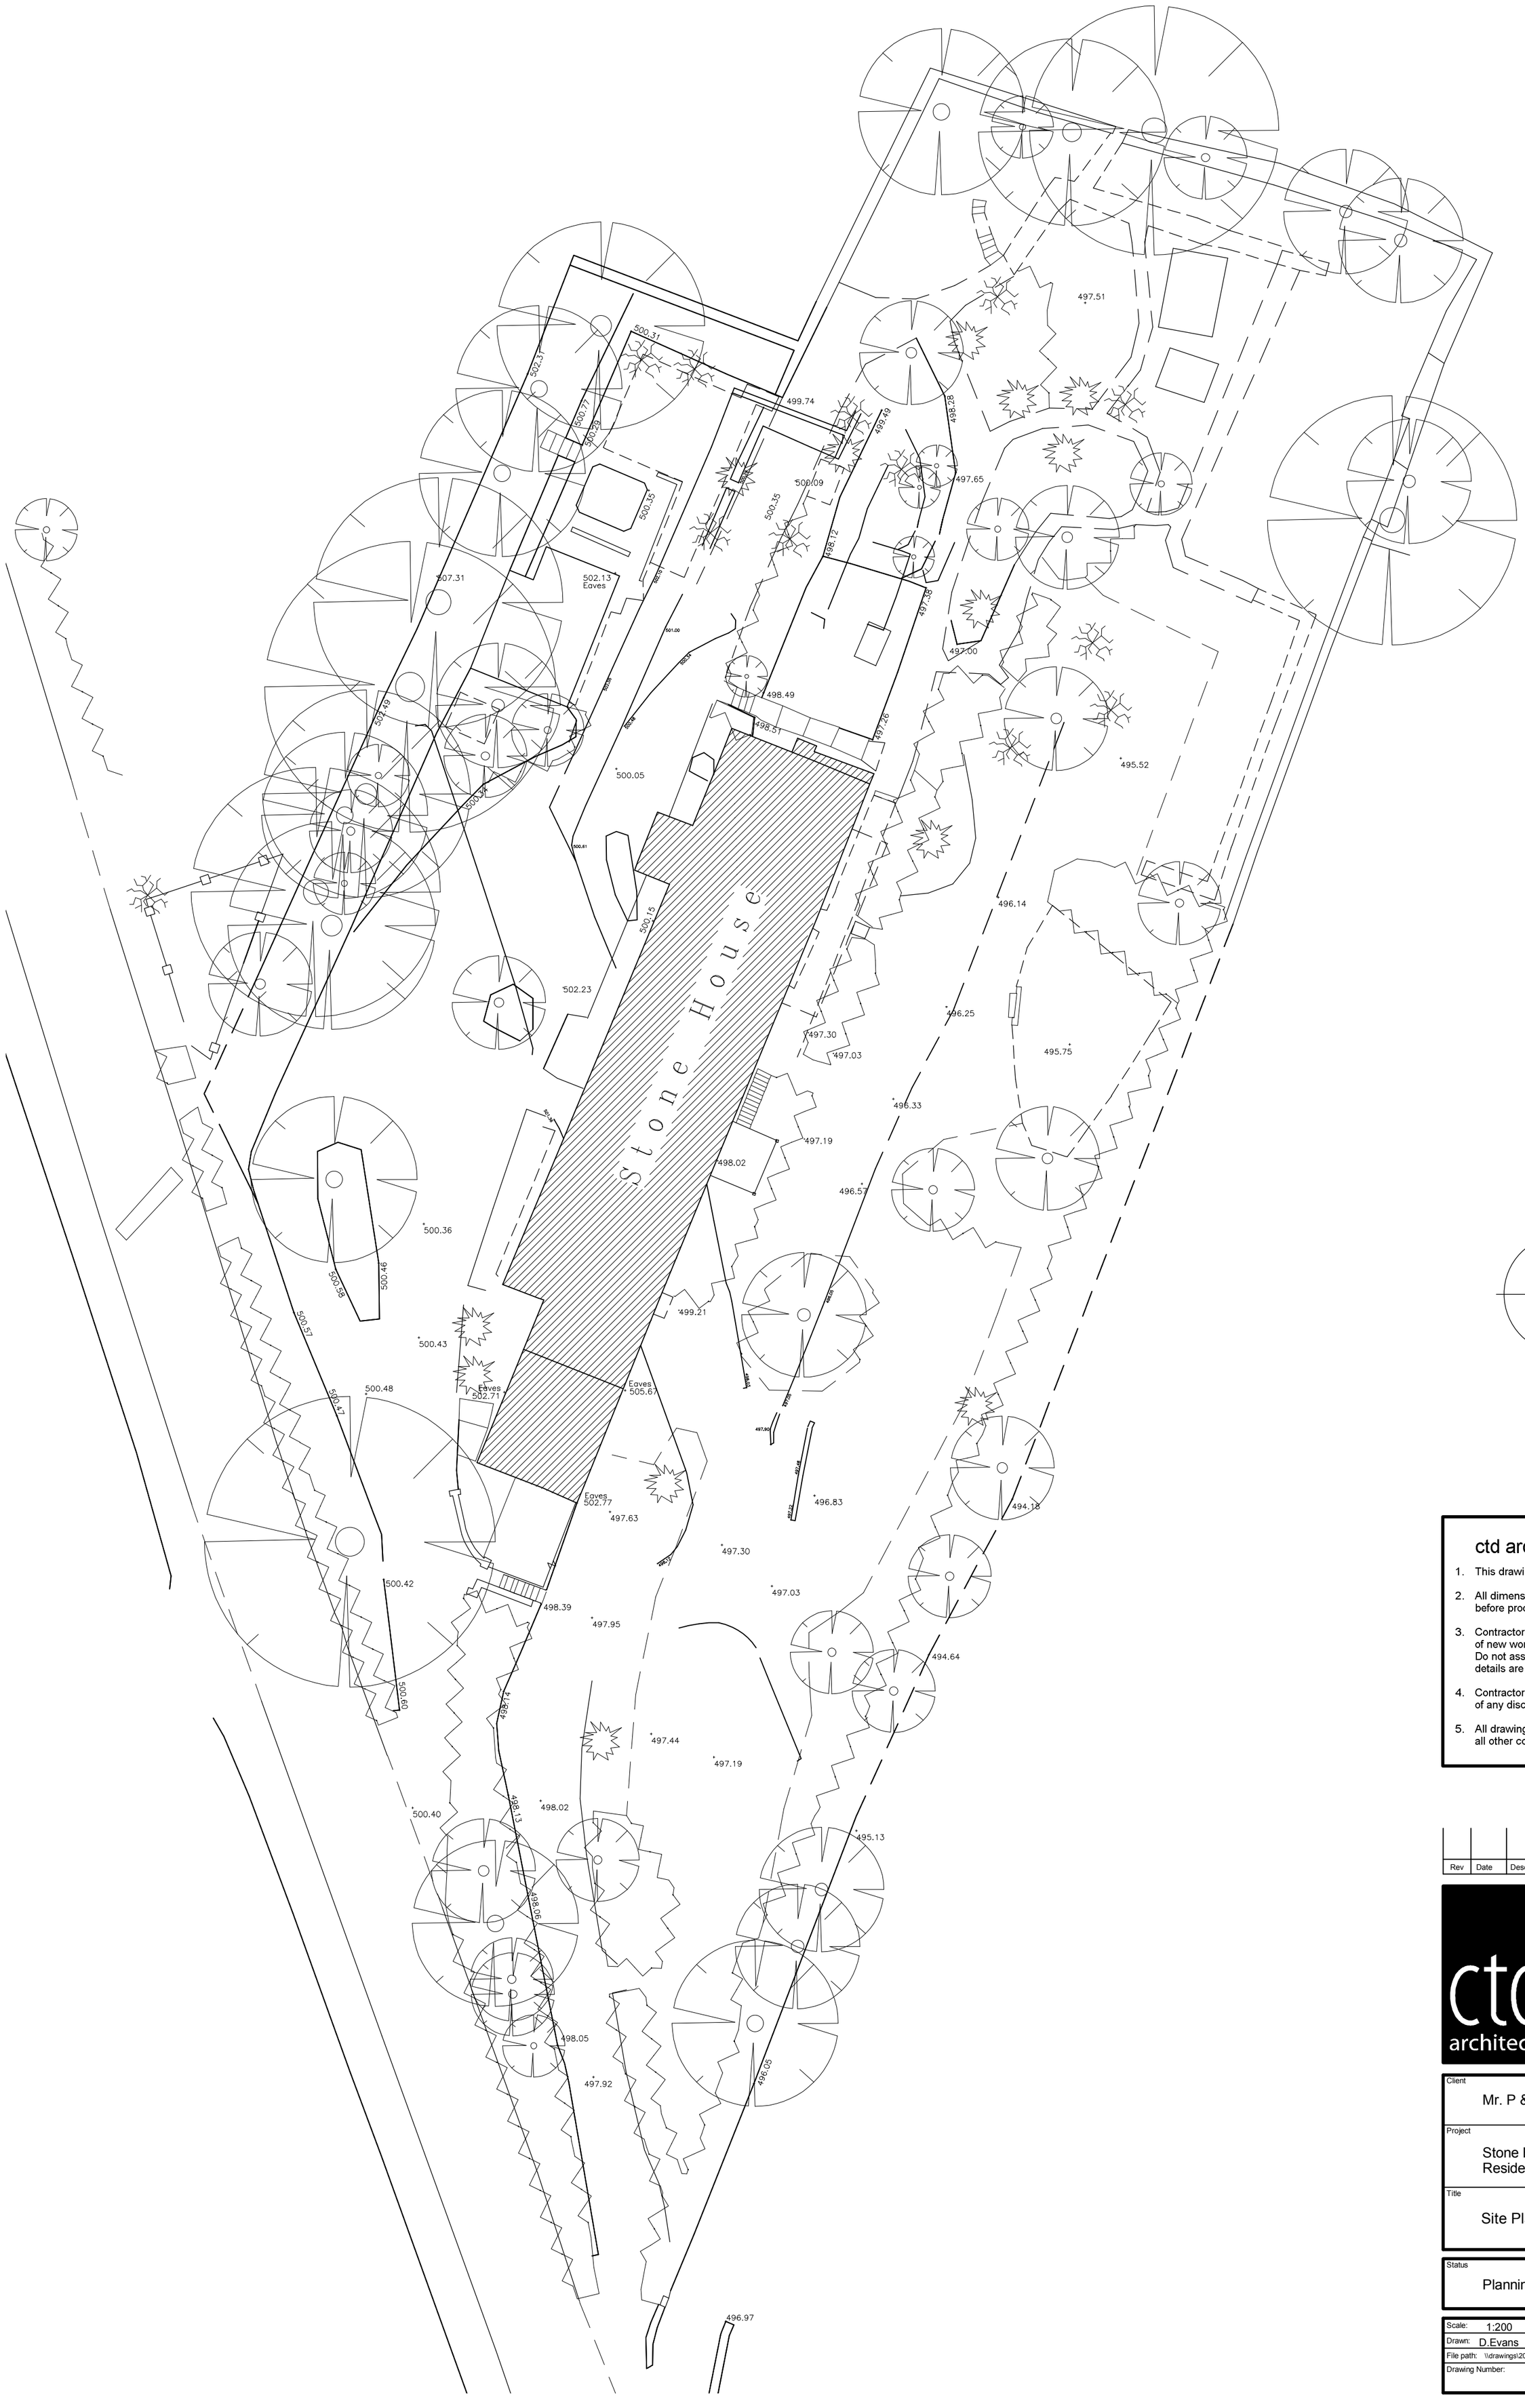

ctd architects ©2009

1. This drawing is copyright.
2. All dimensions to be checked on site before proceeding.
3. Contractor to check/adjust dimensions of new work to suit existing conditions. Do not assume existing structure or details are plumb, square or level.
4. Contractor must notify the architect of any discrepancies before proceeding.
5. All drawings to be read in conjuction with all other consultants drawings and specs.

Rev	Date	Description

ctd architects

Clerk Bank House
Clerk Bank
LEEK
Staffordshire
ST13 5HE

Tel: 01538 373477
Fax: 01538 386503
e: info@ctdarchitects.co.uk

architects.historic buildings advisors. project managers. landscape & urban designers

Client
Mr. P & Mrs. D Leopard

Project
Stone House
Residential Development

Title
Site Plan as Existing

Status
Planning issue

Scale:	1:200	A2	:Size	Job No:	0749
Drawn:	D.Evans	PR	:Chk'd	Date:	21/07/2009
File path:	\\drawings\2007\0749 Stone House\Site Plan as extg AL02				
Drawing Number:	AL 02				