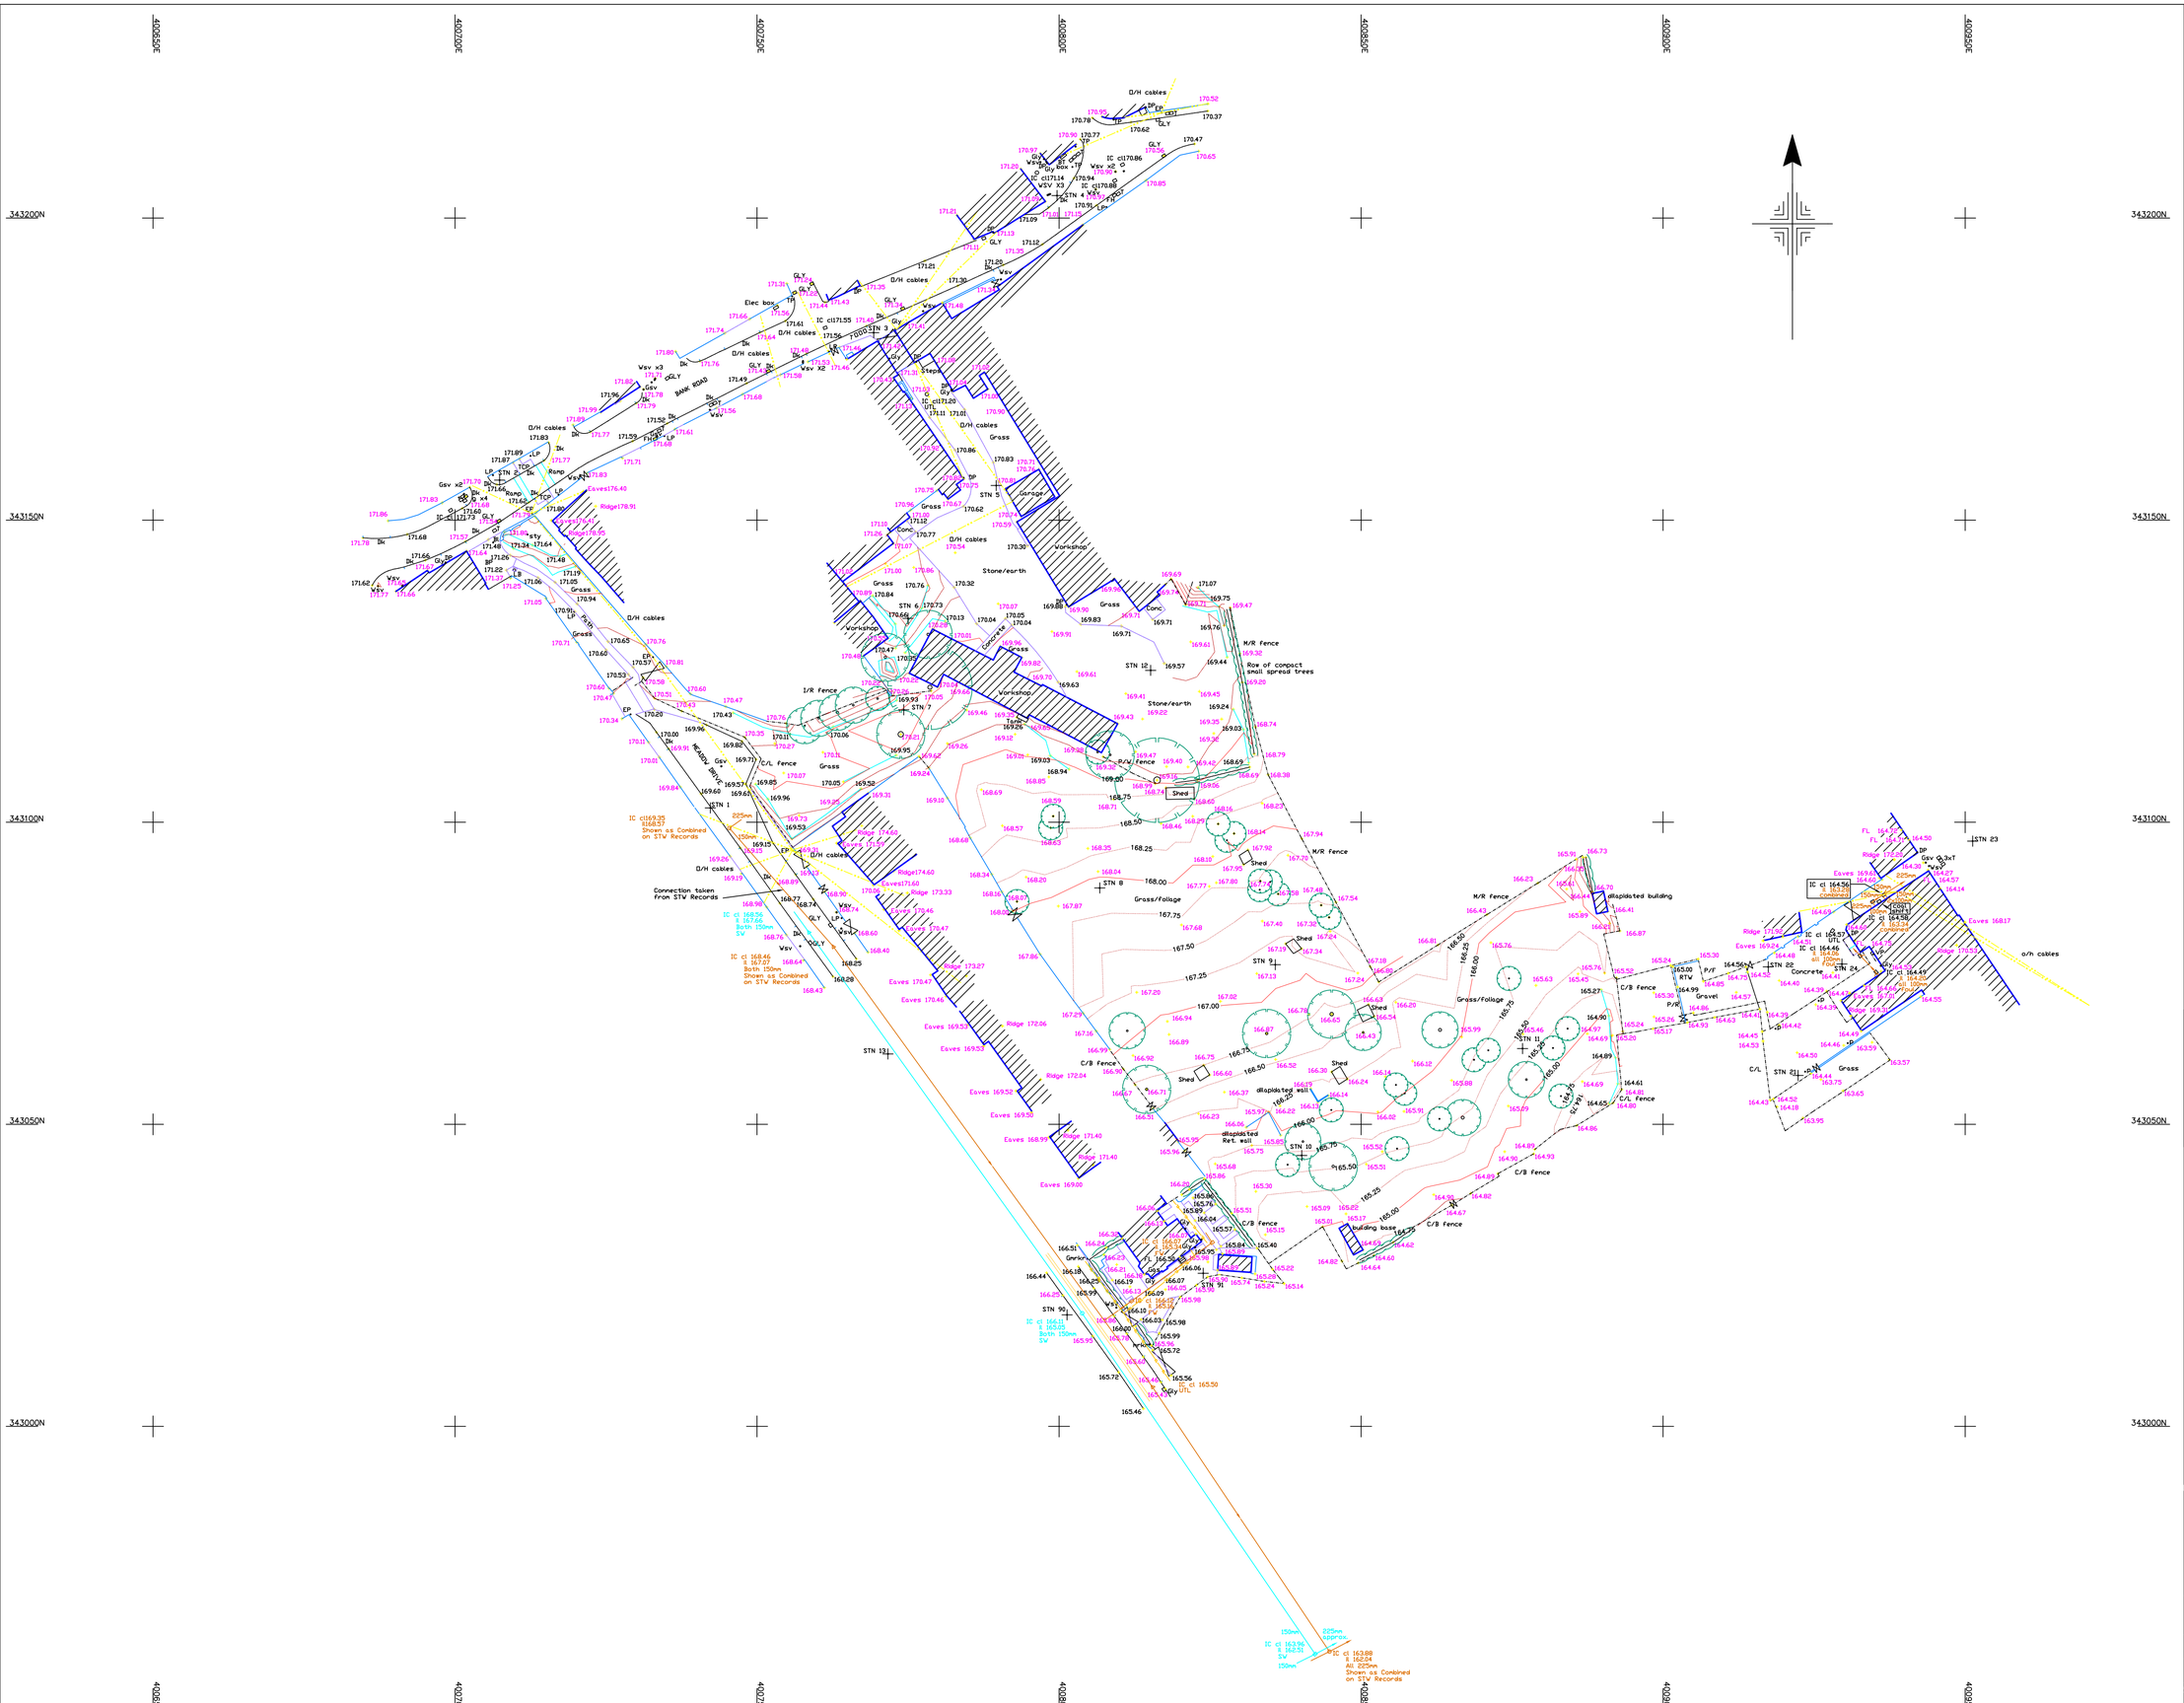

Legend

BL BOLLARD
BS BUS STOP
CATV CABLE TV COVER
CL COVER LEVEL
CPS CONCRETE PAVING SLAB
DP DRAIN PIPE
DK DROP KERB
EL ELECTRICITY COVER
EP ELECTRICITY POLE
ER EARTH ROD
FH FIRE HYDRANT
FL FLOOR LEVEL
FS FLAG STAFF
G GAS COVER
GLY GULLY
GSV GAS STOP VALVE
IC INSPECTION COVER
IL INVERT LEVEL
LB LITTER BIN
LP LAMP POST
MKR MARKER
NB NOTICE BOARD
P POST
PH POST HOLE
PLP PEDESTRIAN LAMP POST
RE RODDING EYE
RS ROAD SIGN
STN SURVEY STATION
STY STAY WIRE
T TELECOMMUNICATIONS COVER
TL TRAFFIC LIGHT
TP TELEGRAPH POLE
TWL TOP OF WALL LEVEL
UTL UNABLE TO LIFT
UTM UNABLE TO MEASURE
VP VENT PIPE
WL WATER LEVEL
WP WASTE PIPE
WSV WATER STOP VALVE

FENCE TYPES

B/W BARBED WIRE
C/B CLOSE BOARD
P/W POST AND WIRE
P/R POST AND RAIL
C/L CHAIN LINK
C/P CHESTNUT PALE
C/W CHICKEN WIRE
M/R METAL RAIL (SECURITY TYPE)
P/F PANEL FENCE
C/I CORRUGATED IRON
I/R IRON RAILING
RWL RETAINING WALL

Notes

COPYRIGHT FOR DRAWING REMAINS WITH BATTLEFIELD LAND SURVEYS LTD, AND MAY NOT BE COPIED WITHOUT THEIR WRITTEN CONSENT.

ANY SERVICES SHOWN ARE AS LOCATED BY EITHER GROUND PENETRATING RADAR (GPR) OR BY RADIODETECTION SCANNER IN EITHER ACTIVE (A) OR PASSIVE MODE (P). DUE TO SUBSOIL CONDITIONS AND OTHER FACTORS THE UNDERGROUND SERVICE INFORMATION SHOWN MAY NOT REPRESENT A COMPREHENSIVE RECORD AND ALL CONTRACTORS SHOULD PROCEED WITH CAUTION BEFORE EXCAVATION

xx —— xx —— xx DENOTES OVERHEAD CABLES

x —— x —— xDENOTES UNDERGROUND SERVICES

LEVELS AT ROAD KERBS ARE TAKEN AT CHANNEL LEVELS UNLESS OTHERWISE REQUESTED

STATION CO-ORDINATES

STN	1	E	400742.260	N	343102.371 H 169.545
STN	2	E	400707.382	N	343156.620 H 171.690
STN	3	E	400769.307	N	343181.022 H 171.429
STN	4	E	400799.659	N	343203.715 H 171.010
STN	5	E	400789.602	N	343155.721 H 170.770
STN	6	E	400774.997	N	343133.734 H 170.877
STN	7	E	400774.290	N	343118.606 H 169.931
STN	8	E	400806.727	N	343089.115 H 168.060
STN	9	E	400835.797	N	343076.411 H 167.279
STN	10	E	400840.172	N	343044.847 H 165.887
STN	11	E	400876.727	N	343062.544 H 165.507
STN	12	E	400815.167	N	343125.134 H 169.538
STN	13	E	400771.671	N	343061.651 H 167.846
STN	13	E	400771.672	N	343061.650 H 167.844
STN	21	E	400922.341	N	343058.080 H 164.526
STN	22	E	400917.402	N	343076.054 H 164.481
STN	23	E	400951.248	N	343096.874 H 164.153
STN	24	E	400929.603	N	343076.518 H 164.440
STN	90	E	400801.328	N	343018.465 H 166.300
STN	91	E	400823.865	N	343025.345 H 165.937

BATTLEFIELD LAND SURVEYS LTD
3 YEOMANRY ROAD
BATTLEFIELD ENTERPRISE PARK
SHREWSBURY
SHROPSHIRE SY1 3EH
TEL/FAX 01743 443388
EMAIL MAILBOX@BLSURVEYS.CO.UK

Client	Title
J.HARPER & SONS LTD	BANK STREET/MEADOW DRIVE, CHEADLE.

Scale	Date	Job No	Dwg No	Rev.
1:500	17/03/2016	10256	1	–

Surveyed by	Checked	Scanned	Levels are related to . . .
DE/JS/MB	DE	NO.17 ONLY	OS LEVEL DATUM (VRS)