V W B A R C H I T E C T S

Milford House, West Street, Congleton, Cheshire, CW12 1JW FAX: 01260 273406 Telephone: 01260 272891

CLIENT
HUMPHRIES BUILDERS LTD

PROJECT
RESIDENTIAL DEVELOPMENT
GRANGE COURT, BIDDULPH

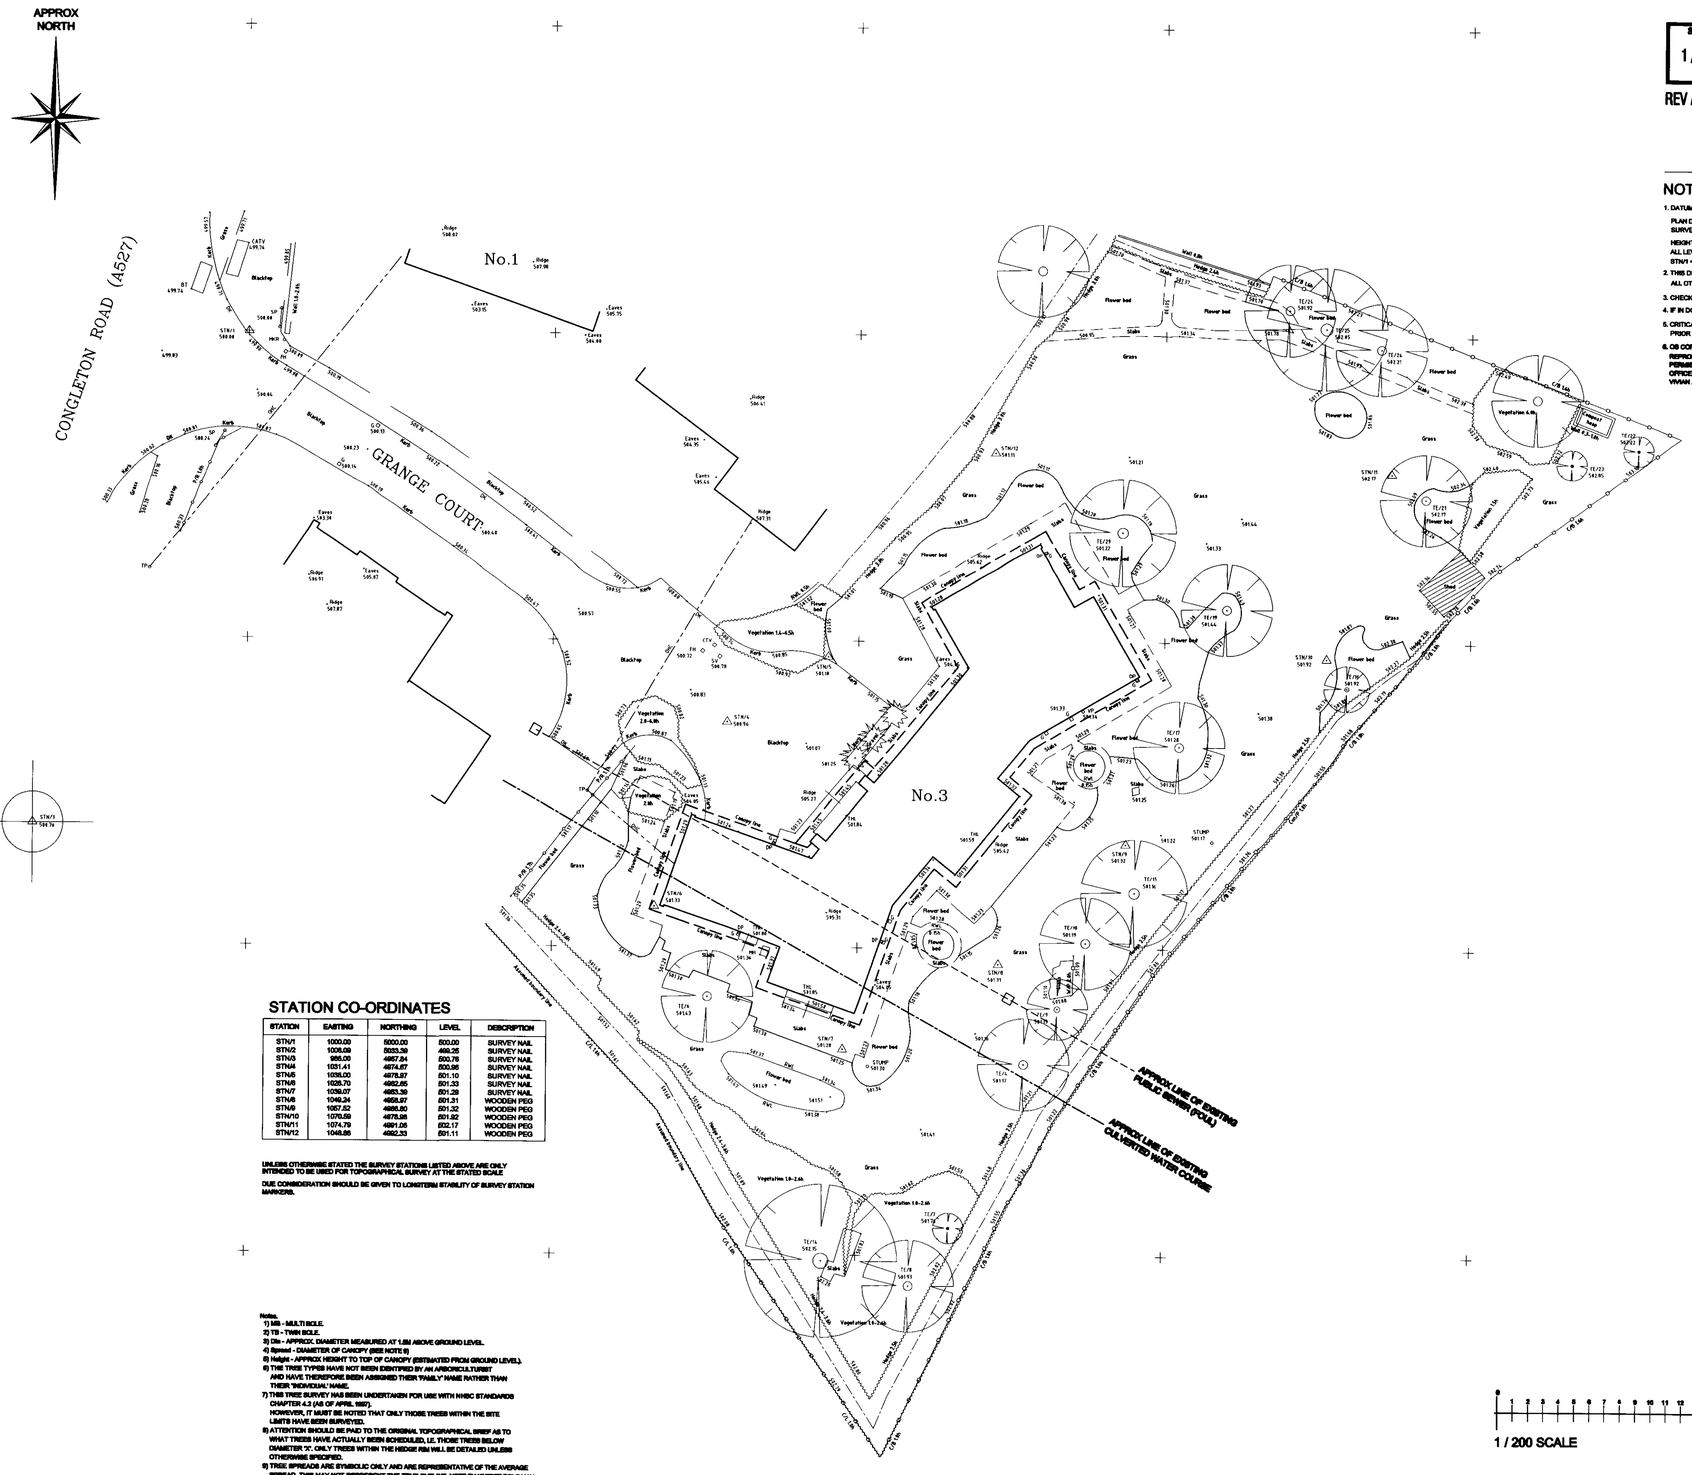
SCALE 1 / 200

TITLE SURVEY

DRG. No. 3461 / 03

DATE MAY 2009 REV A

REV A. SHRUBS OMITTED. Jan 2010


APPROX NORTH
CONGLETON ROAD (A527)
GRANGE COURT
No.1
No.3
APPROX LINE OF EXISTING CULVERTED WATER COURSE
Vegetation 1.5-4.5m
Vegetation 2.5-4.0m
Vegetation 1.0-2.0m
Vegetation 1.0-2.5m
