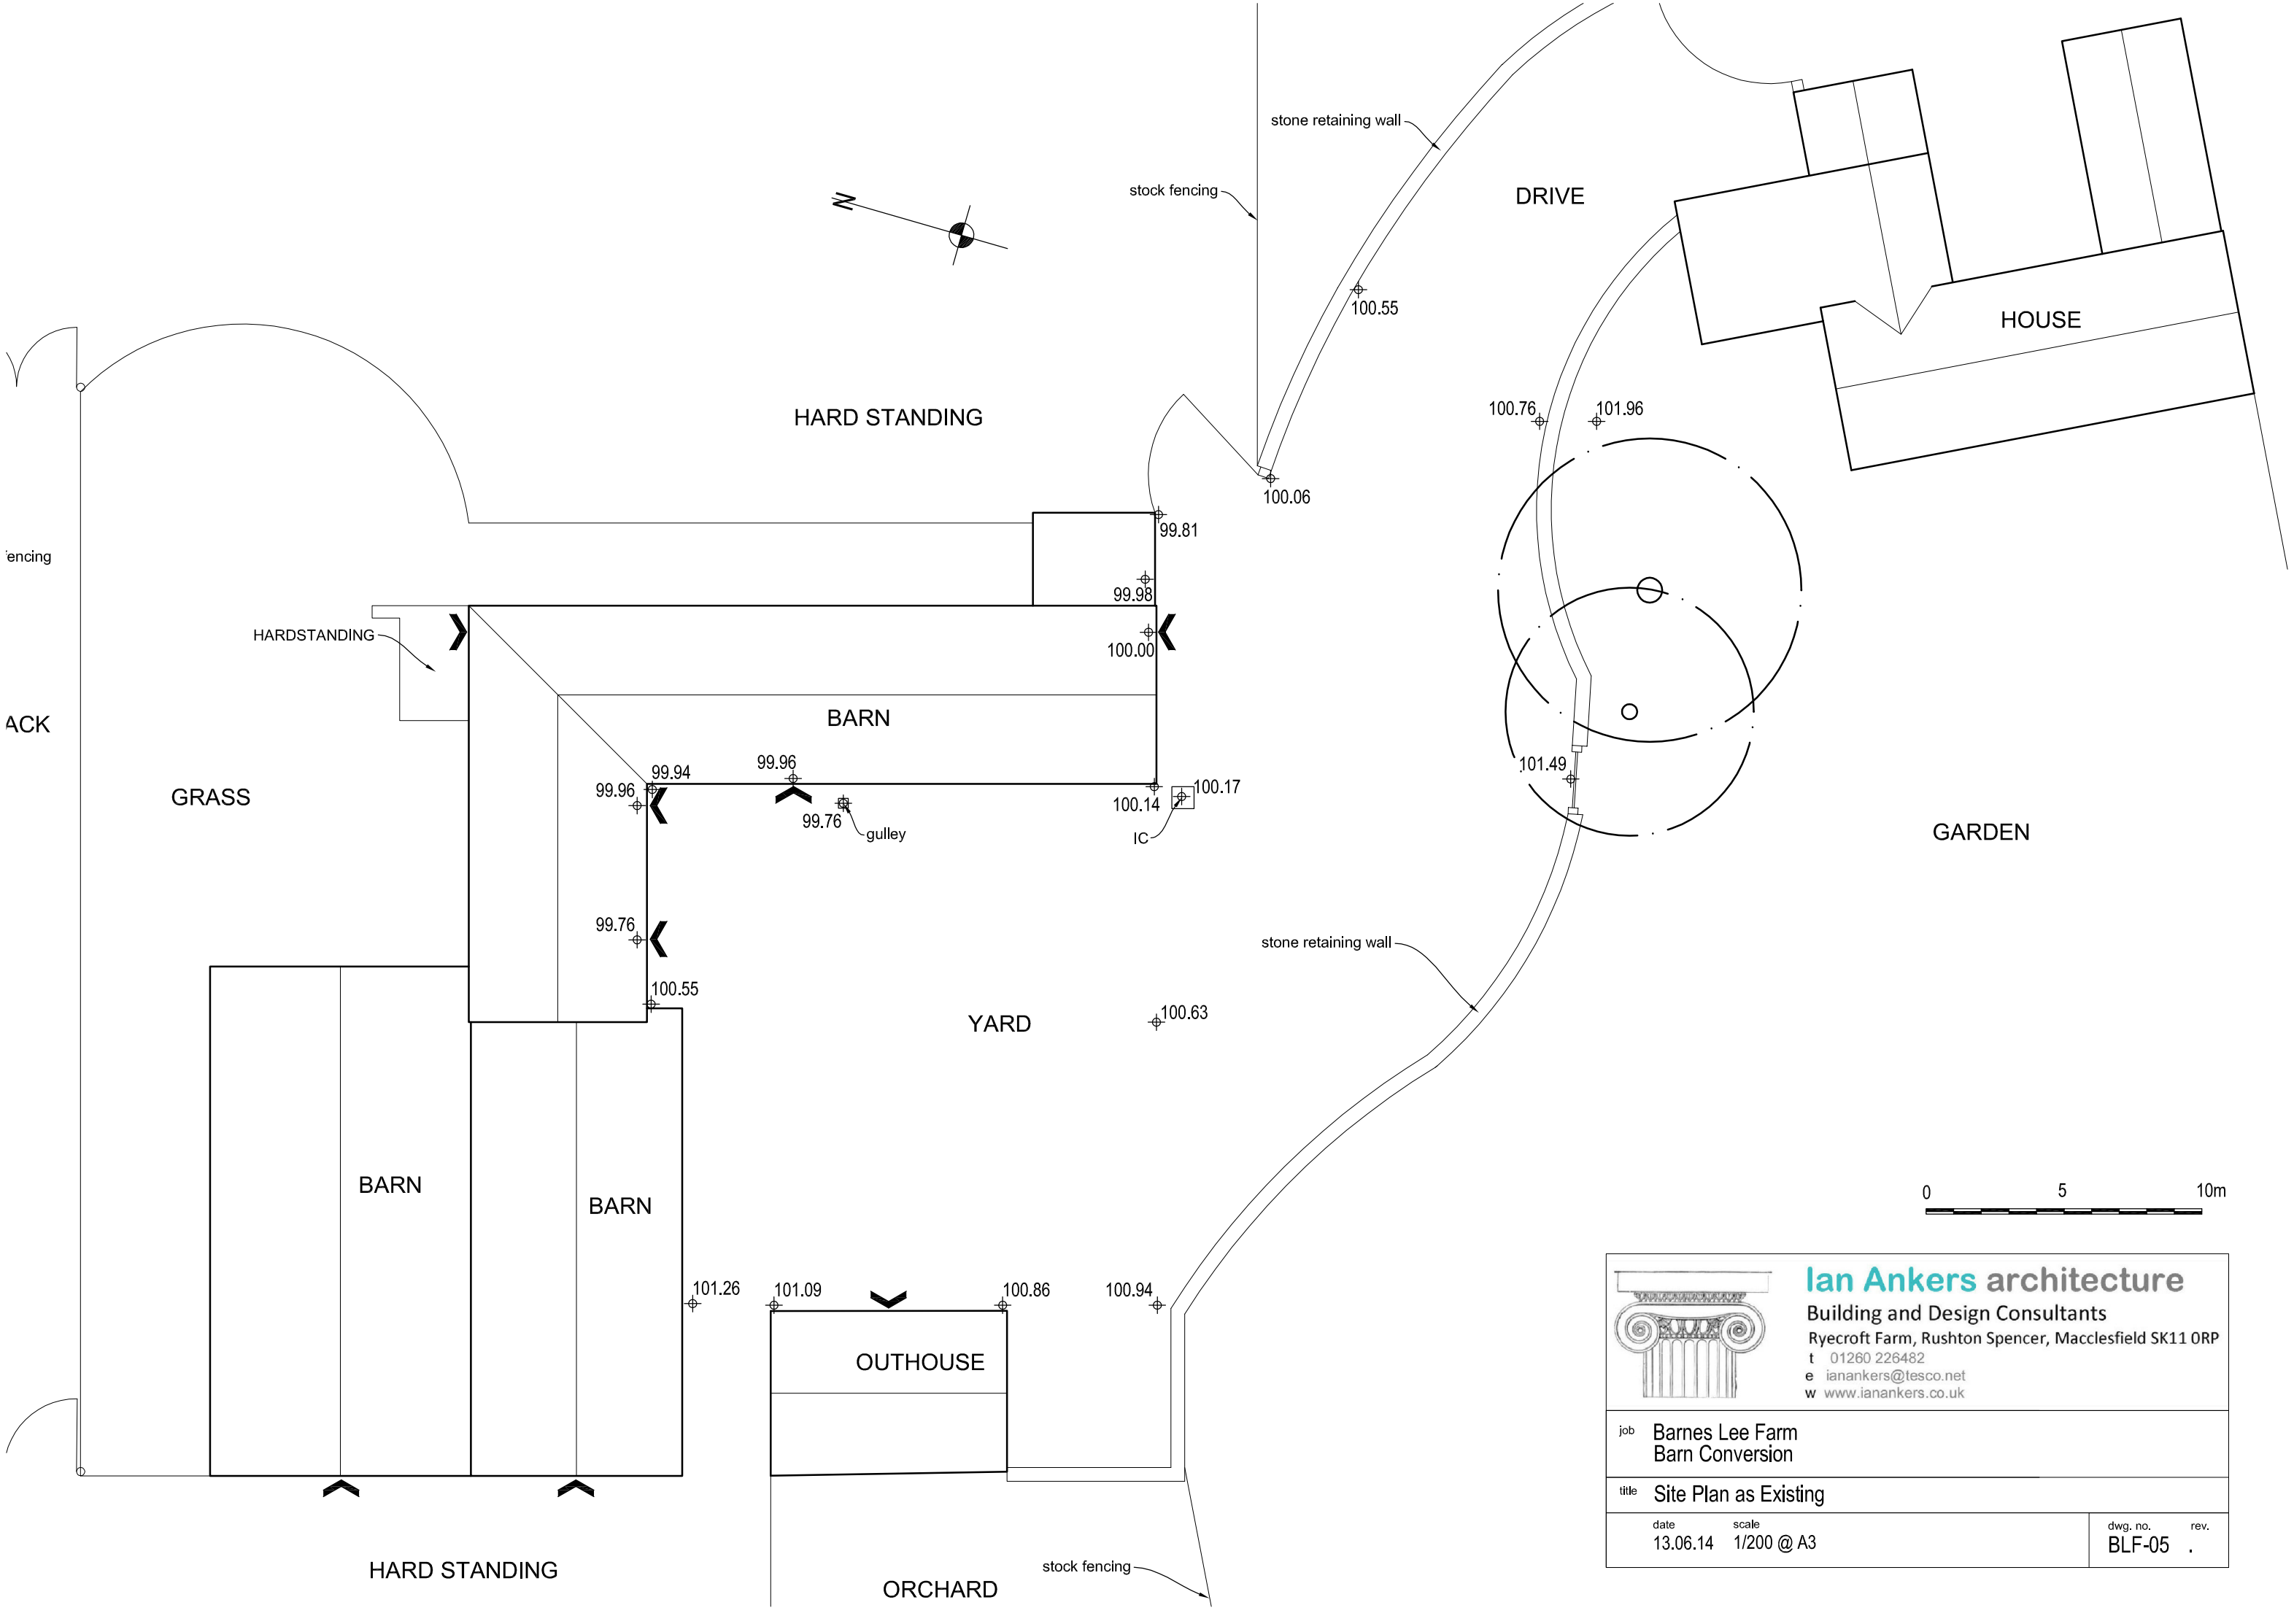


Ian Ankers architecture
Building and Design Consultants
Ryecroft Farm, Rushton Spencer, Macclesfield SK11 0RP
t 01260 226482
e ianankers@tesco.net
w www.ianankers.co.uk

job	Barnes Lee Farm Barn Conversion
title	Site Plan as Existing
date	13.06.14
scale	1/200 @ A3
dwg. no.	BLF-05
rev.	.