
Copyright of this drawing is vested in the Architect and it must not be copied or reproduced without consent. Figured dimensions only are to be taken from this drawing. All contractors must visit the site and be responsible for taking and checking all dimensions relative to their work. Hewitt&Carr Architects Ltd are to be advised of any variation between drawings and site conditions.
DO NOT SCALE OFF THIS DRAWING.....IF IN DOUBT ASK

Rev.	Drawn	Comments	Date

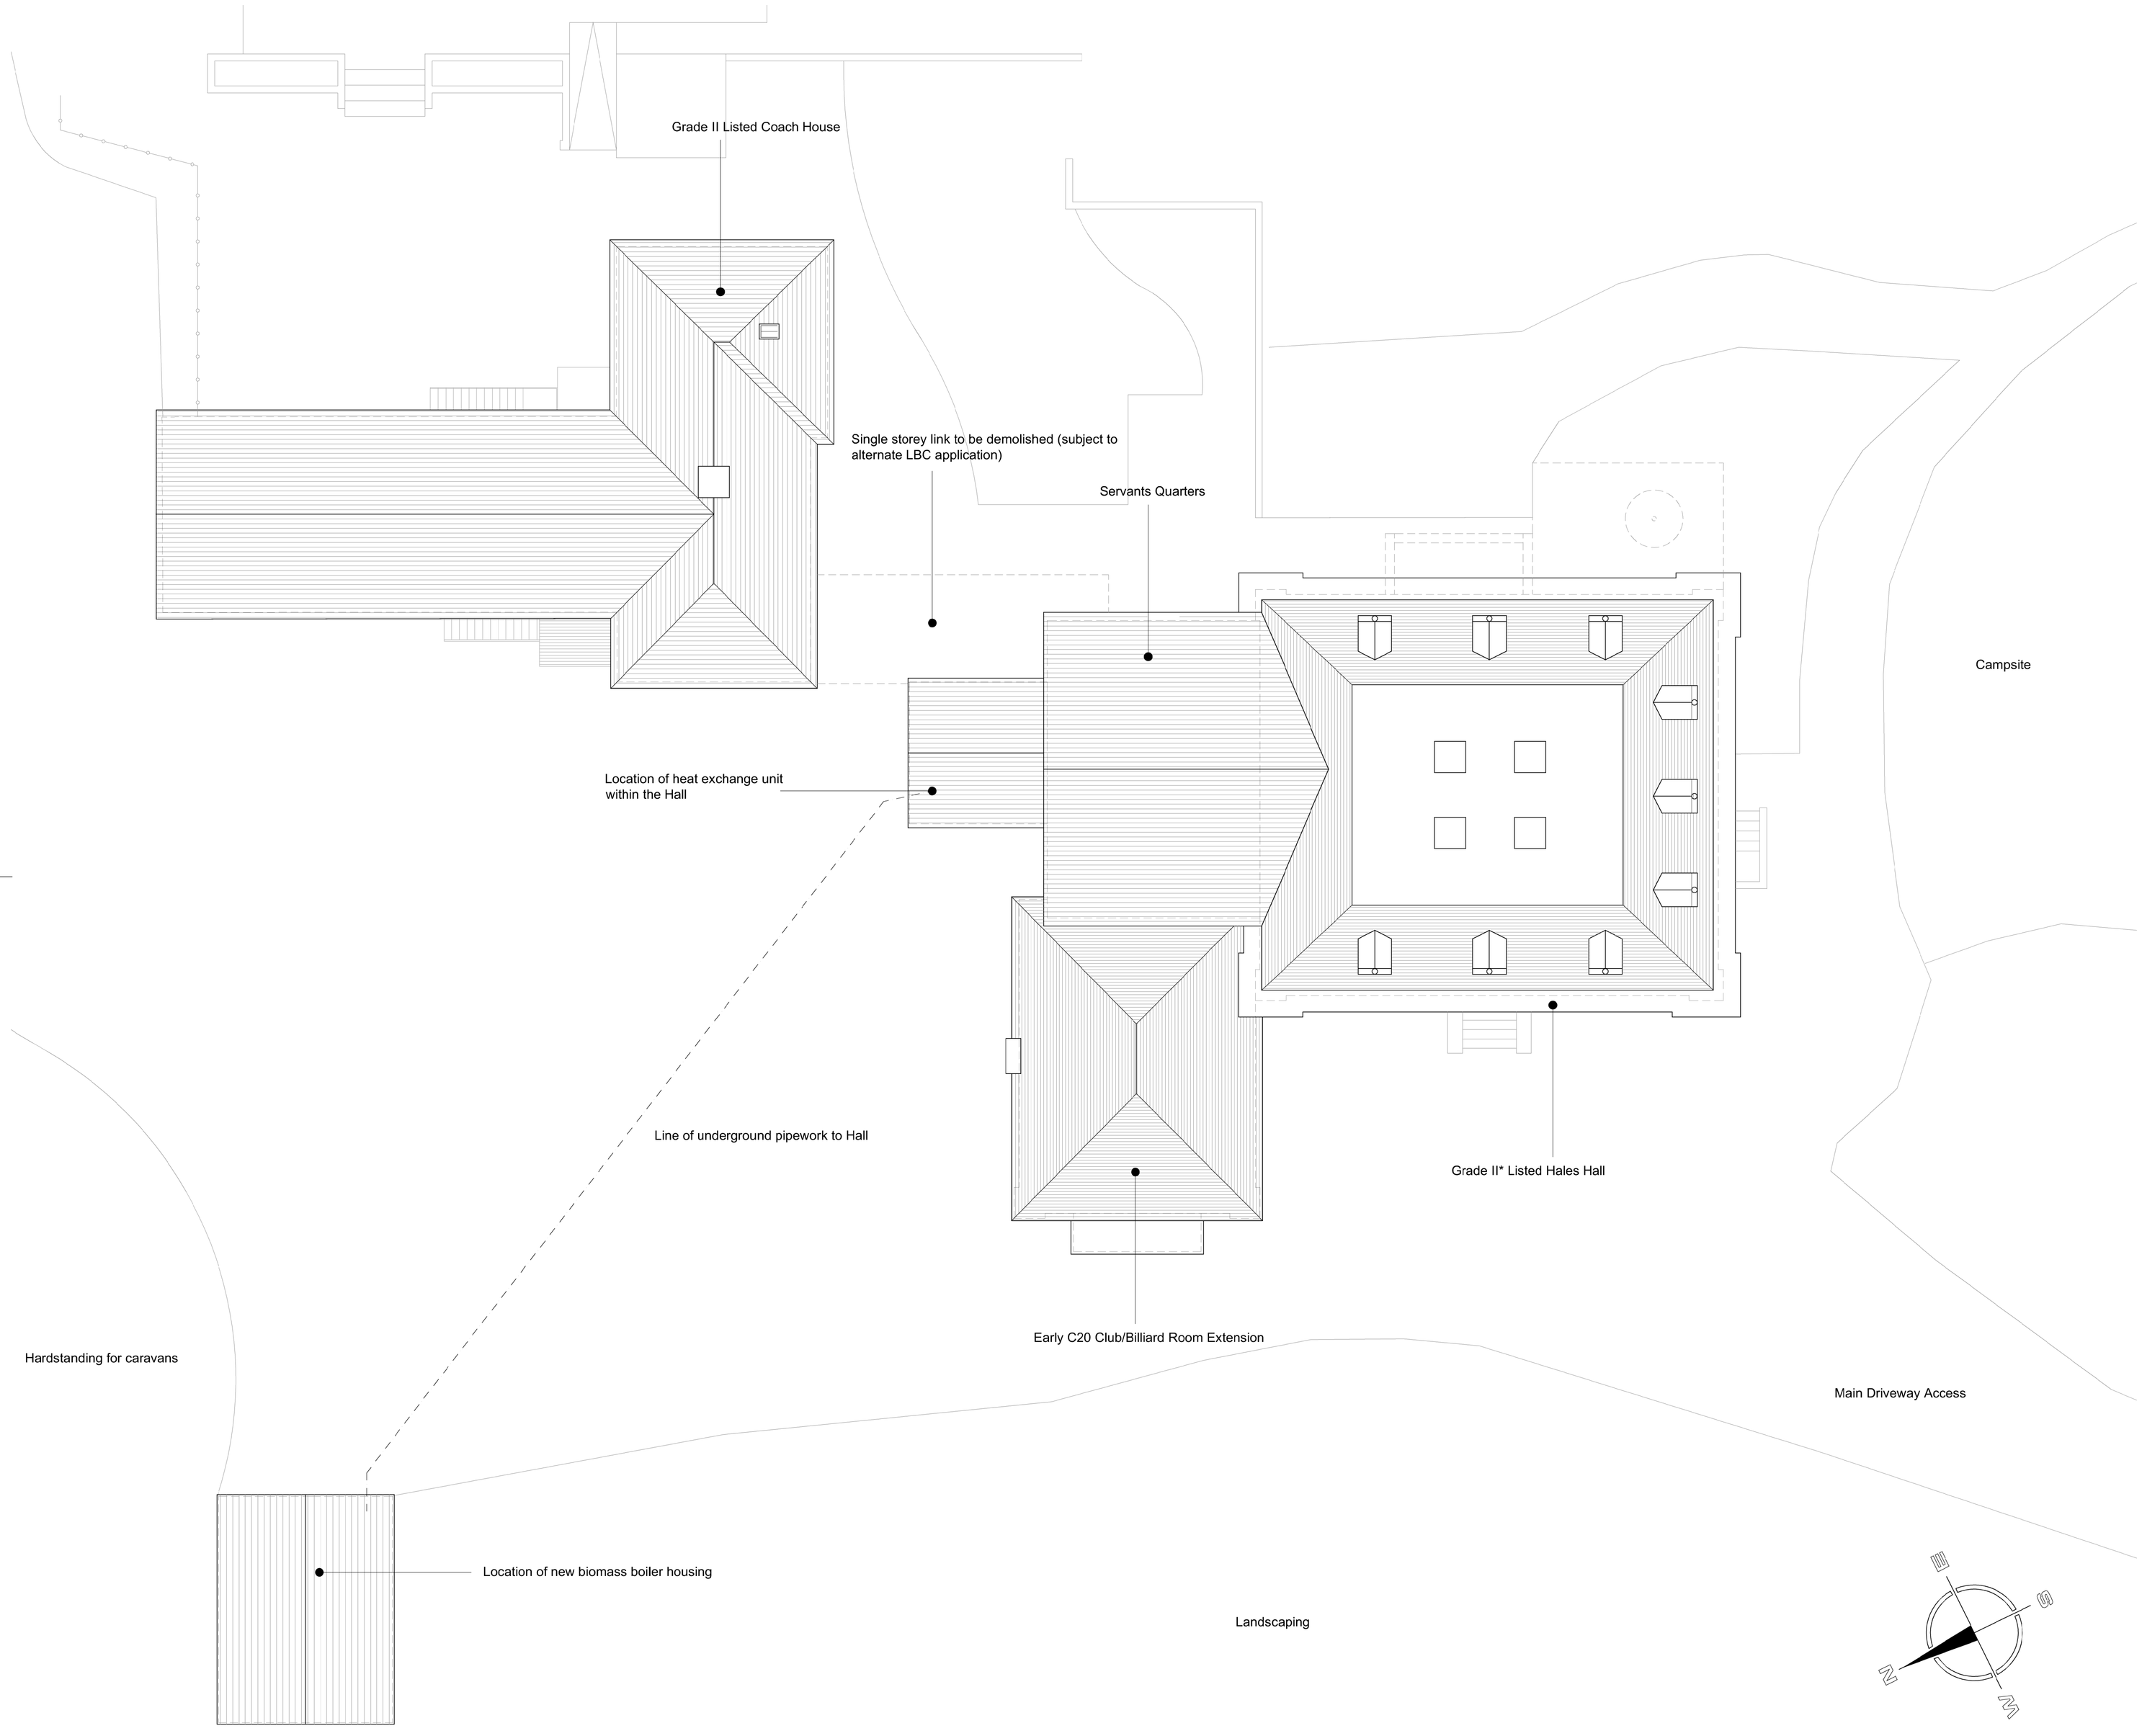

Hewitt&Carr Architects
A: 2-4 Cross Street I Cheadle I Staffordshire I ST10 1NP
T: 01538 756888
E: enquiries@hcarchitects.co.uk
W: www.hcarchitects.co.uk

Client
Hales Hall Caravan & Camping Park

Project
Erection of Biomass Boiler Housing at Hales Hall, Cheadle ST10 4QR

Title
Site Plan as Proposed

Status
Planning

Date May 2016 Drawn KEW

Scale @A1 1:100 Checked

Project No 00487 Drawing No. PL(0)021 Rev

File Ref: H:\REF