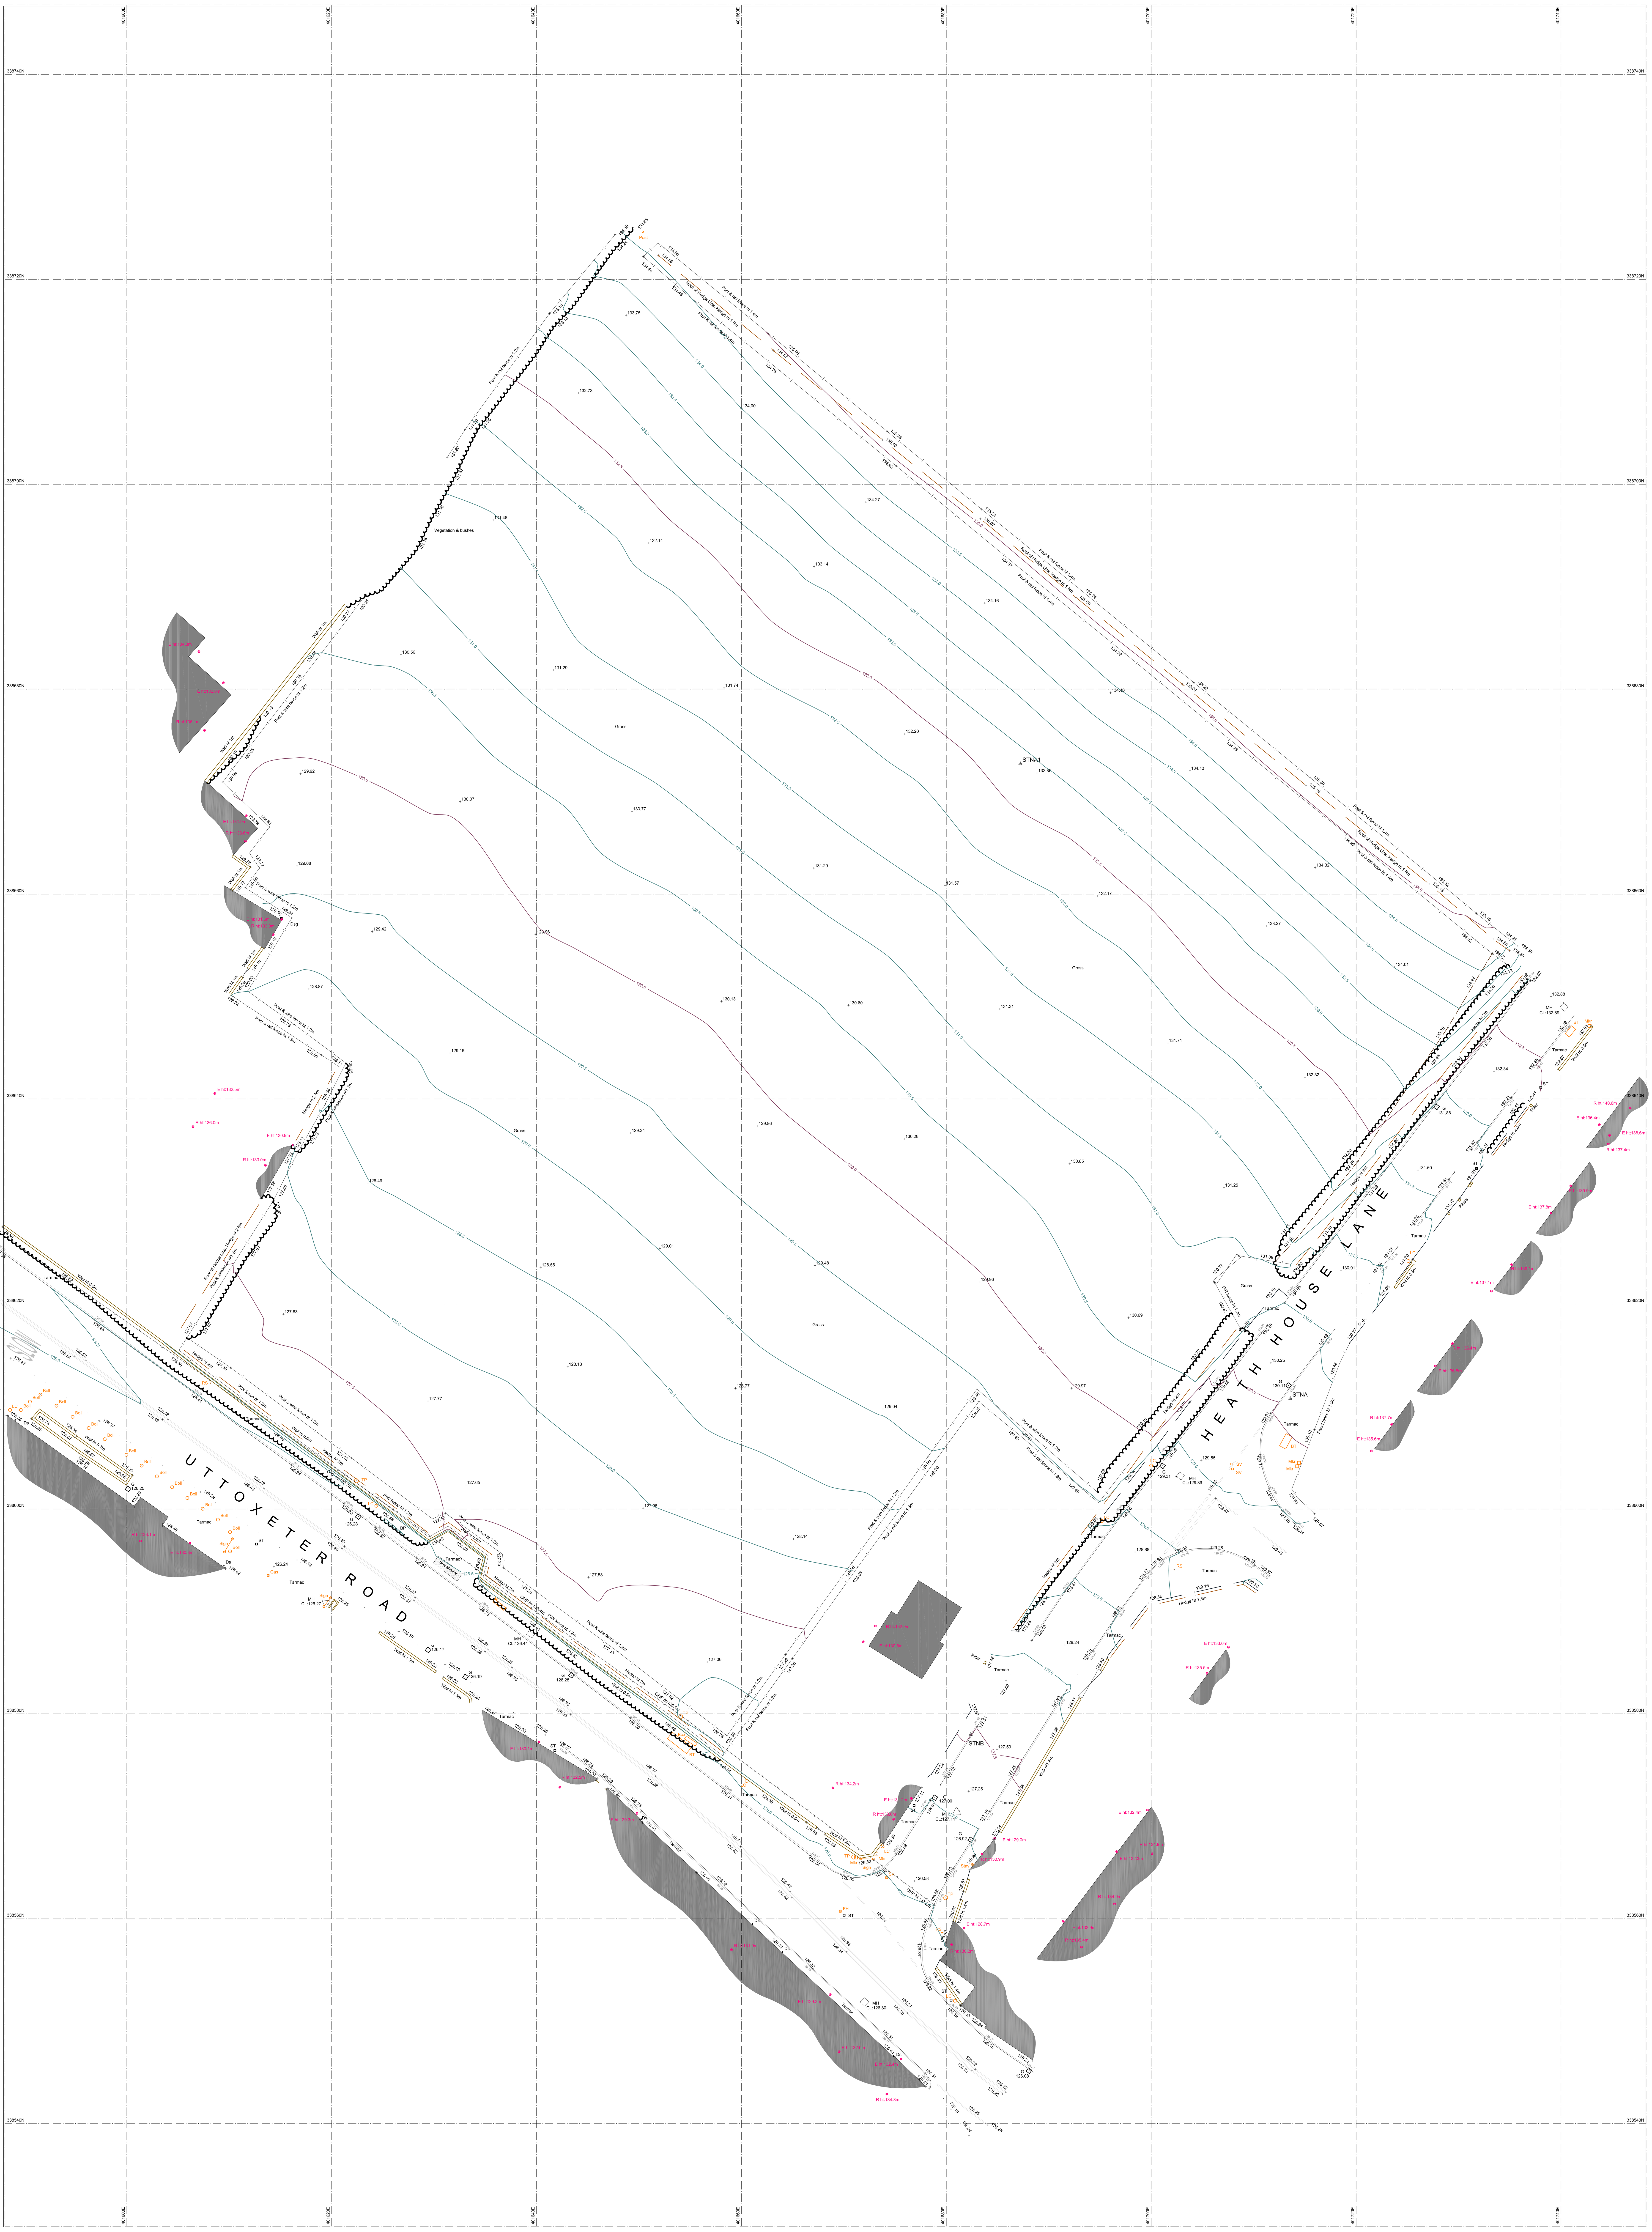

SITE

HEATH HOUSE LANE
LOWER TEAN

SCALE

1:200 @ A0

DATE

22/09/2015

PROJECT

Topographical Survey

DRAWING No.

8148a

SURVEY CONTROL

Levels Relate To : O.S derived using (active network)

Co-ordinates : Co-ordinates related to O.S net (Active Network) Plotted to a flatplane metric using no local scale factor.

Name	Easting	Northing	Height
STNA	401713.577	338610.767	130.161
STNA1	401687.229	338672.732	132.840
STNB	401682.378	338577.986	127.578

NOTES

Boundaries surveyed are physical features and may not necessarily represent the legally conveyed ownership.

Tree Spreads, Girths and Heights are approximate, any tree species identified should not be relied upon and checked by a specialist if critical

Underground drainage depths, pipe sizes and runs have been recorded from the surface and may have been estimated or assumed

Features surveyed off site such as buildings and trees may have been recorded remotely and may not be shown in full detail due to access / sighting restrictions

stafsurv LAND SURVEYORS

www.stafsurv.com

Vernon Courtyard, Main Road, Sudbury, Derbyshire. DE6 5HS
T 01283 584800 > F 01284 584844 > E info@stafsurv.com