BYATT OLIVER
— ASSOCIATES —







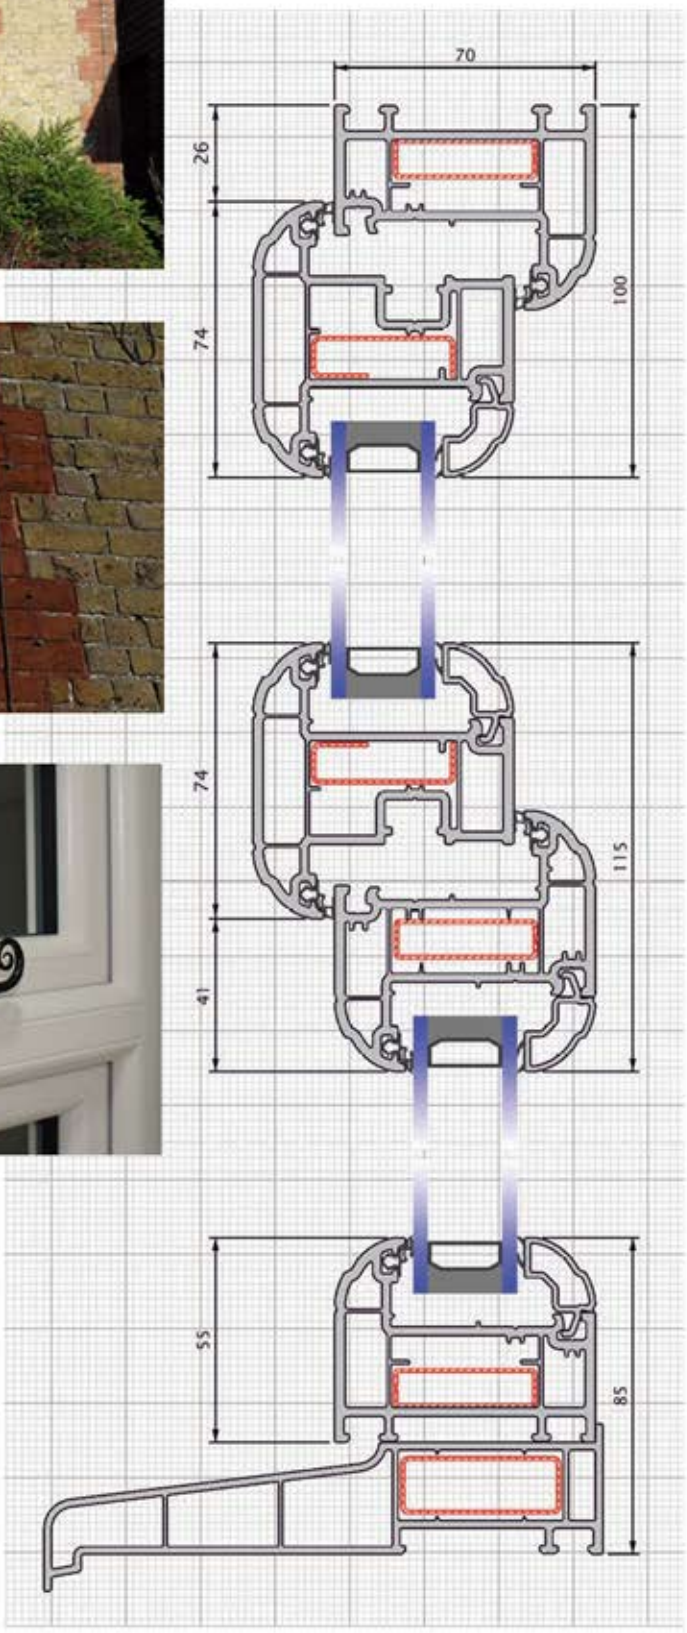

Window Detials

residential dwelling to
land off Price George Street,
Cheadle, Staffordshire.
Ref: SMD/20160313.