

| TaylorWimpey | title: PITCHED ROOFS<br>CORBELLED GABLE VERGE DETAILS | ☐ Houses<br>☐ Apartments<br>☑ Common | date: April '06 | scale: NTS | drawn |
|---|---|---|---|---|---|
| | | | Nat. Con. Spec. 20 | no 08c | rev |

**National Construction Specification Clause:**


20.1 To be read in conjunction with Appendix H - Roofing Specification / Use of holding-down straps.
20.2 Roof covering / battens / underlay / eaves dressing / roof trusses / wallplate / timber treatment / insulation / ceiling plasterboard / eaves & ridge ventilation.
20.3 Mono pitch / cut roofs.
20.4 Bracing / restraint straps.

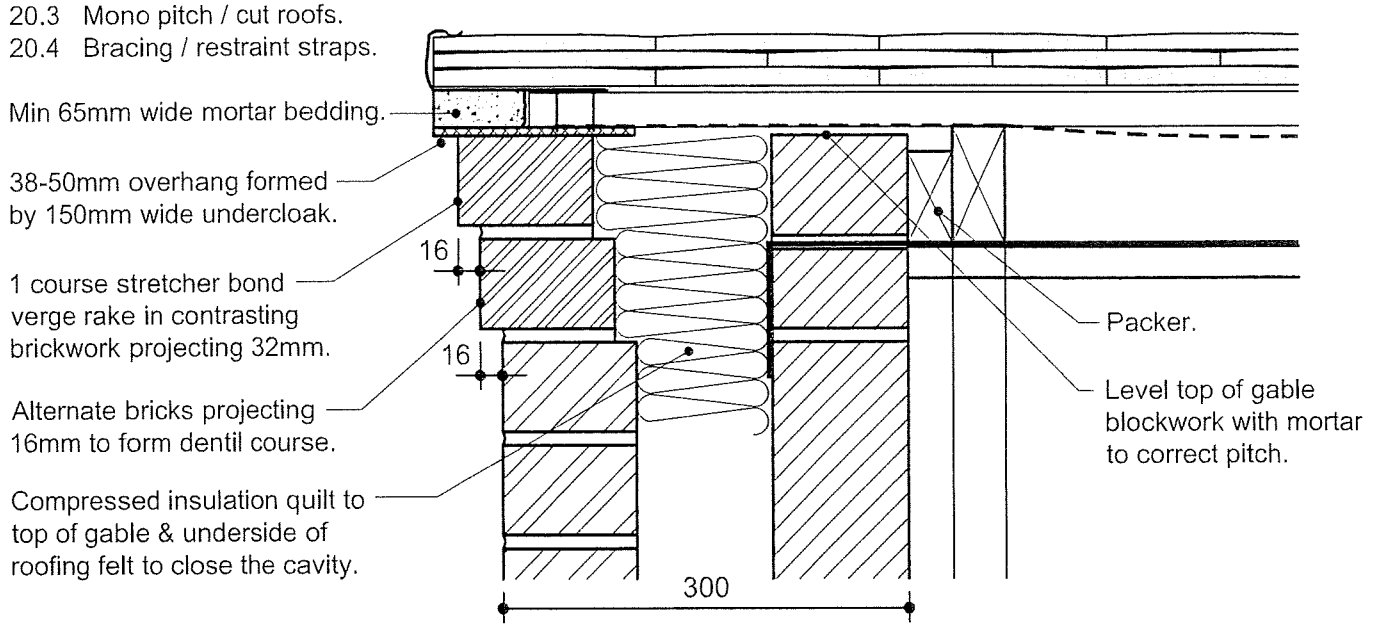


# CORBELLED GABLE END VERGE - PLAIN TILES.

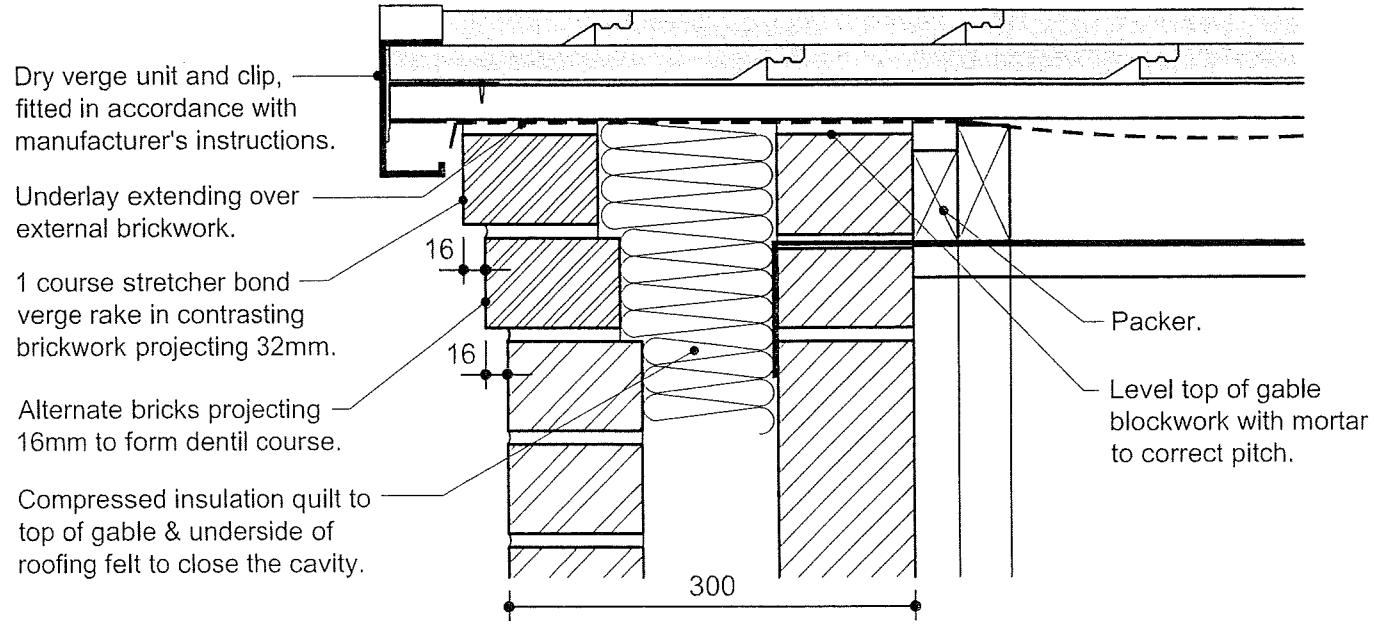


# CORBELLED GABLE END VERGE - DRY VERGE.

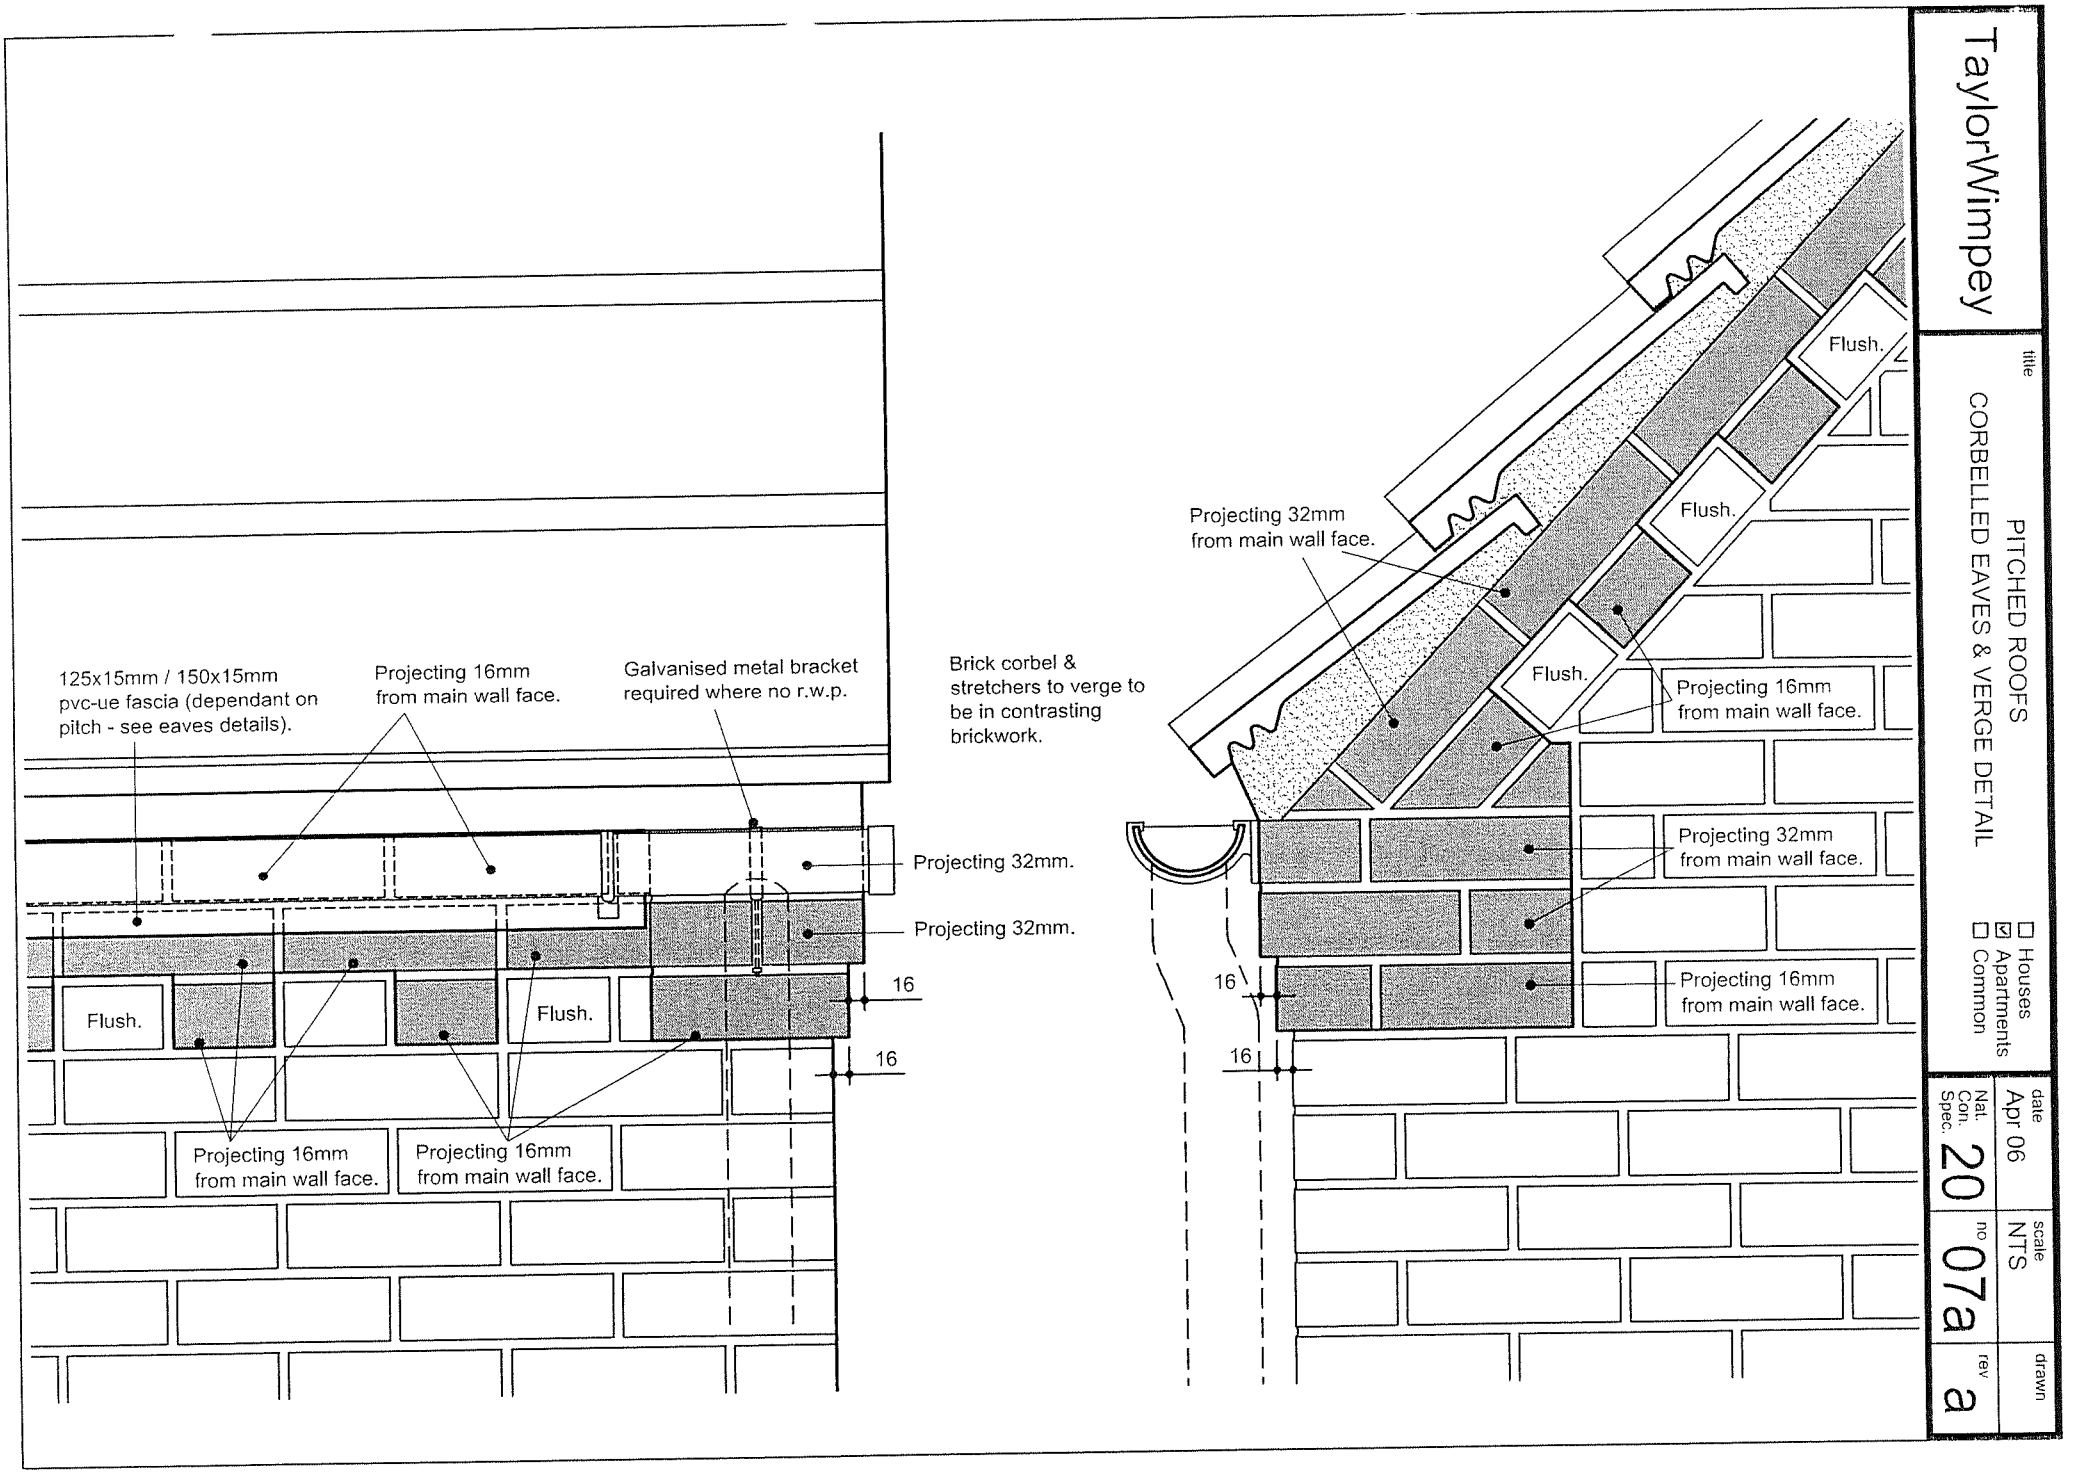


TaylorWimpey

title
PITCHED ROOFS
CORBELLED EAVES & VERGE DETAIL

☐ Houses
☑ Apartments
☐ Common

| | | | |
|---|---|---|---|
| Nat. Con. Spec. 20 | date Apr 06 | scale NTS | drawn |
| | no 07a | rev a | |