A1

new development - house


Proposed Conditions




ground floor plan




front elevation

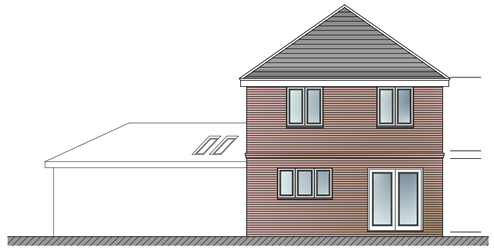


rear elevation

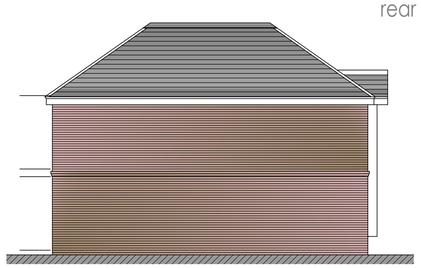

side elevation

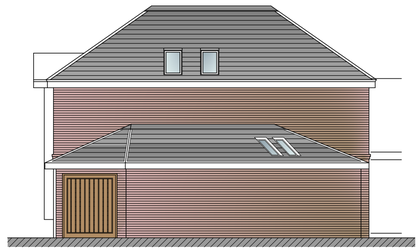

side elevation

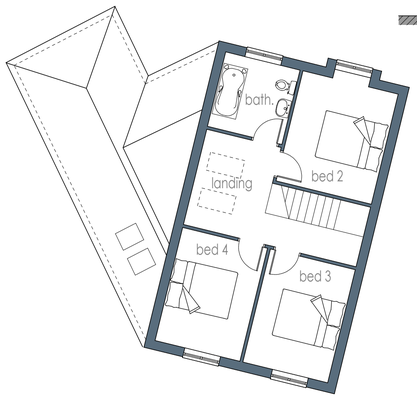

first floor plan

Client

Mr. A. Stone

Cont act

Proposed residential development for
dwelling to land adjacent to
168 Ashbourne Road, Cheadle

Drawing Title

Proposed Conditions - Scheme 3
Floor Plans, Site Layout Plan & Elevations

Date	April 2016	Status	Preliminary
Scale	1:100	Contract Number	5261
Drg. No.	5261 - 006	Revision Suffix	A B C

Revisions

Rev A		
Rev B	25.06.16	Red line amended
Rev C	28.09.16	Street Scene removed

BYATT OLIVER
— ASSOCIATES —

Telephone 01785 719268
Email info@byattoliver.co.uk
Website www.byattoliver.co.uk

Byatt Oliver
Unit 1B Whitebridge Way, Whitebridge Industrial Estate, Stone, Staffordshire ST15 8LQ