


South East Elevation

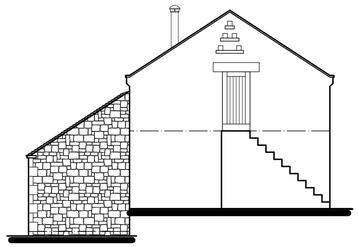


North East Elevation




North West Elevation




South West Elevation

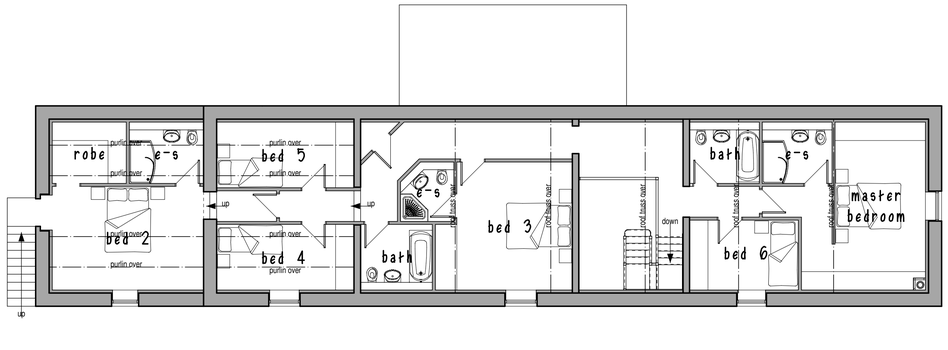

First Floor Plan

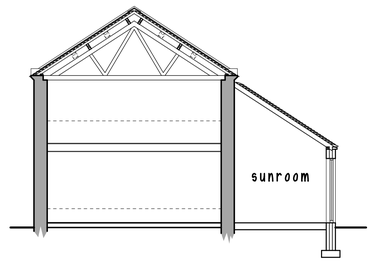

Section

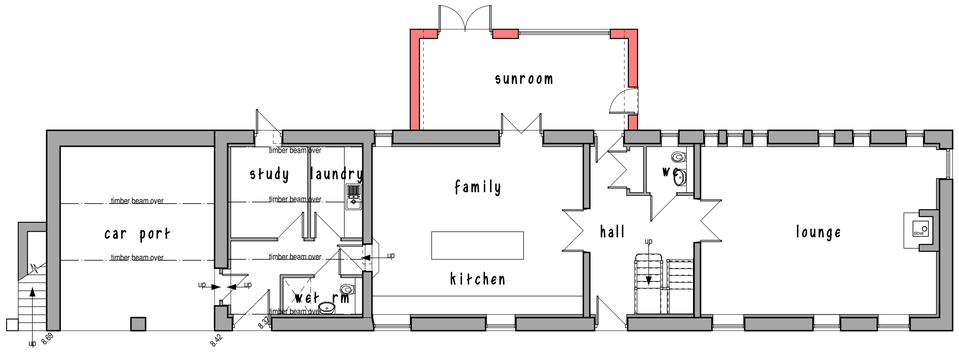

Ground Floor Plan

0.0m 1.0m 2.0m 3.0m 4.0m 5.0m

scale bar @ 1:100

Mr N Briand

PROPOSED EXTENSION AT
OLD HALL FARM,
THE GREEN, BAGNALL
STAFFORDSHIRE MOORLANDS,
ST9 9JR

PLANNING APPLICATION
GROUND FLOOR PLAN + ELEVATIONS

Date	Sheet	Scale
FEBRUARY 2016	A1	1:100
Drg No.	Rev.	Drawn
2016-2118-01	C	NAW

A - 30/03/2016 - FIRST FLOOR PLAN ADDED
B - 25/08/2016 - ELEVATIONS AMENDED TO CORRESPOND TO AS BUILT ARRANGMENT
C - 20/09/2016 - ELEVATIONS AMENDED (JONERY) TO SUIT EXISTING

SAMMONS Architectural LIMITED
Chartered Institute of Architectural Technologists Registered Practice
10 Cawdry Buildings, Fountain Street, Leek. ST13 6JP
Telephone: 01538 386002
E-mail: info@sammonsltd.co.uk
Web: www.sammonsltd.co.uk

This drawing is copyright. Do not scale.
All dimensions must be checked prior to commencement.