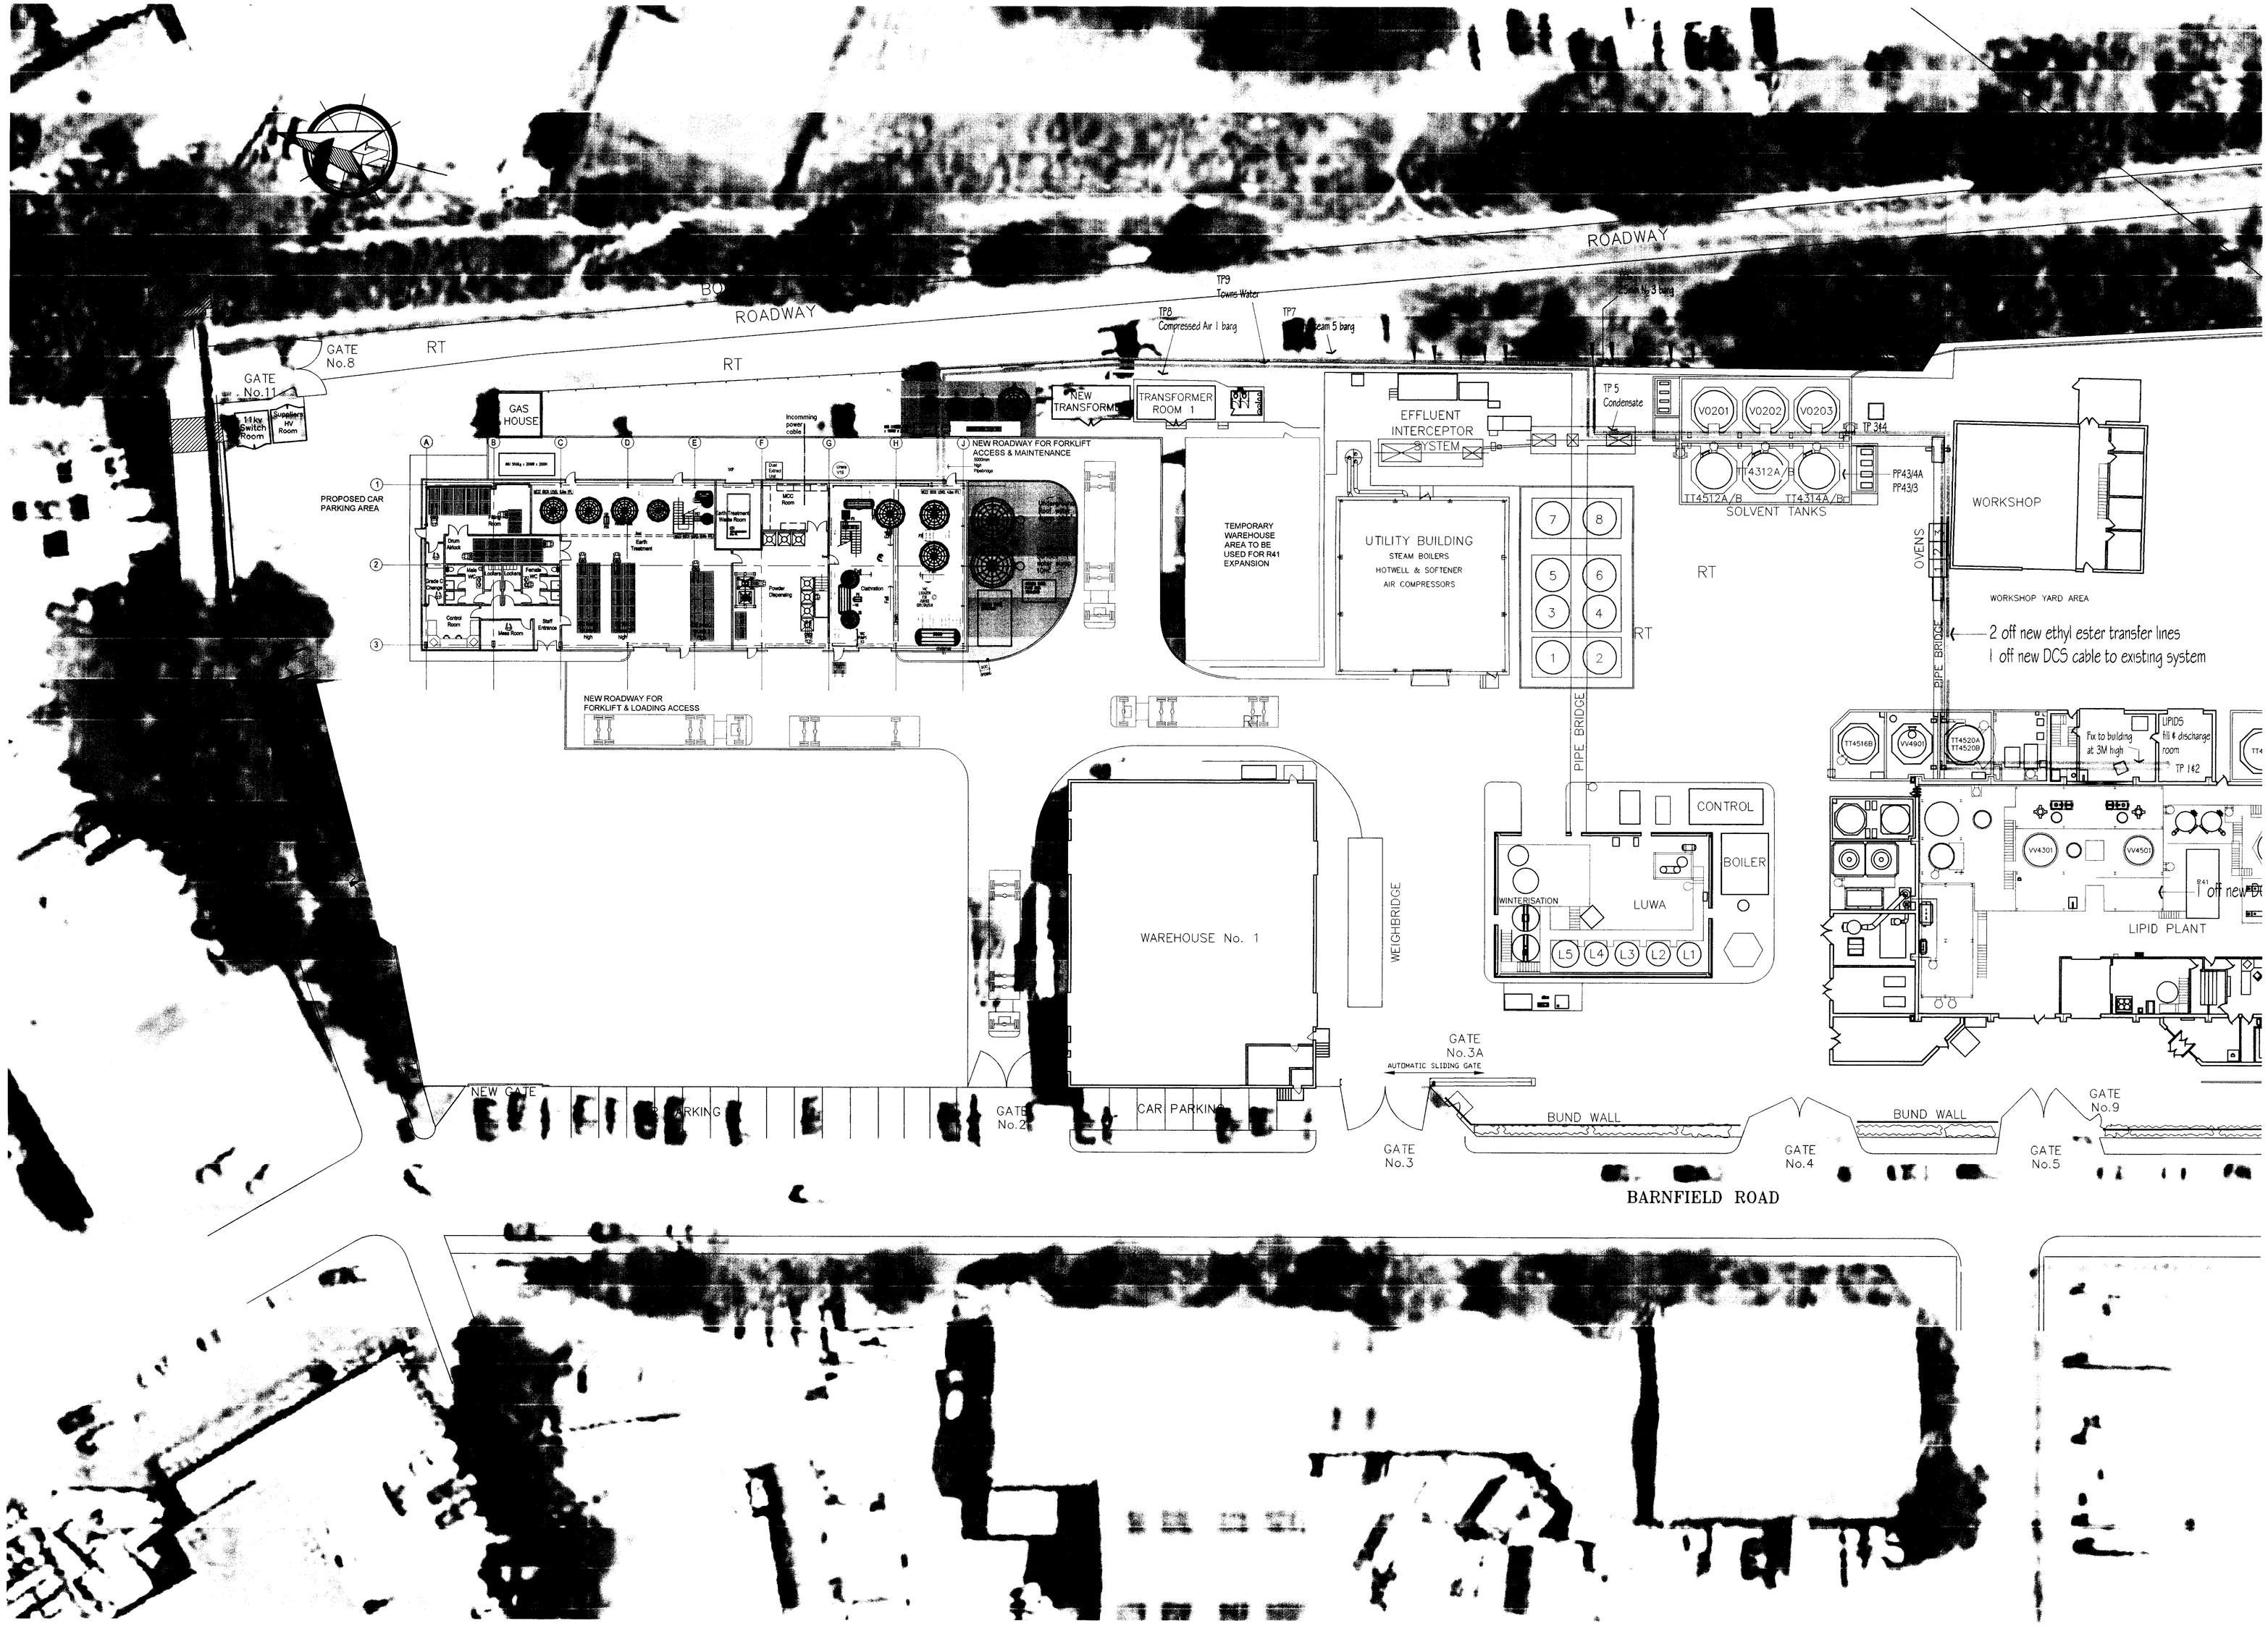

Site Layout Proposal Option

Existing Warehouse	New Tank Farm New Production Zone	Site Setup & Hardstanding	Proposed Road & Hardstanding	Area for Future Warehouse	Existing Facilities Not to be developed as part of this project

Rev	Date	Description	Drawn	Chkd	App
P01	27.11.09	ISSUED FOR PLANNING	DC		

THIS DRAWING IS PRIVATE AND CONFIDENTIAL AND IS THE PROPERTY OF ETDE CONTRACTING LTD. IT MUST NOT BE COPIED OR LENT WITHOUT THE CONSENT OF ETDE CONTRACTING LTD. AND MUST BE RETURNED WITH TENDERS AND/OR ON COMPLETION OF ORDER.

CRODA

One Didsbury Point, Didsbury, Manchester, M20 2EY
Tel: 0161 249 1000 Fax: 0161 249 1001

Transfer House, Parkline Ave, Scottish Enterprise Technology Park, East Kilbride, G75 0QF
Tel: 01355 234567 Fax: 01355 266466

4 Queen Anne Drive, Lochend Industrial Estate, Newbridge, Edinburgh, EH28 8LH
Tel: 0131 3353305 Fax: 0131 3353297

2 Lancaster Place, Copse Farm, South Marston Park, Swindon, SN3 4UQ
Tel: 01793 828966 Fax: 01793 828965

Client: Croda Chemicals Europe Ltd
Leek Staffordshire

Project: CLATHRATION PROJECT

Drawing Title: SITE LAYOUT PROPOSED

Drawn IDH	Scale 1:200	Date 22/12/09	
Checked	Approved		
ETDE Project No. 550383	ETDE Drawing No. 550383/D/601		A0
Drawing No. 550383/D/601			Revision P01