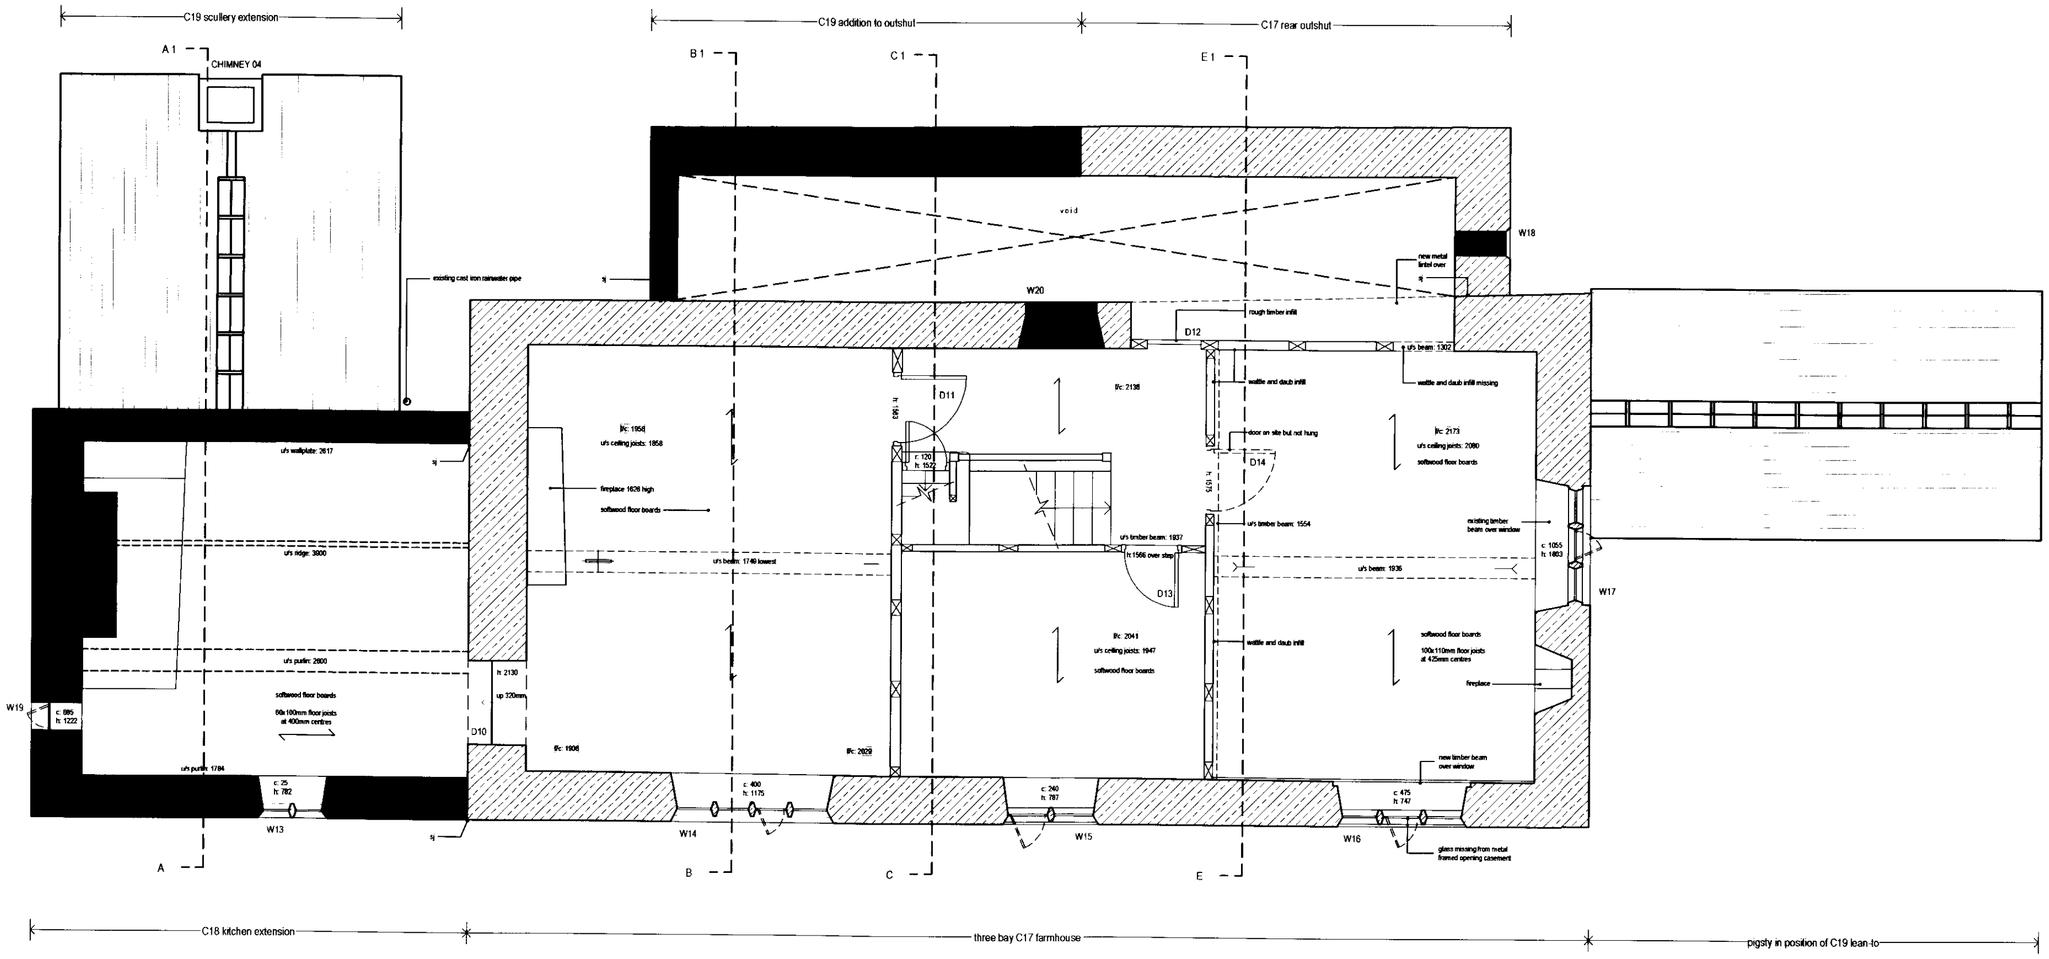


FIRST FLOOR PLAN

GROUND FLOOR PLAN